



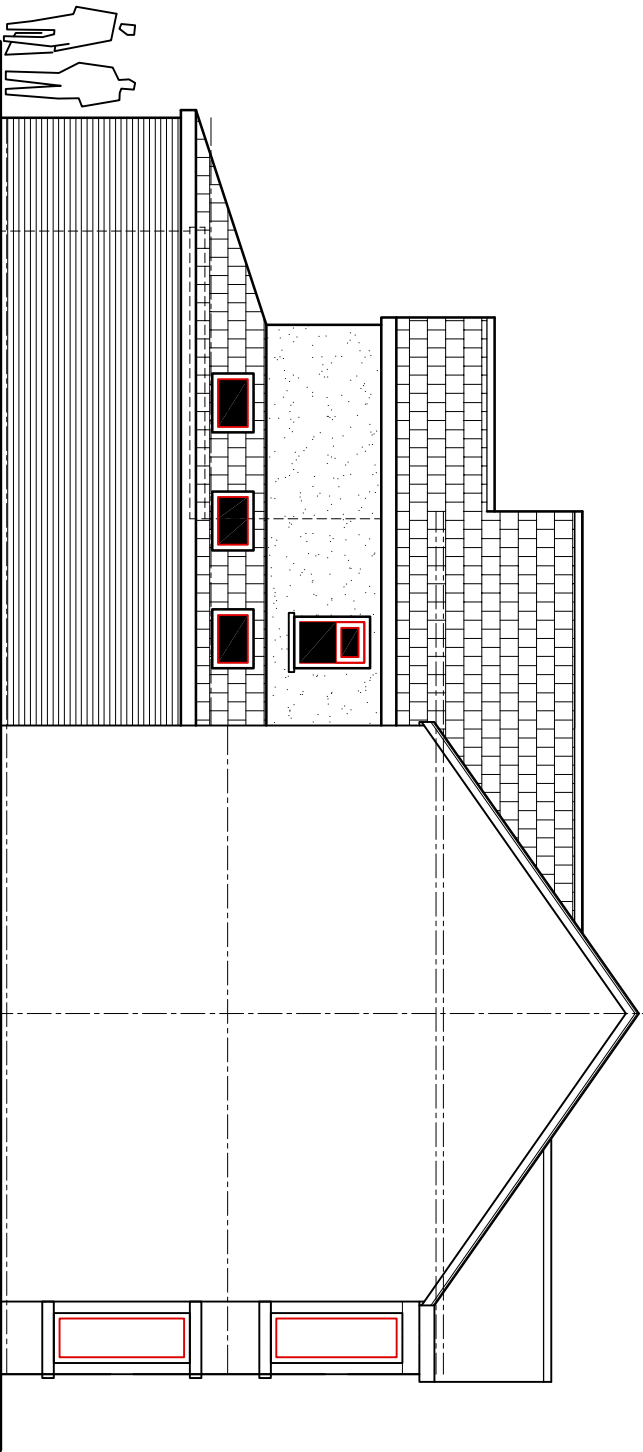


PROPOSED SIDE NORTH ELEVATION.

(1:100)

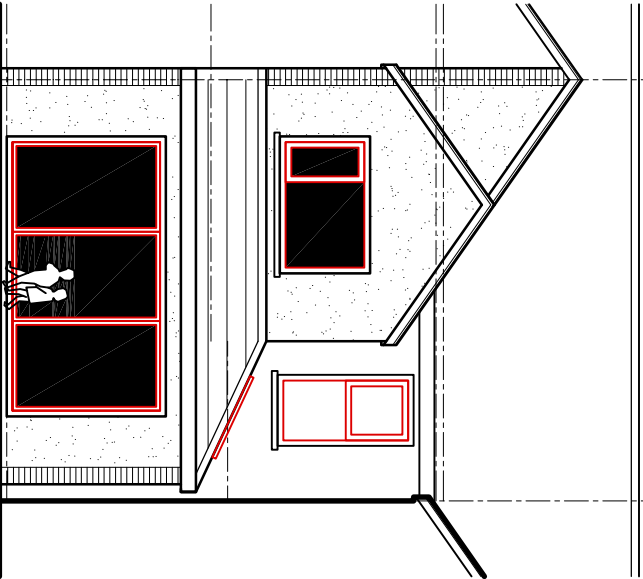

PROPOSED REAR ELEVATION.

(1:100)

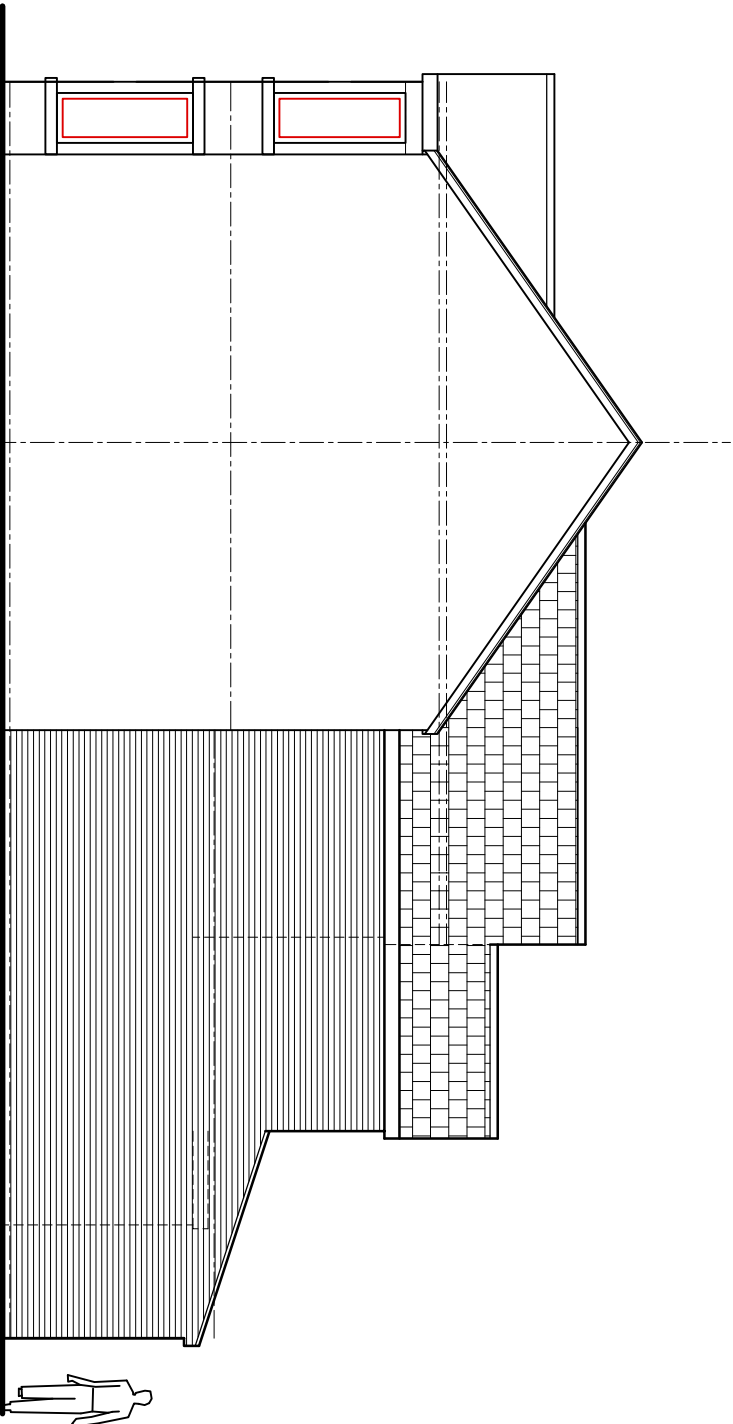

PROPOSED SIDE SOUTH ELEVATION.

(1:100)

CLIENT		
JULIE CLAYDEN FERGUSON		
job title	DEMOLITION OF REAR ANNEXE & REBUILDING DOUBLE STOREY EXTENSION @ 20 VICTORIA ROAD PORT TALBOT	
drawing title	PROPOSED ELEVATIONS	
job No:	drawing No:	scales:
25.05	07	1:100 @ A3