
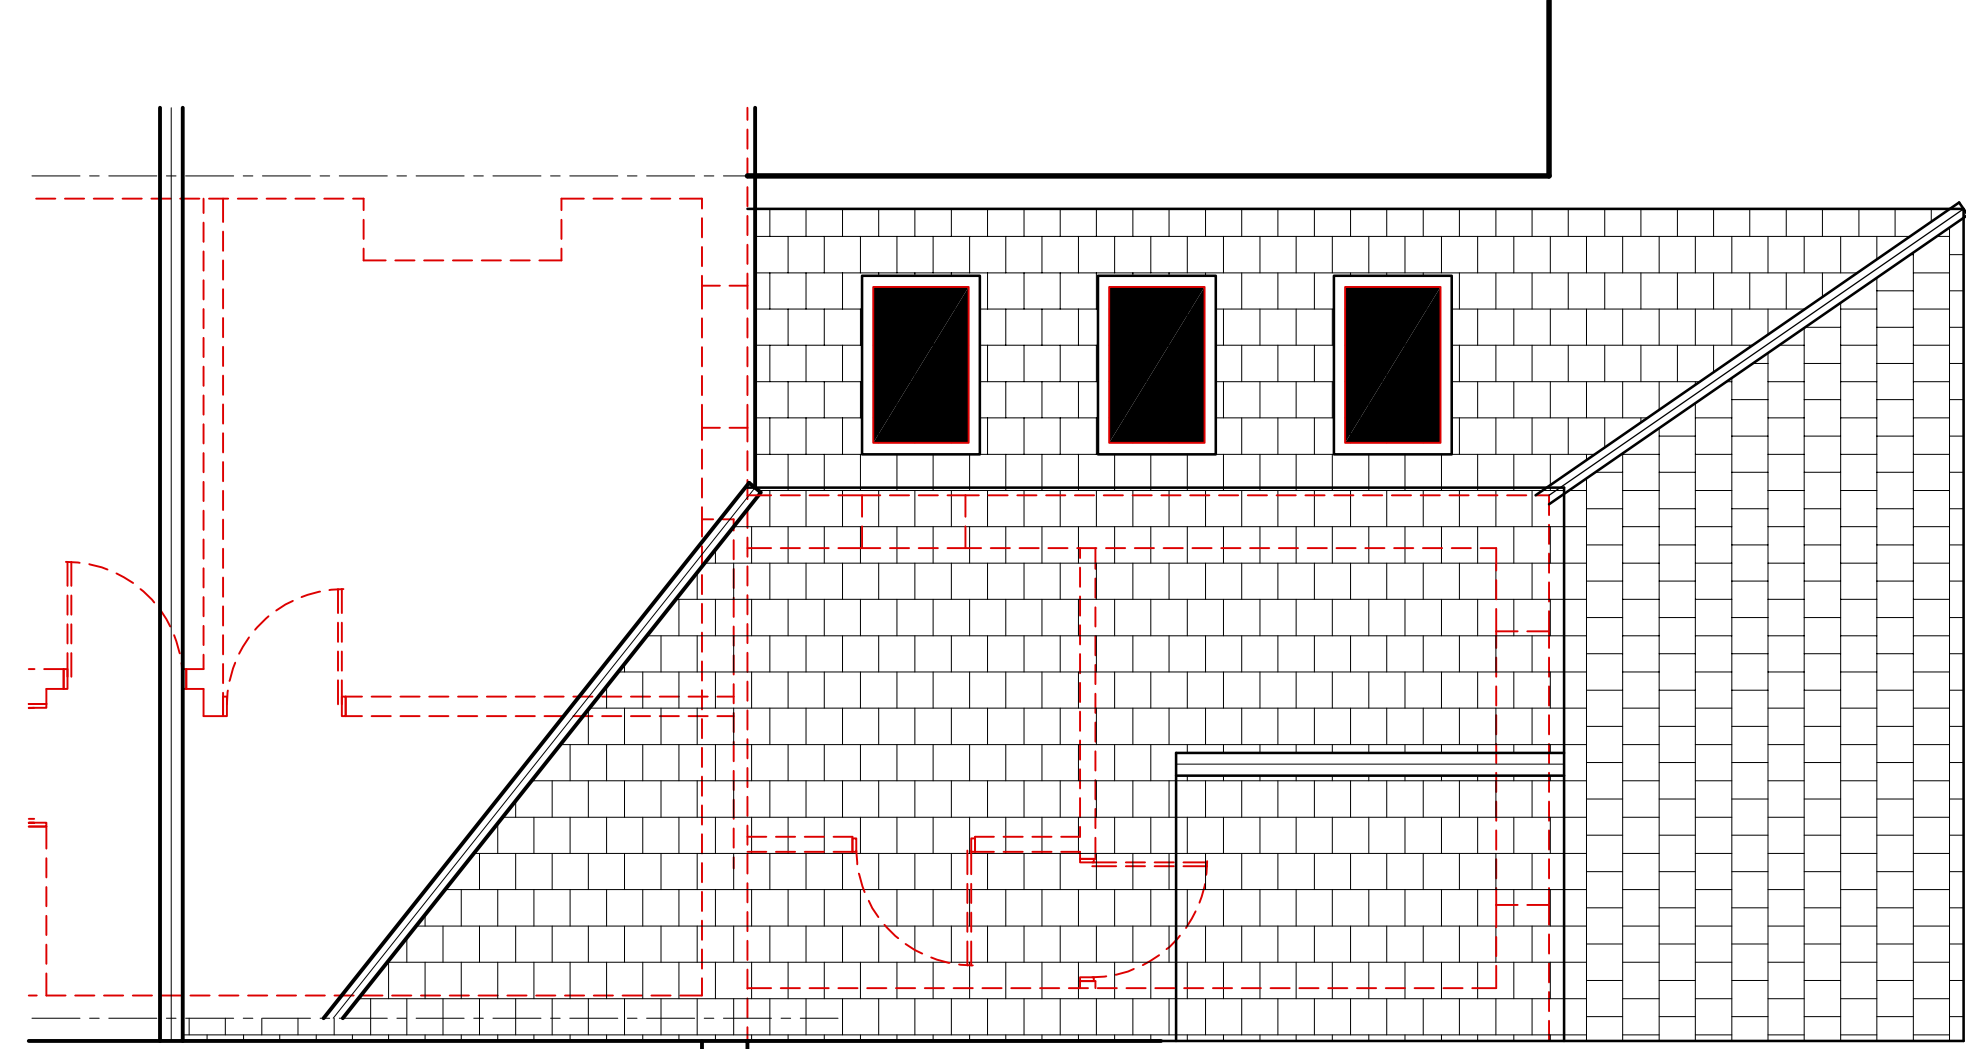


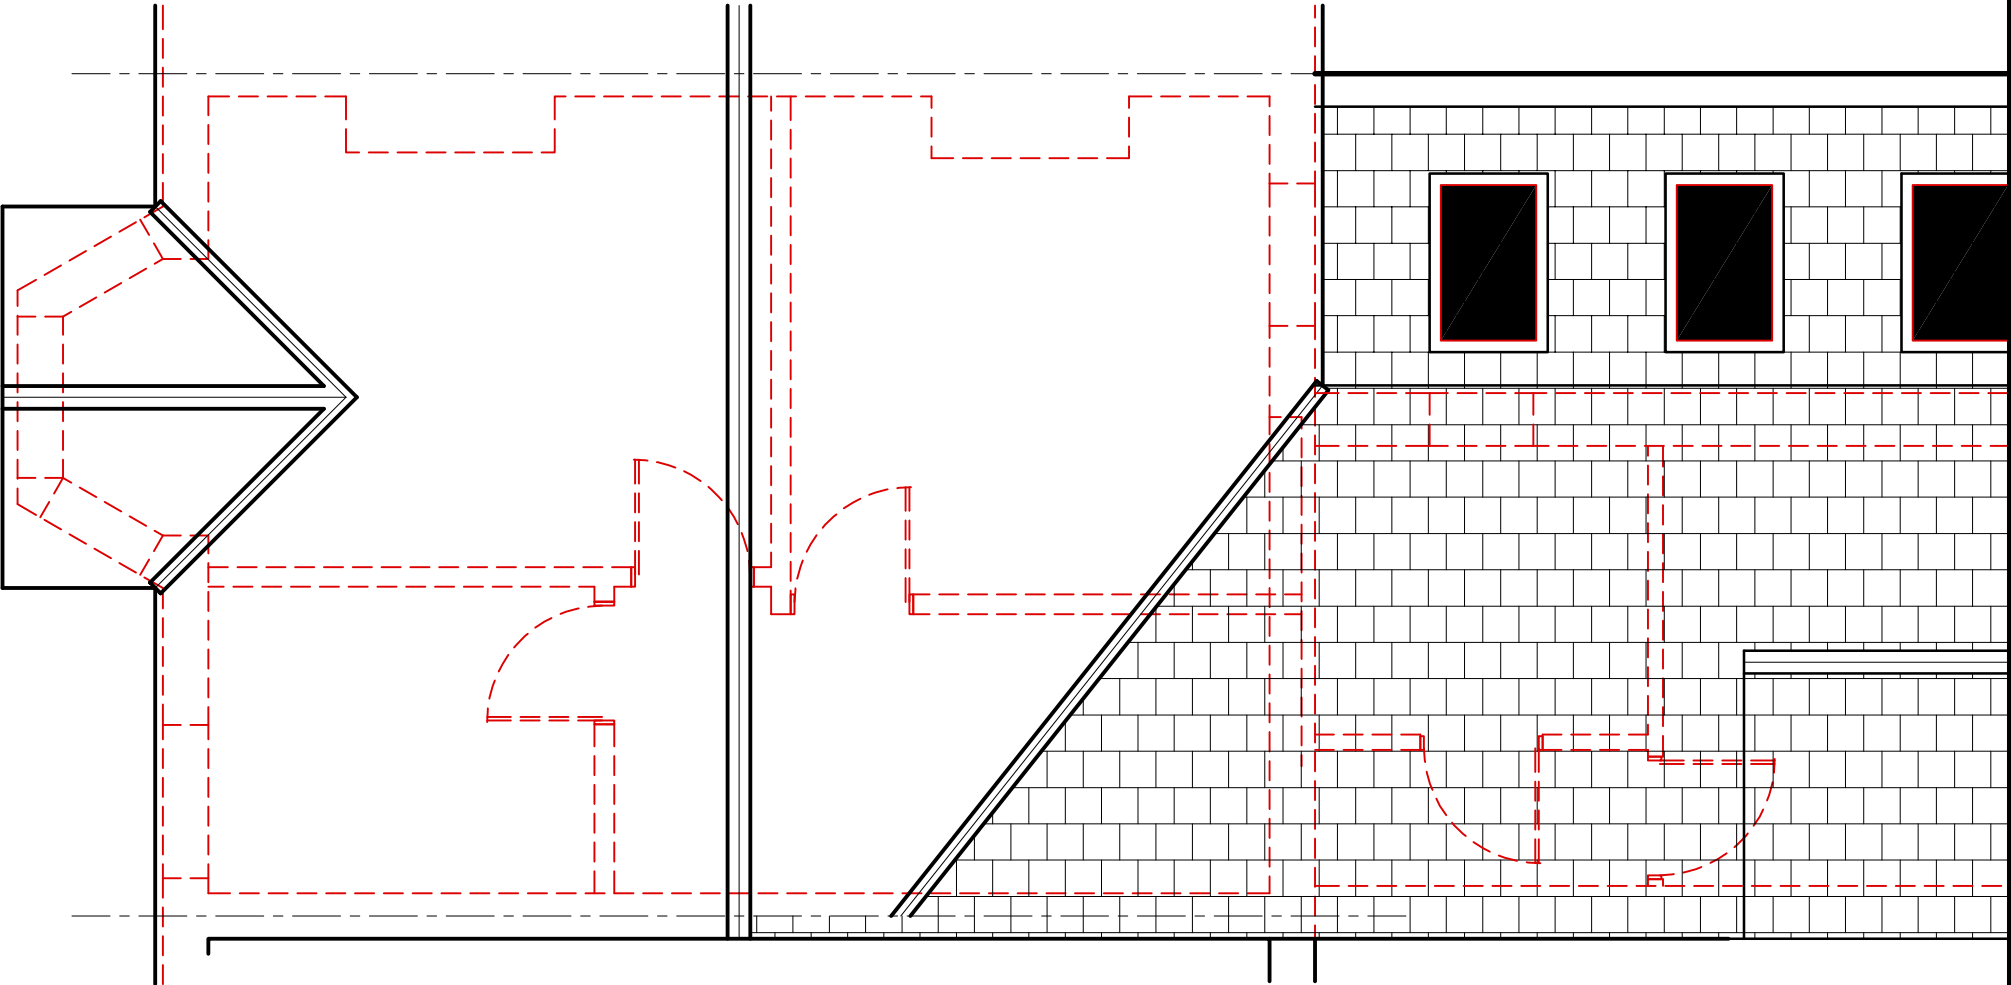

PROPOSED ROOF PLAN.

(1:50)

CLIENT		
JULIE CLAYDEN FERGUSON		
job title	DEMOLITION OF REAR ANNEXE & REBUILDING DOUBLE STOREY EXTENSION @ 20 VICTORIA ROAD PORT TALBOT	
drawing title	PROPOSED ROOF PLAN.	
job No:	drawing No:	scales:
25.05	09	1:50 @ A3