


A3 Original Sheet Size

Key

- Application Boundary
- Existing Brook
- Existing Boundary Wall

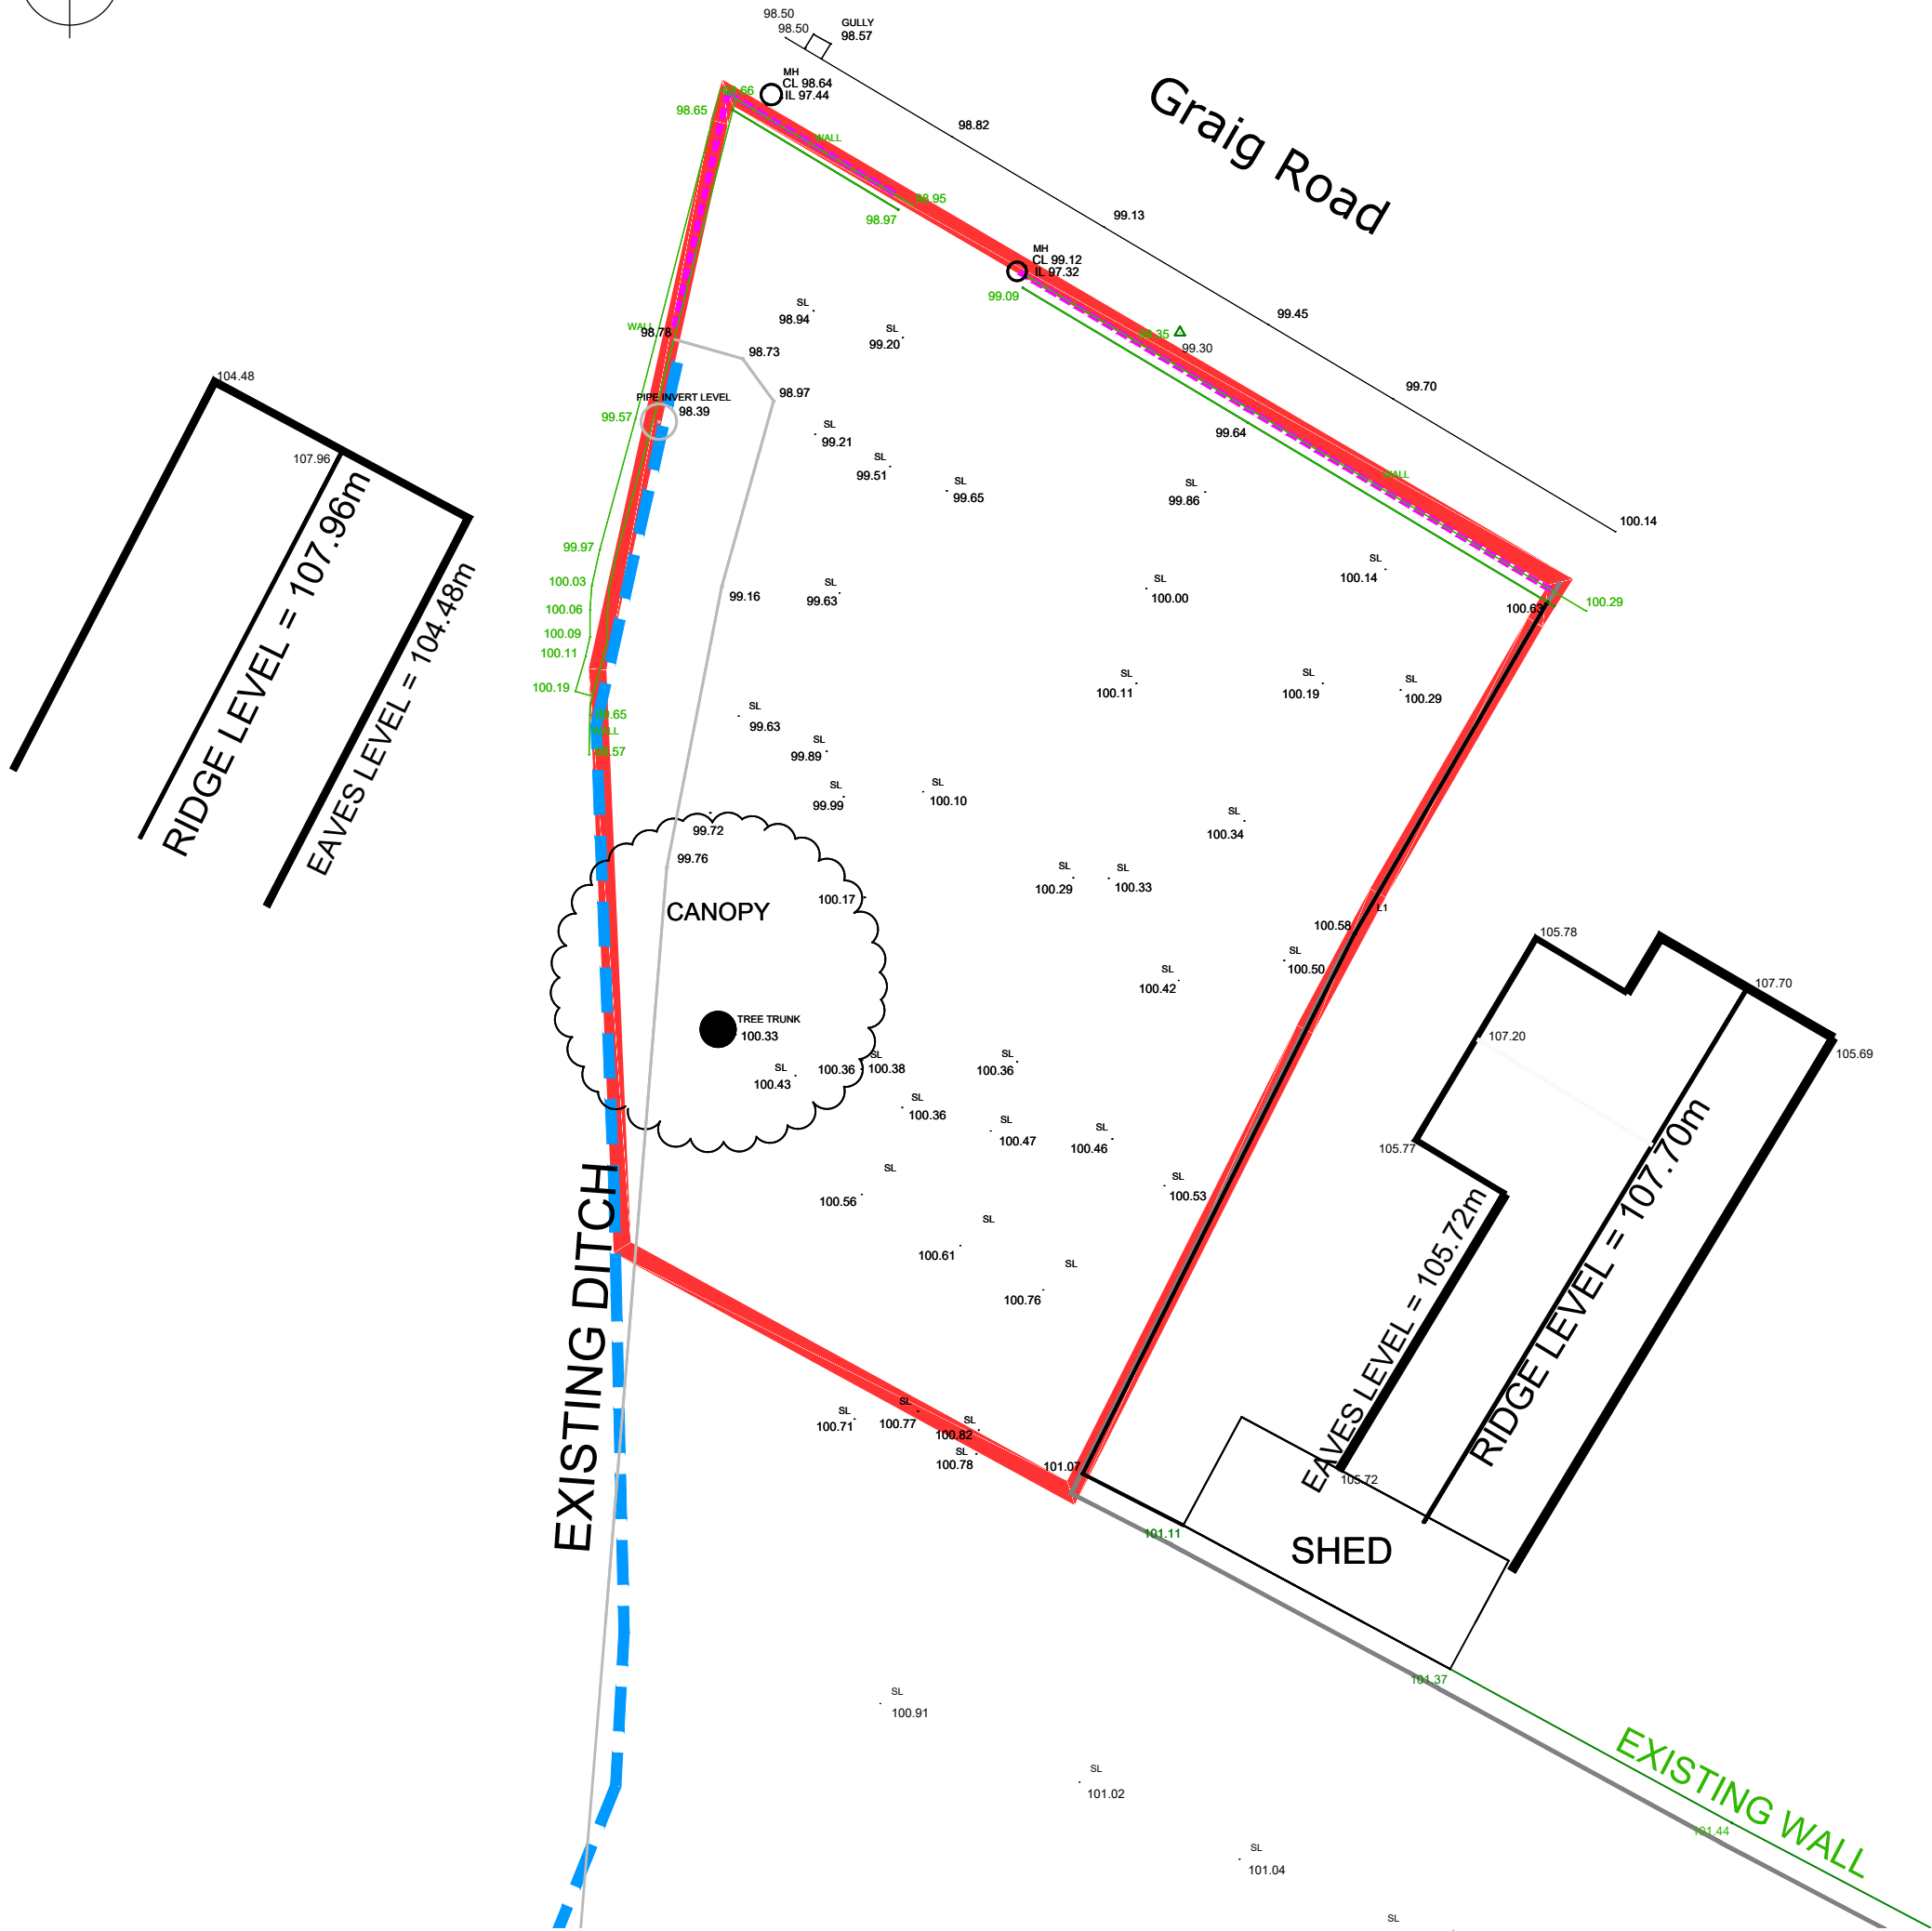

18.12.24	2	Additional levels added		
10.11.24	1	Issued for Planning		
date	rev	name	chk	note

This drawing should not be scaled. The awarded contractor and associated sub-contractors are to take their own site measurements prior to ordering and installation of construction materials.

Where figured dimensions are given, the contractor should check all critical dimensions on site and report any discrepancies immediately.

This drawing must not be reproduced without prior consent from Stiwdio C3 Architecture & Design Ltd.

PROJECT
Land near Graig Road
Gellinudd
Rhos

DRAWING TITLE
Existing Site Plan

STATUS
PLANNING ISSUE

SCALE	DATE	DRAWN BY	CHECKED BY
1 : 200	21/09/24	CBA	CBL

DRAWING NUMBER	REVISION
240302 P02	2