



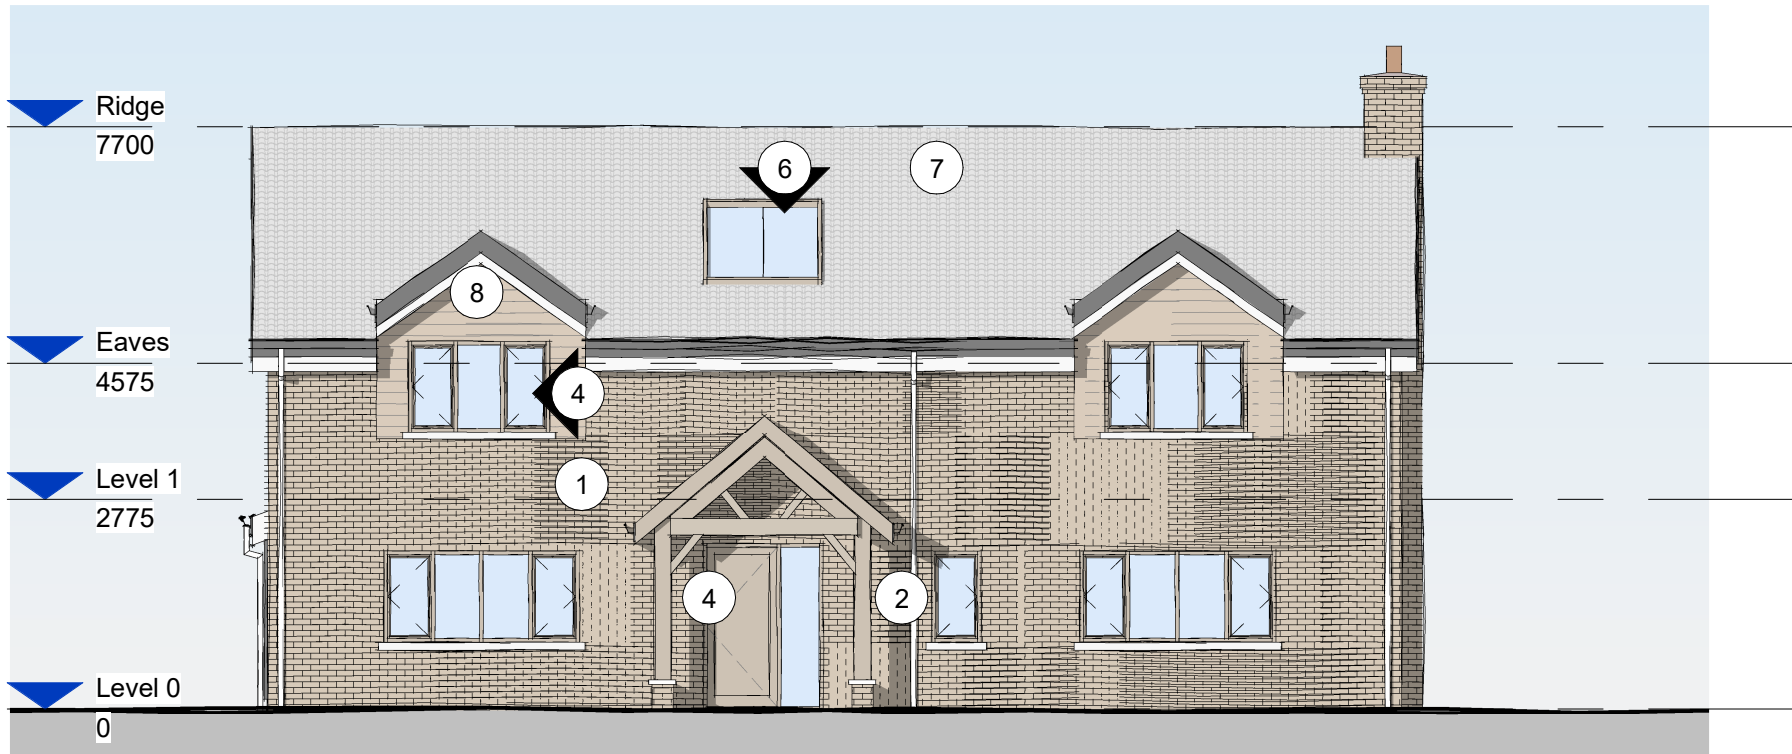

2 Front North Elevation  
1 : 100

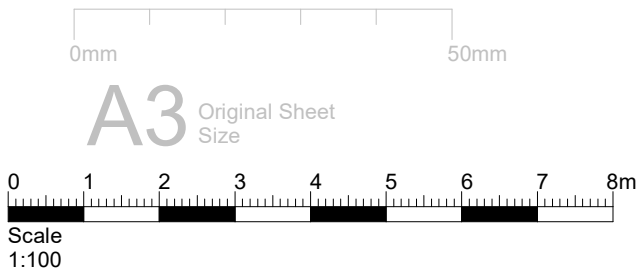

- 1 Clay facing Multi-Brick
  - 2 Timber framed Entrance Porch.
  - 3 uPVC gutter/ SVP downpipe and fascia
  - 4 Composite windows & doors. Colour TBA
  - 5 Fully Glazed aluminium sliding doors.
  - 6 Velux Rooflights
  - 7 Slate effect roof
  - 8 Horizontal timber cladding with brick base.
- Integrated Bird Box - build-in nesting brick - brick colour to match proposed brick
- Integrated built-in Bat Box - colour to match proposed brick



1 Side West Elevation  
1 : 100

|          |     |   |     |      |
|----------|-----|---|-----|------|
| 20.12.24 | 4   | Ridge and Eaves heights indicated<br>1m removed from side of house, drawings<br>updated to suit, Ridge height amended<br>following Planners Feedback |     |      |
| 18.12.24 | 3   |   |     |      |
| 05.11.24 | 2   | Bat and Bird Bricks referenced on elevations<br>Issued for Planning                                                                                  |     |      |
| 10.11.24 | 1   |   |     |      |
| date     | rev | name   | chk | note |

This drawing should not be scaled. The awarded contractor and associated sub-contractors are to take their own site measurements prior to ordering and installation of construction materials.

Where figured dimensions are given, the contractor should check all critical dimensions on site and report any discrepancies immediately.

This drawing must not be reproduced without prior consent from Stiwdio C3 Architecture & Design Ltd.

Stiwdio|C3  
Penseiri - Architects

PROJECT  
Land near Graig Road  
Gellinudd  
Rhos

DRAWING TITLE  
Proposed Elevations 1-2

|                          |                  |                    |                       |
|--------------------------|------------------|--------------------|-----------------------|
| STATUS<br>PLANNING ISSUE |                  |                    |                       |
| SCALE<br>As indicated    | DATE<br>09/27/24 | DRAWN BY<br>Author | CHECKED BY<br>Checker |
| DRAWING NUMBER<br>240302 | P07              | REVISION<br>4      |                       |