



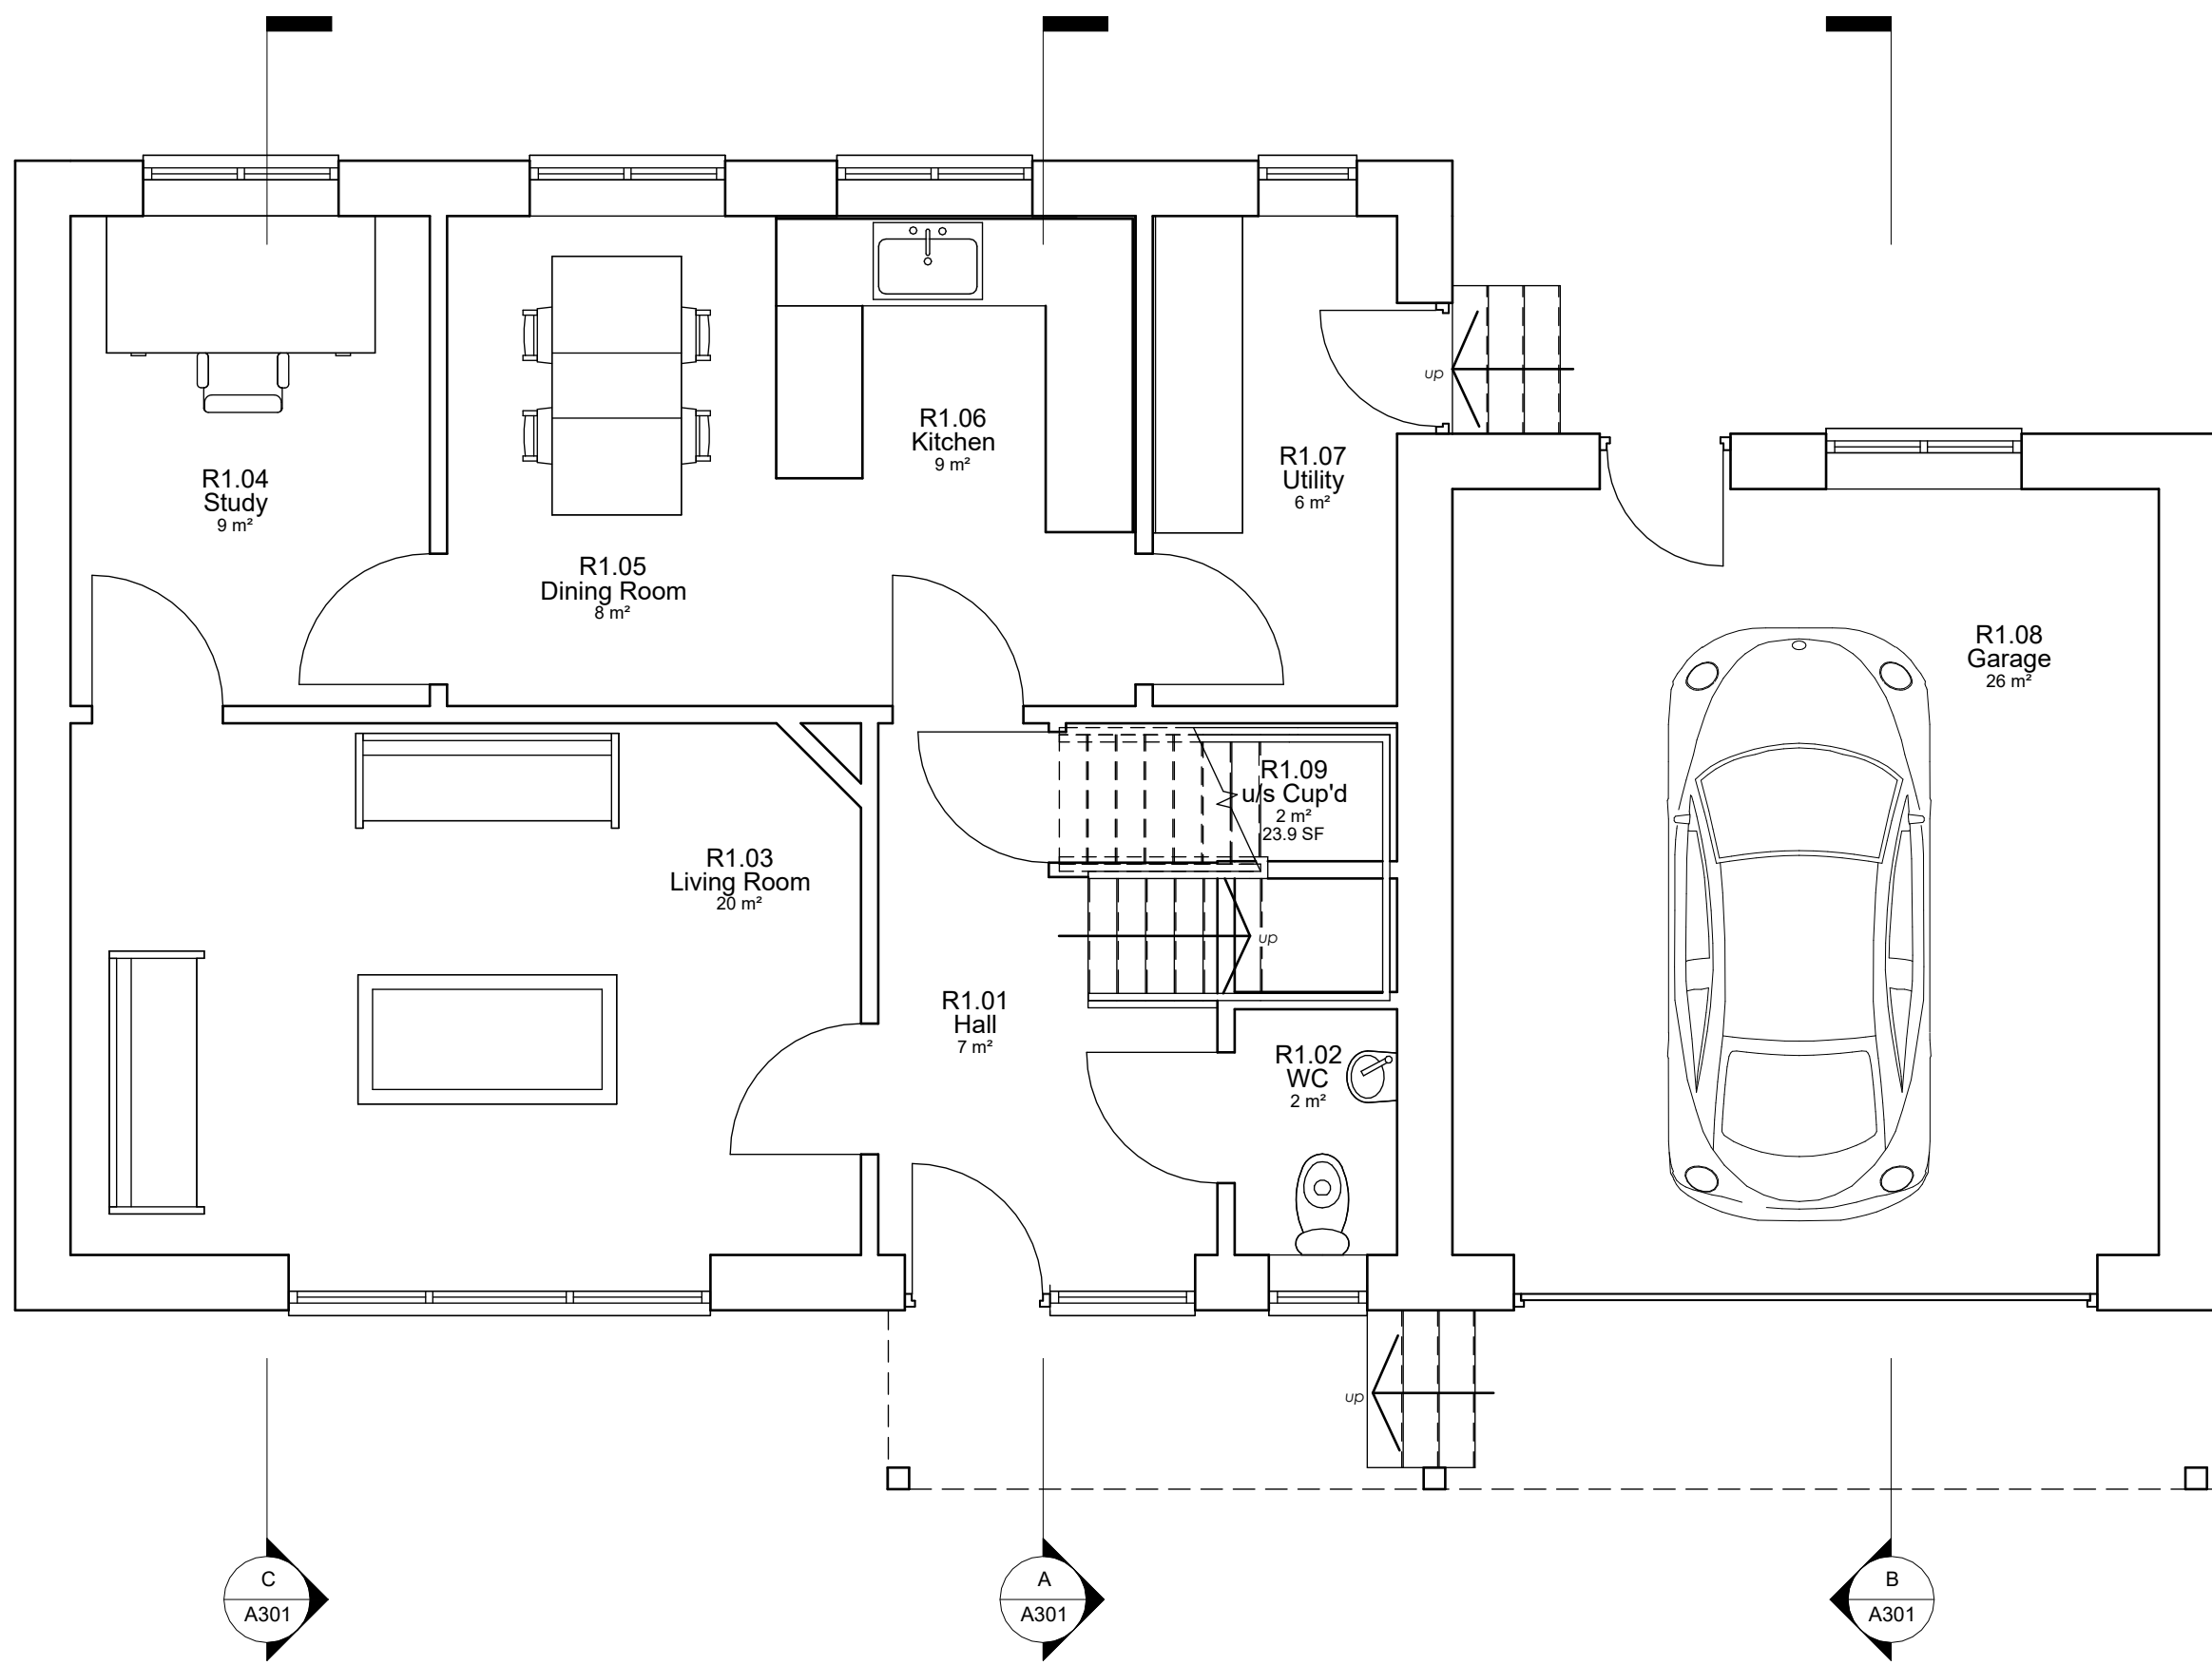

PROPOSED GROUND FLOOR

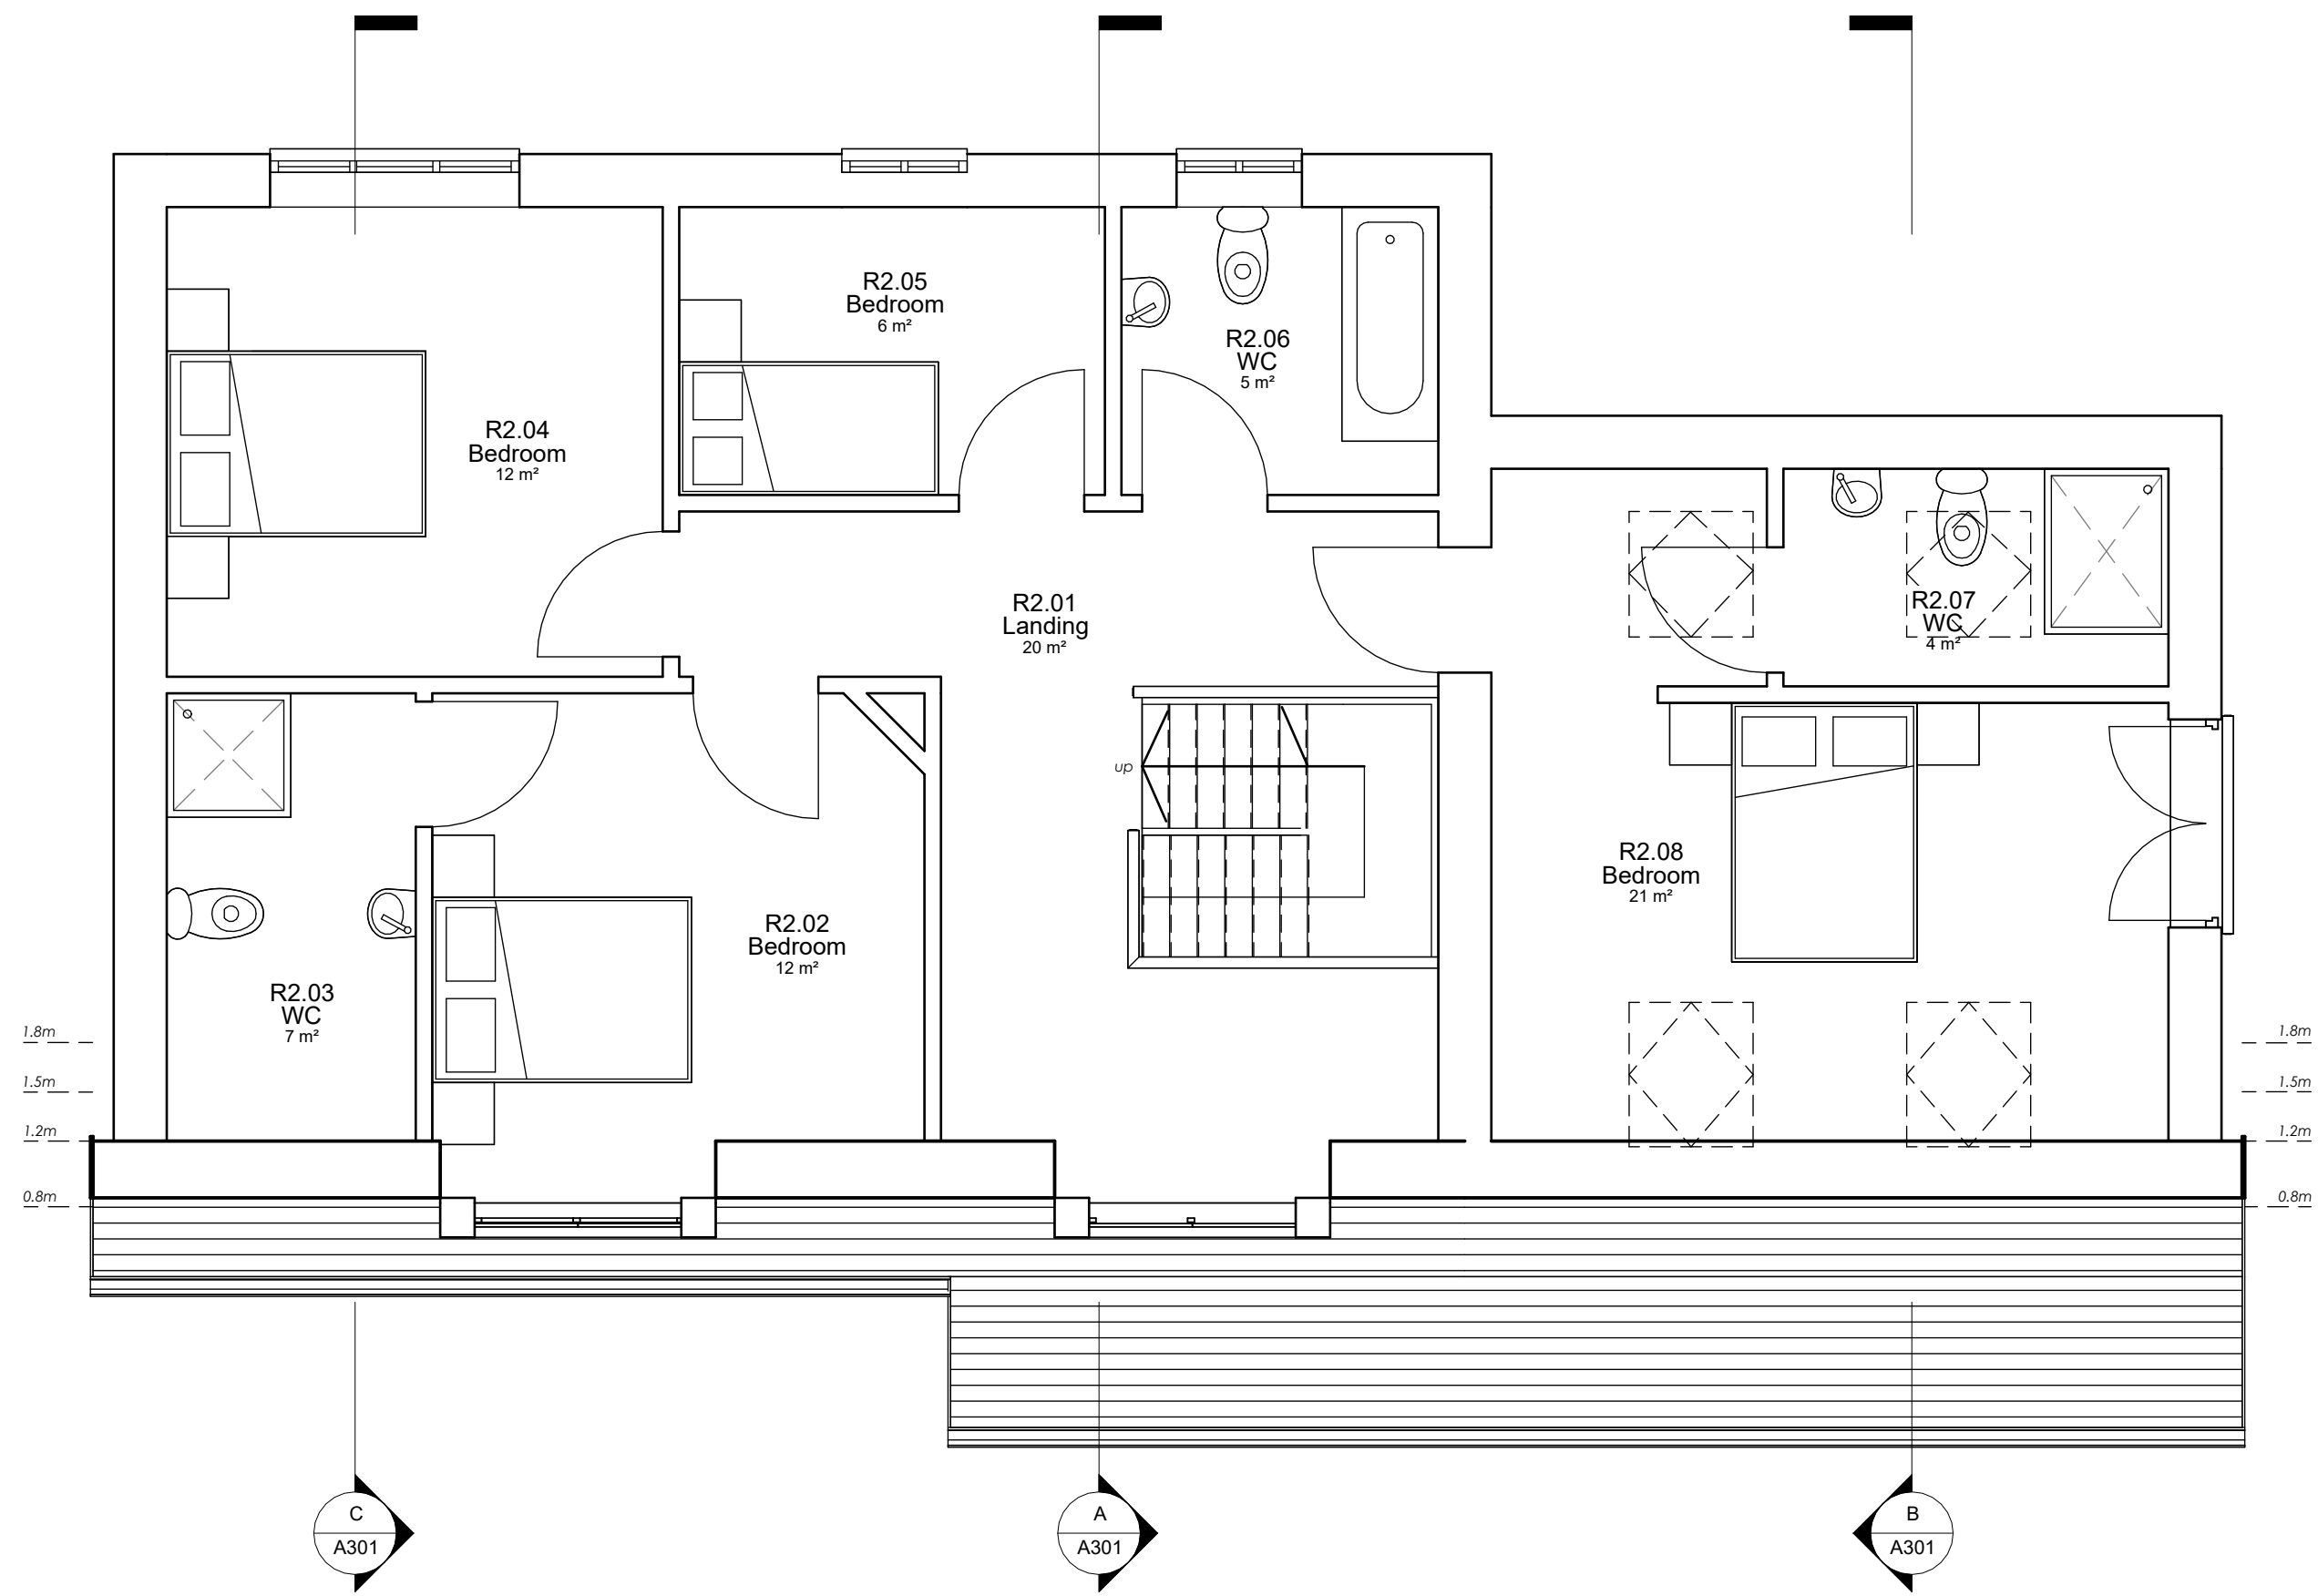

PROPOSED FIRST FLOOR

Date	Description	Revision Number
08.04.2023	KD Revisions	A
10.09.2023	Revisions from KD Mark Ups. No Internal Garage Dr. Cut Line Altered on FF.	B

Revisions

Do not scale the drawings, verify all dimensions before commencing any work. This drawing and design herein shall remain the property of the Architects and is not to be copied or reproduced without their written permission.

Notes

Mr. W. Rowles

Client

Residential Development
Percy Road, Cynonville

Project

Proposed Floor Plans
Plot 1b

Sheet Title



Checked by
KD
JR

Drawn by

Date
25.02.23
1 : 50
@ A1

Scale

KD123




Job No.

A101

Dwg.No.

Description of External Materials

Roof - Reconstituted slate, Slate grey/Black colour.
Walls - White smooth render with Vertical timber cladding.
Walls (Below DPC Level - Blue Staffordshire Brickwork.
Windows/Doors - Anthracite coloured UPVC.
Fascias, Verges & Soffits - Anthracite coloured UPVC.
Rain Water Goods - Black UPVC.
Forecourt Walls - Local Natural Stone.
Boundary Fences - Treated close boarded Timber.

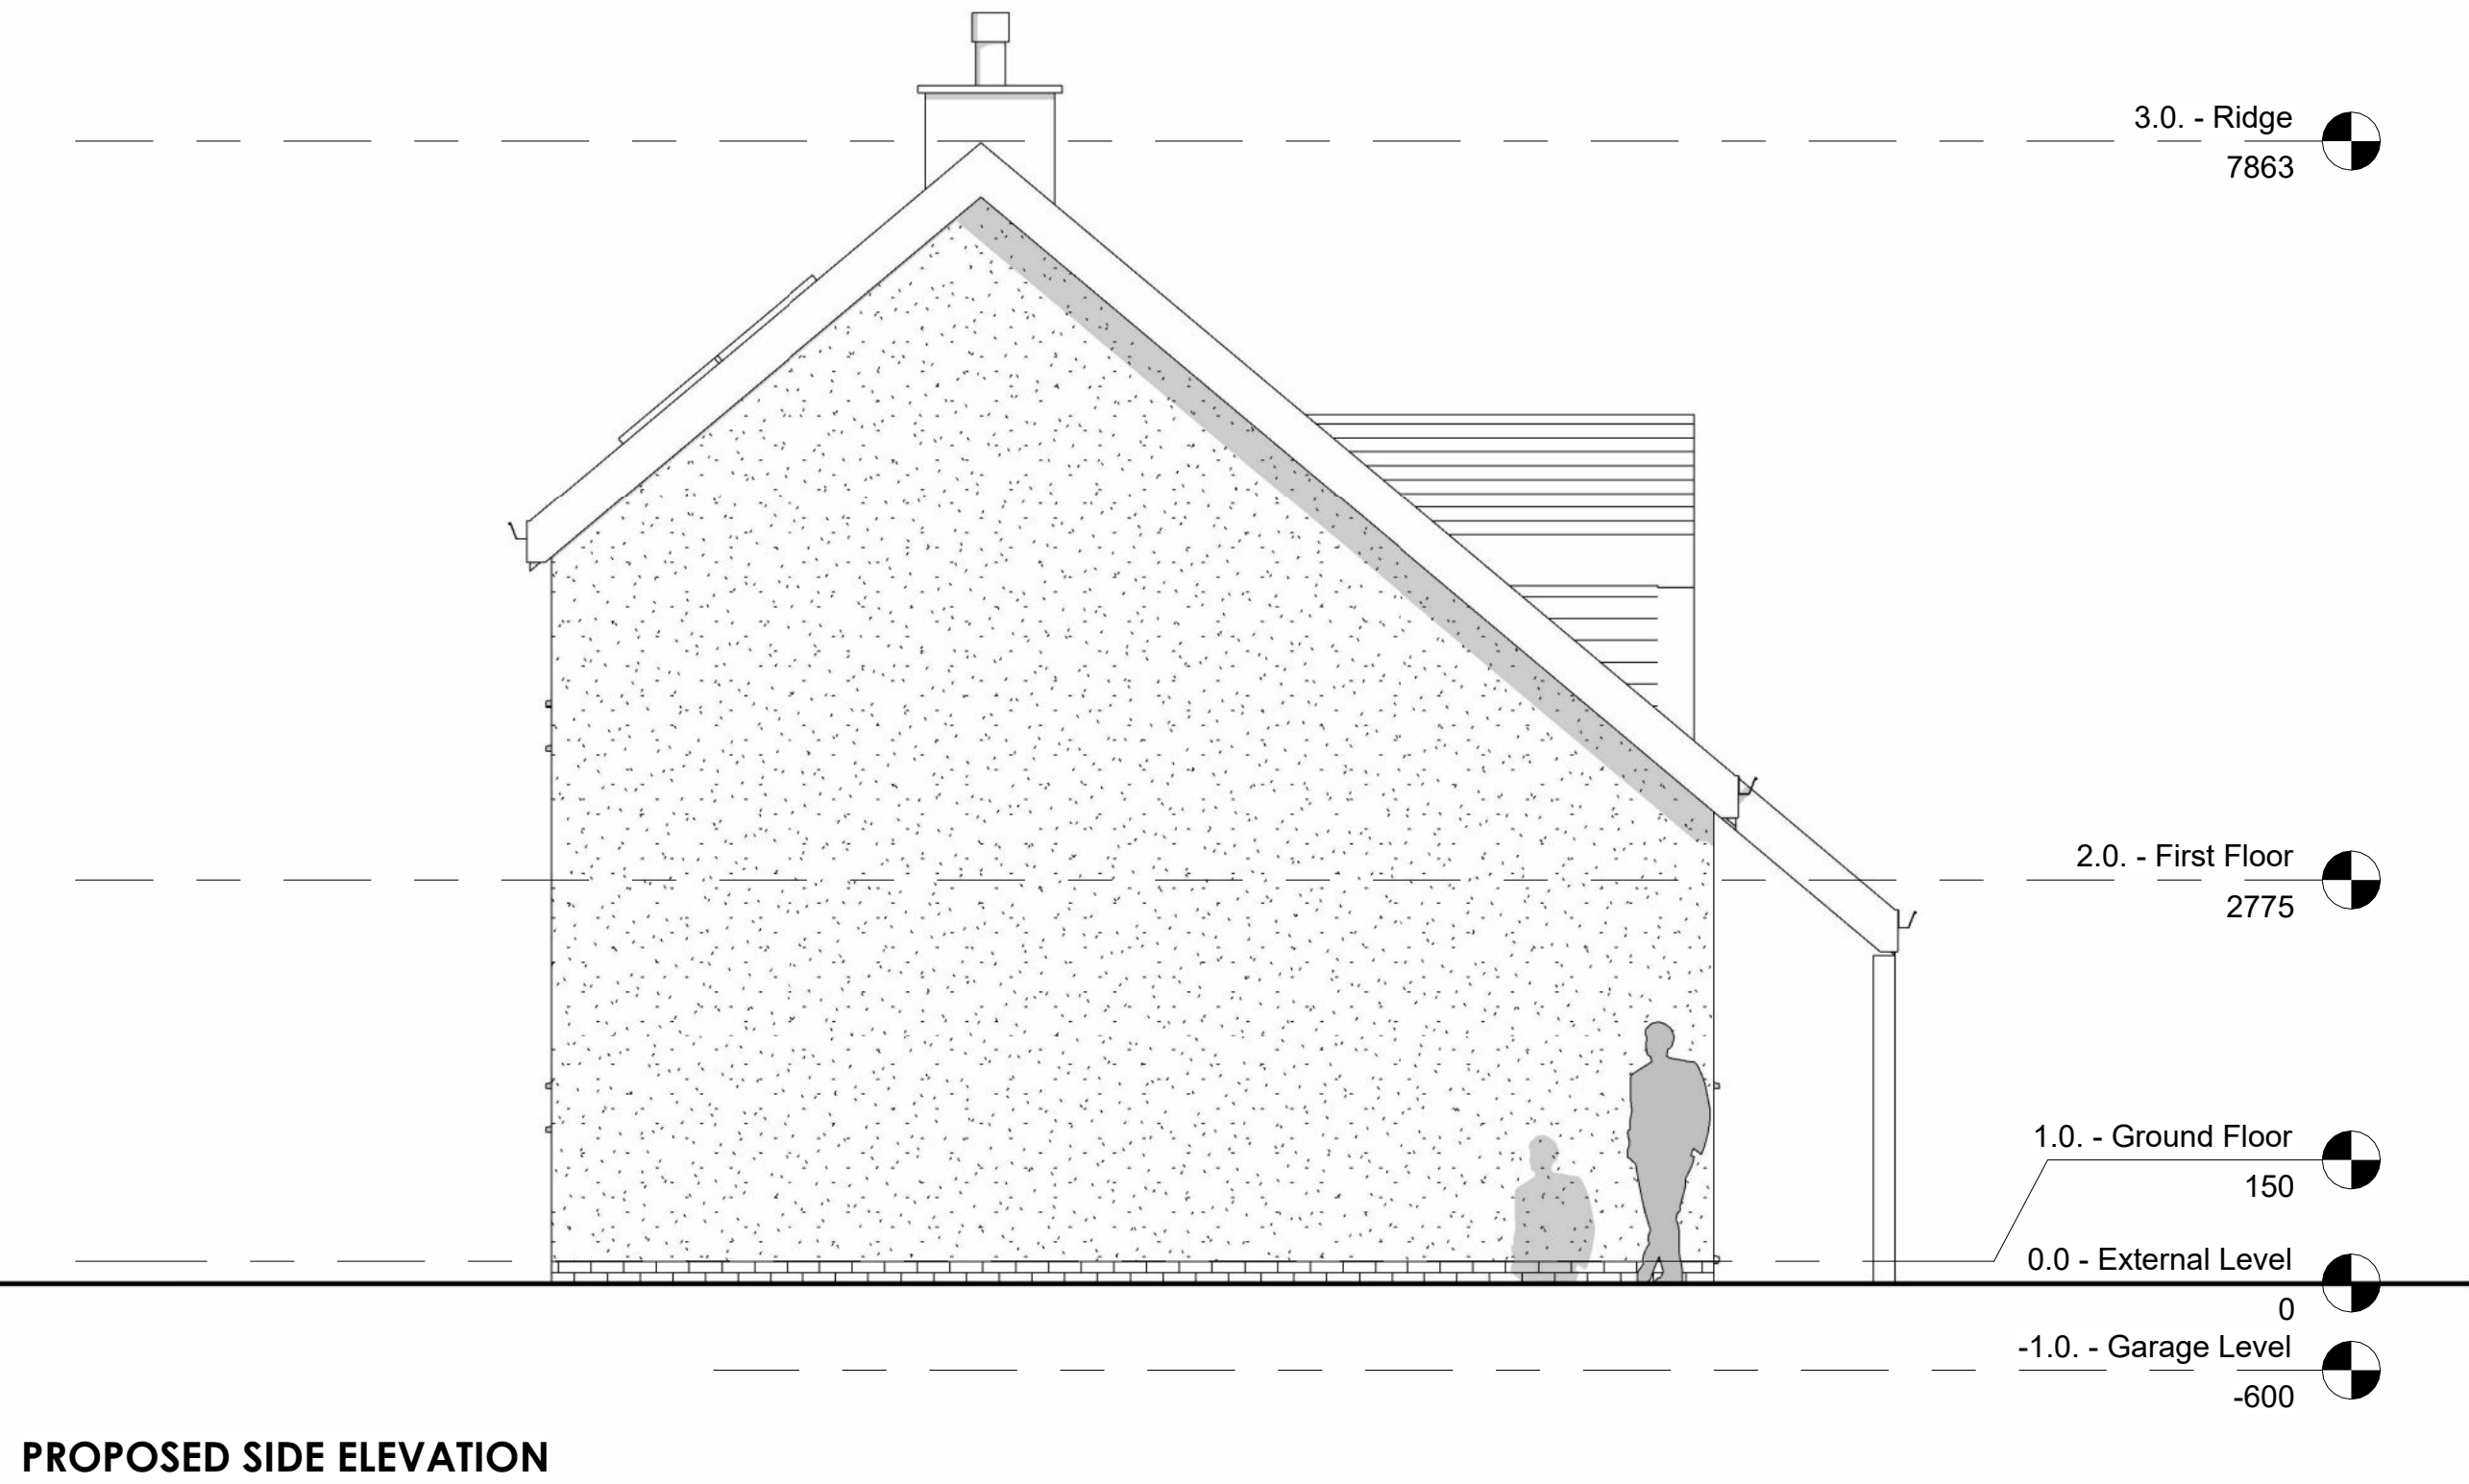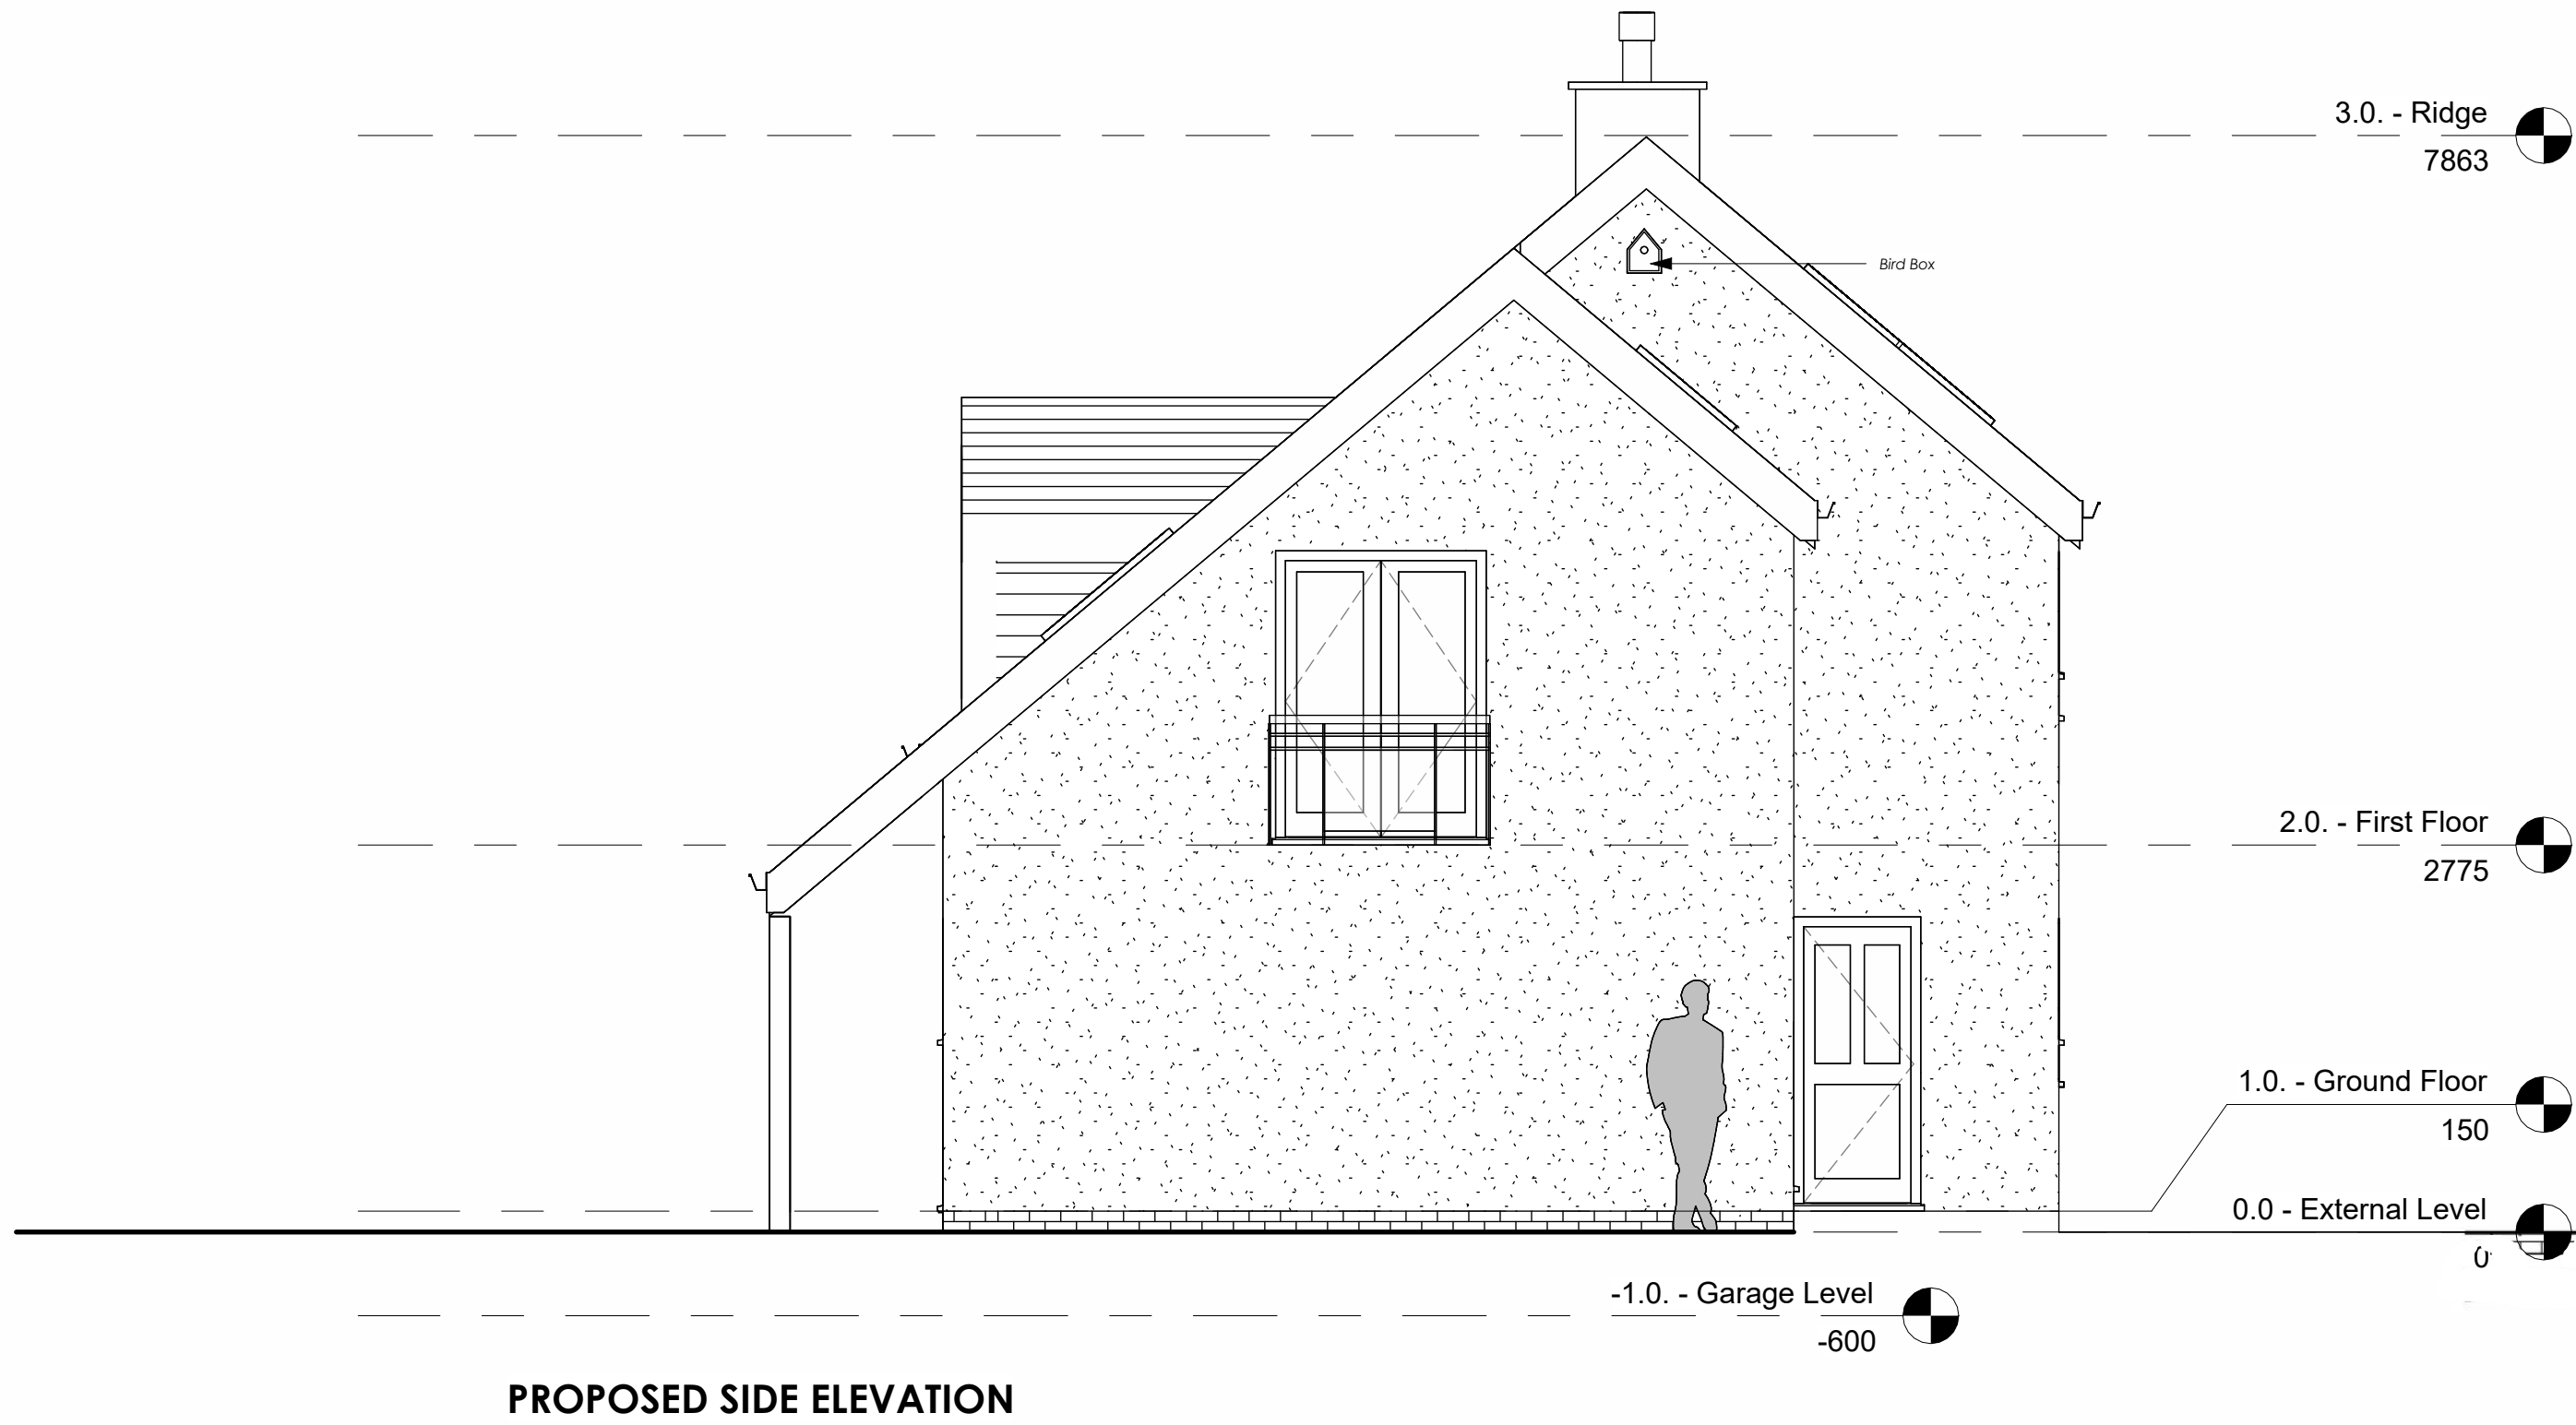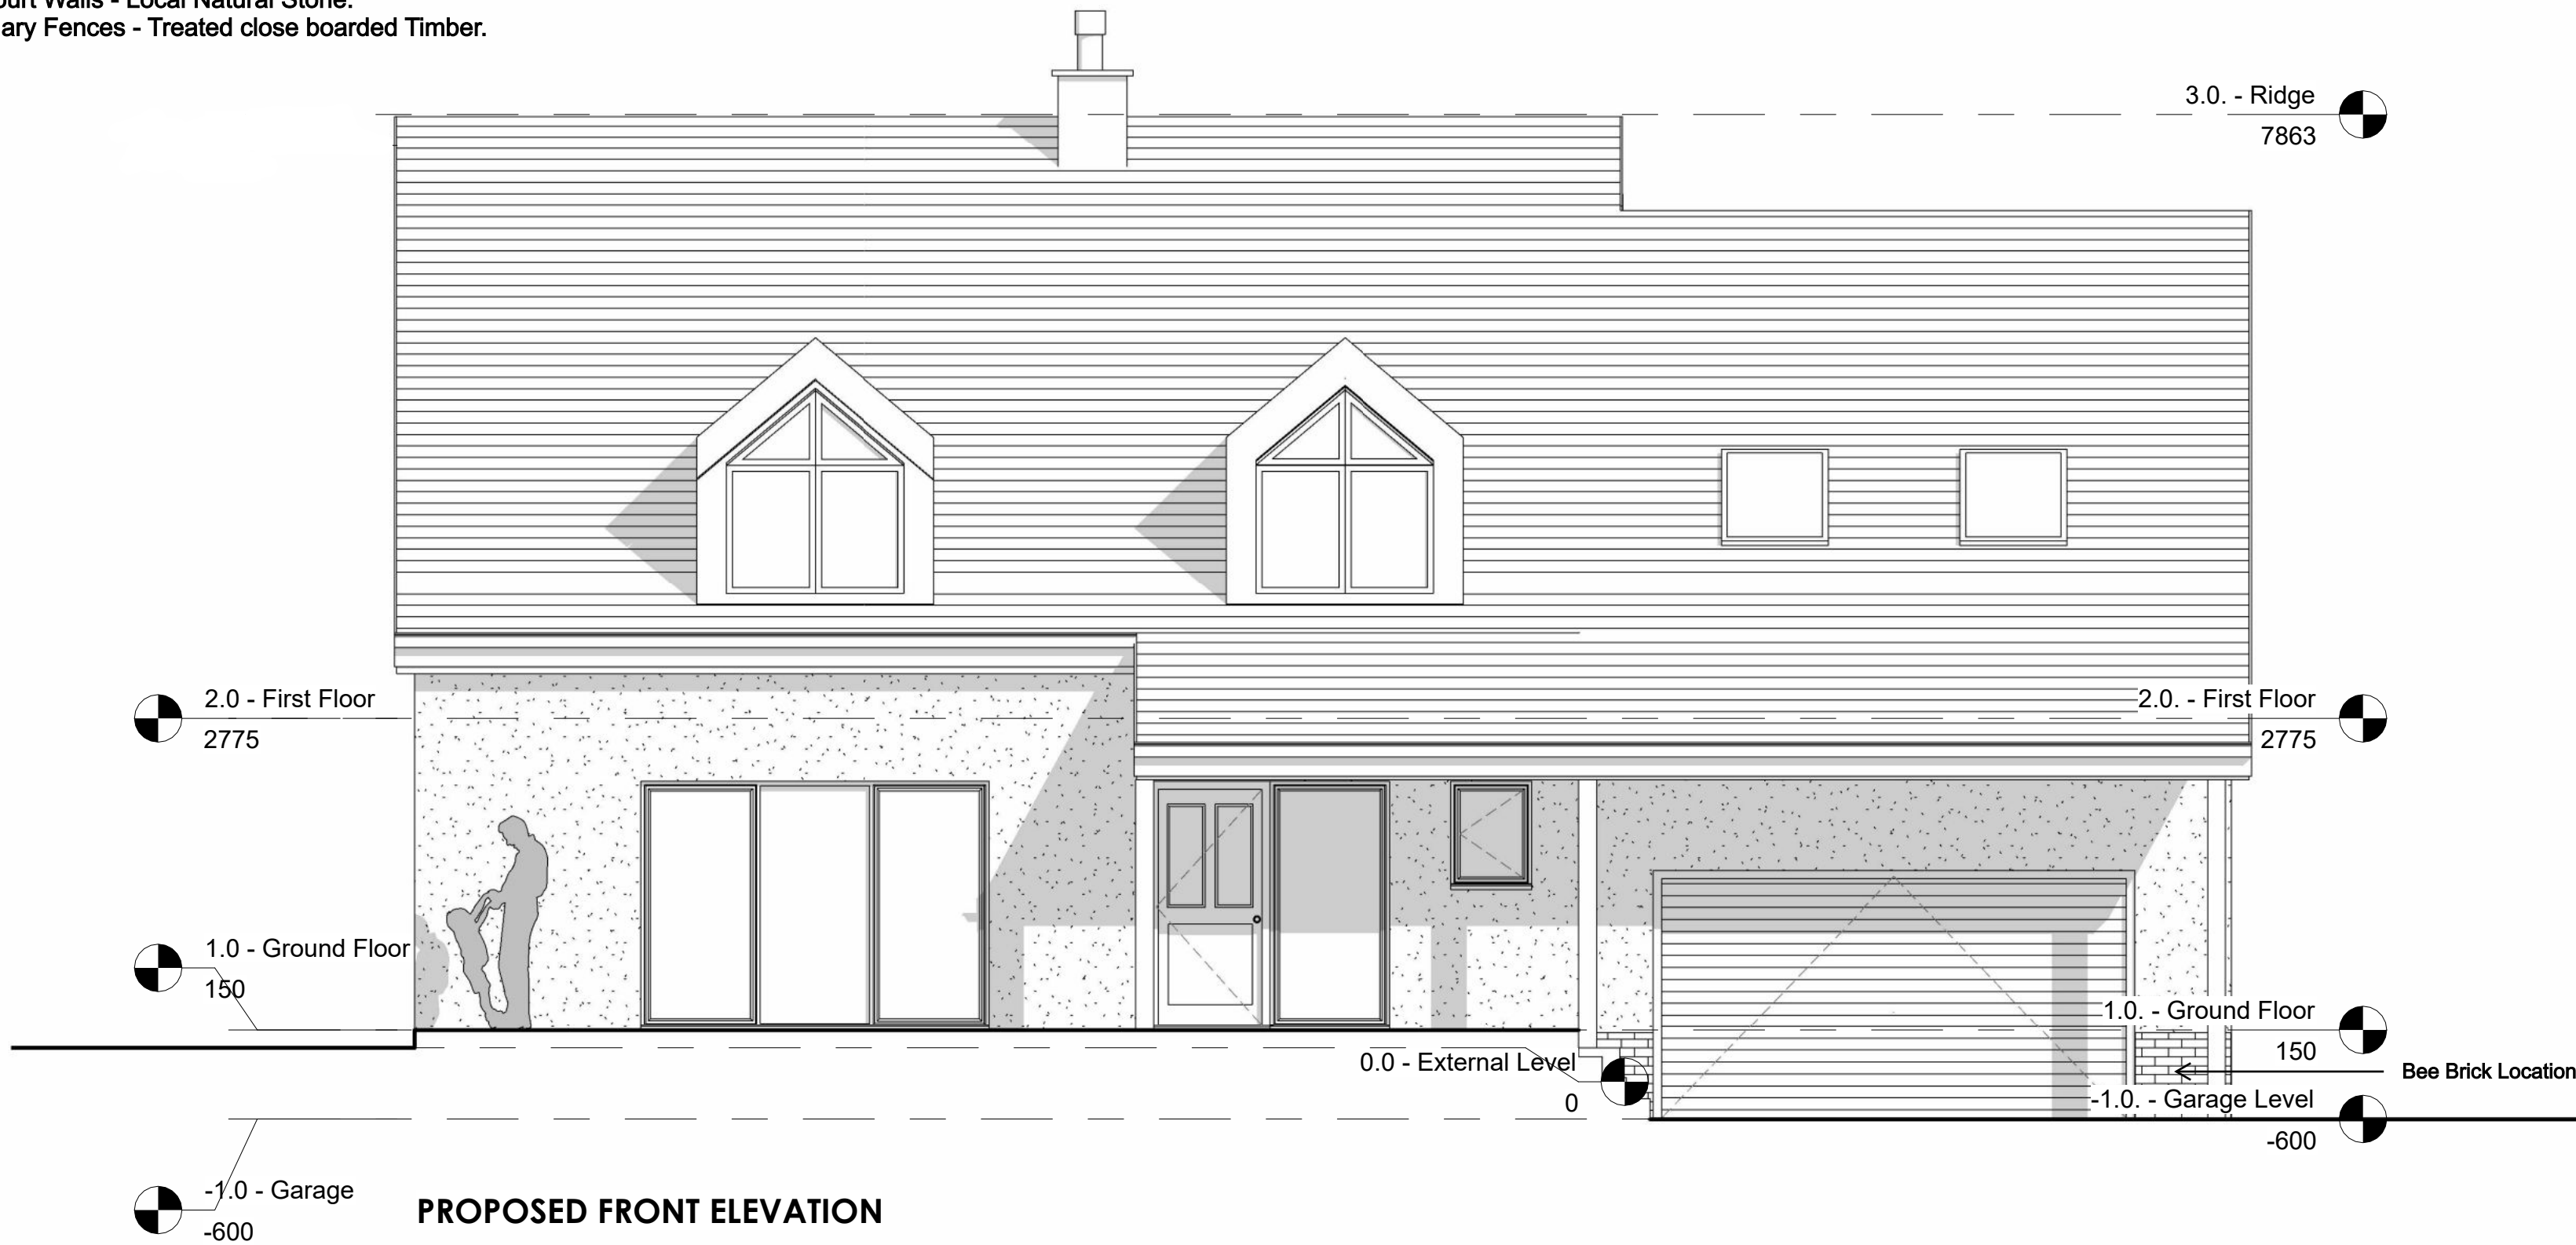

Date	KD Revisions	Description	Revision Number
08.04.2023	KD	Revisions	A
10.09.2023	Revisions from KD Mark Lipp		B
02.05.2024	Notes for Material/Finish Added to Drawing for reference.		C
27.02.2025	See Bricks added - Bird House added.		D

Revisions

Do not scale the drawings, verify all dimensions before commencing any work. This drawing and design herein shall remain the property of the Architects and is not to be copied or reproduced without their written permission.

Notes

Mr. W. Rowles

Client

Residential Development
Percy Road, Cynonville

Project

Proposed Elevations
Plot 1b

Sheet Title



Checked by
KD

JR

Drawn by

Date
25.02.23

1 : 50
@ A1




Scale

KD123

Job No.

A201

Dwg.No.

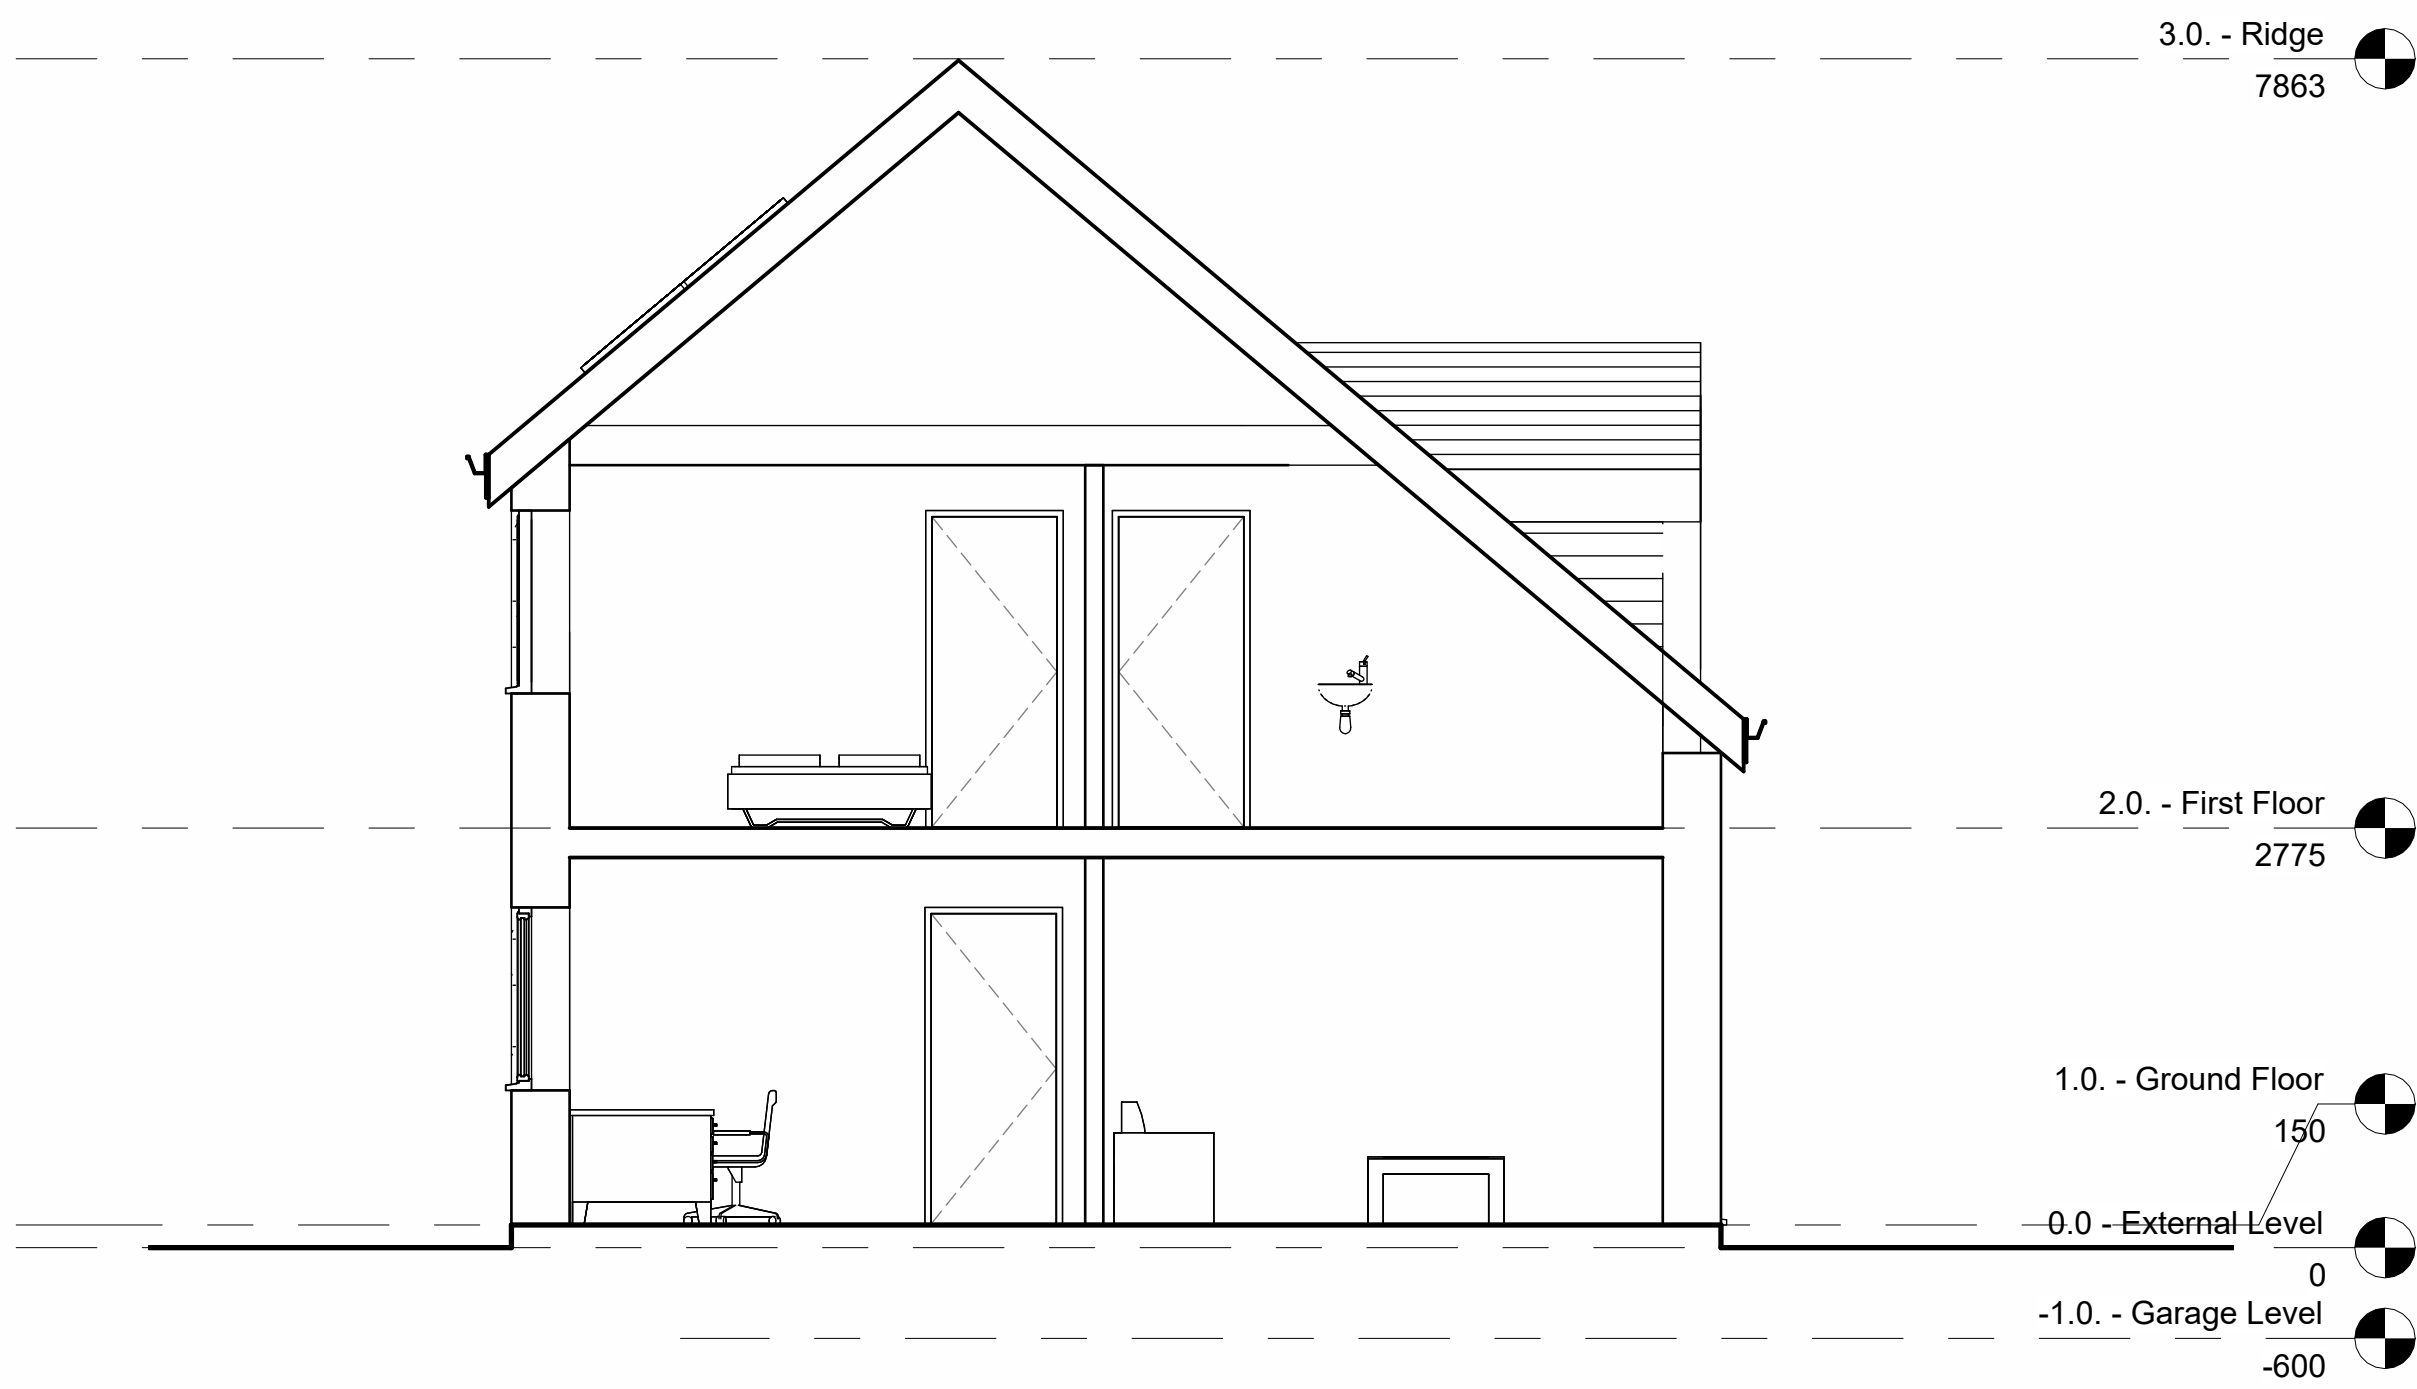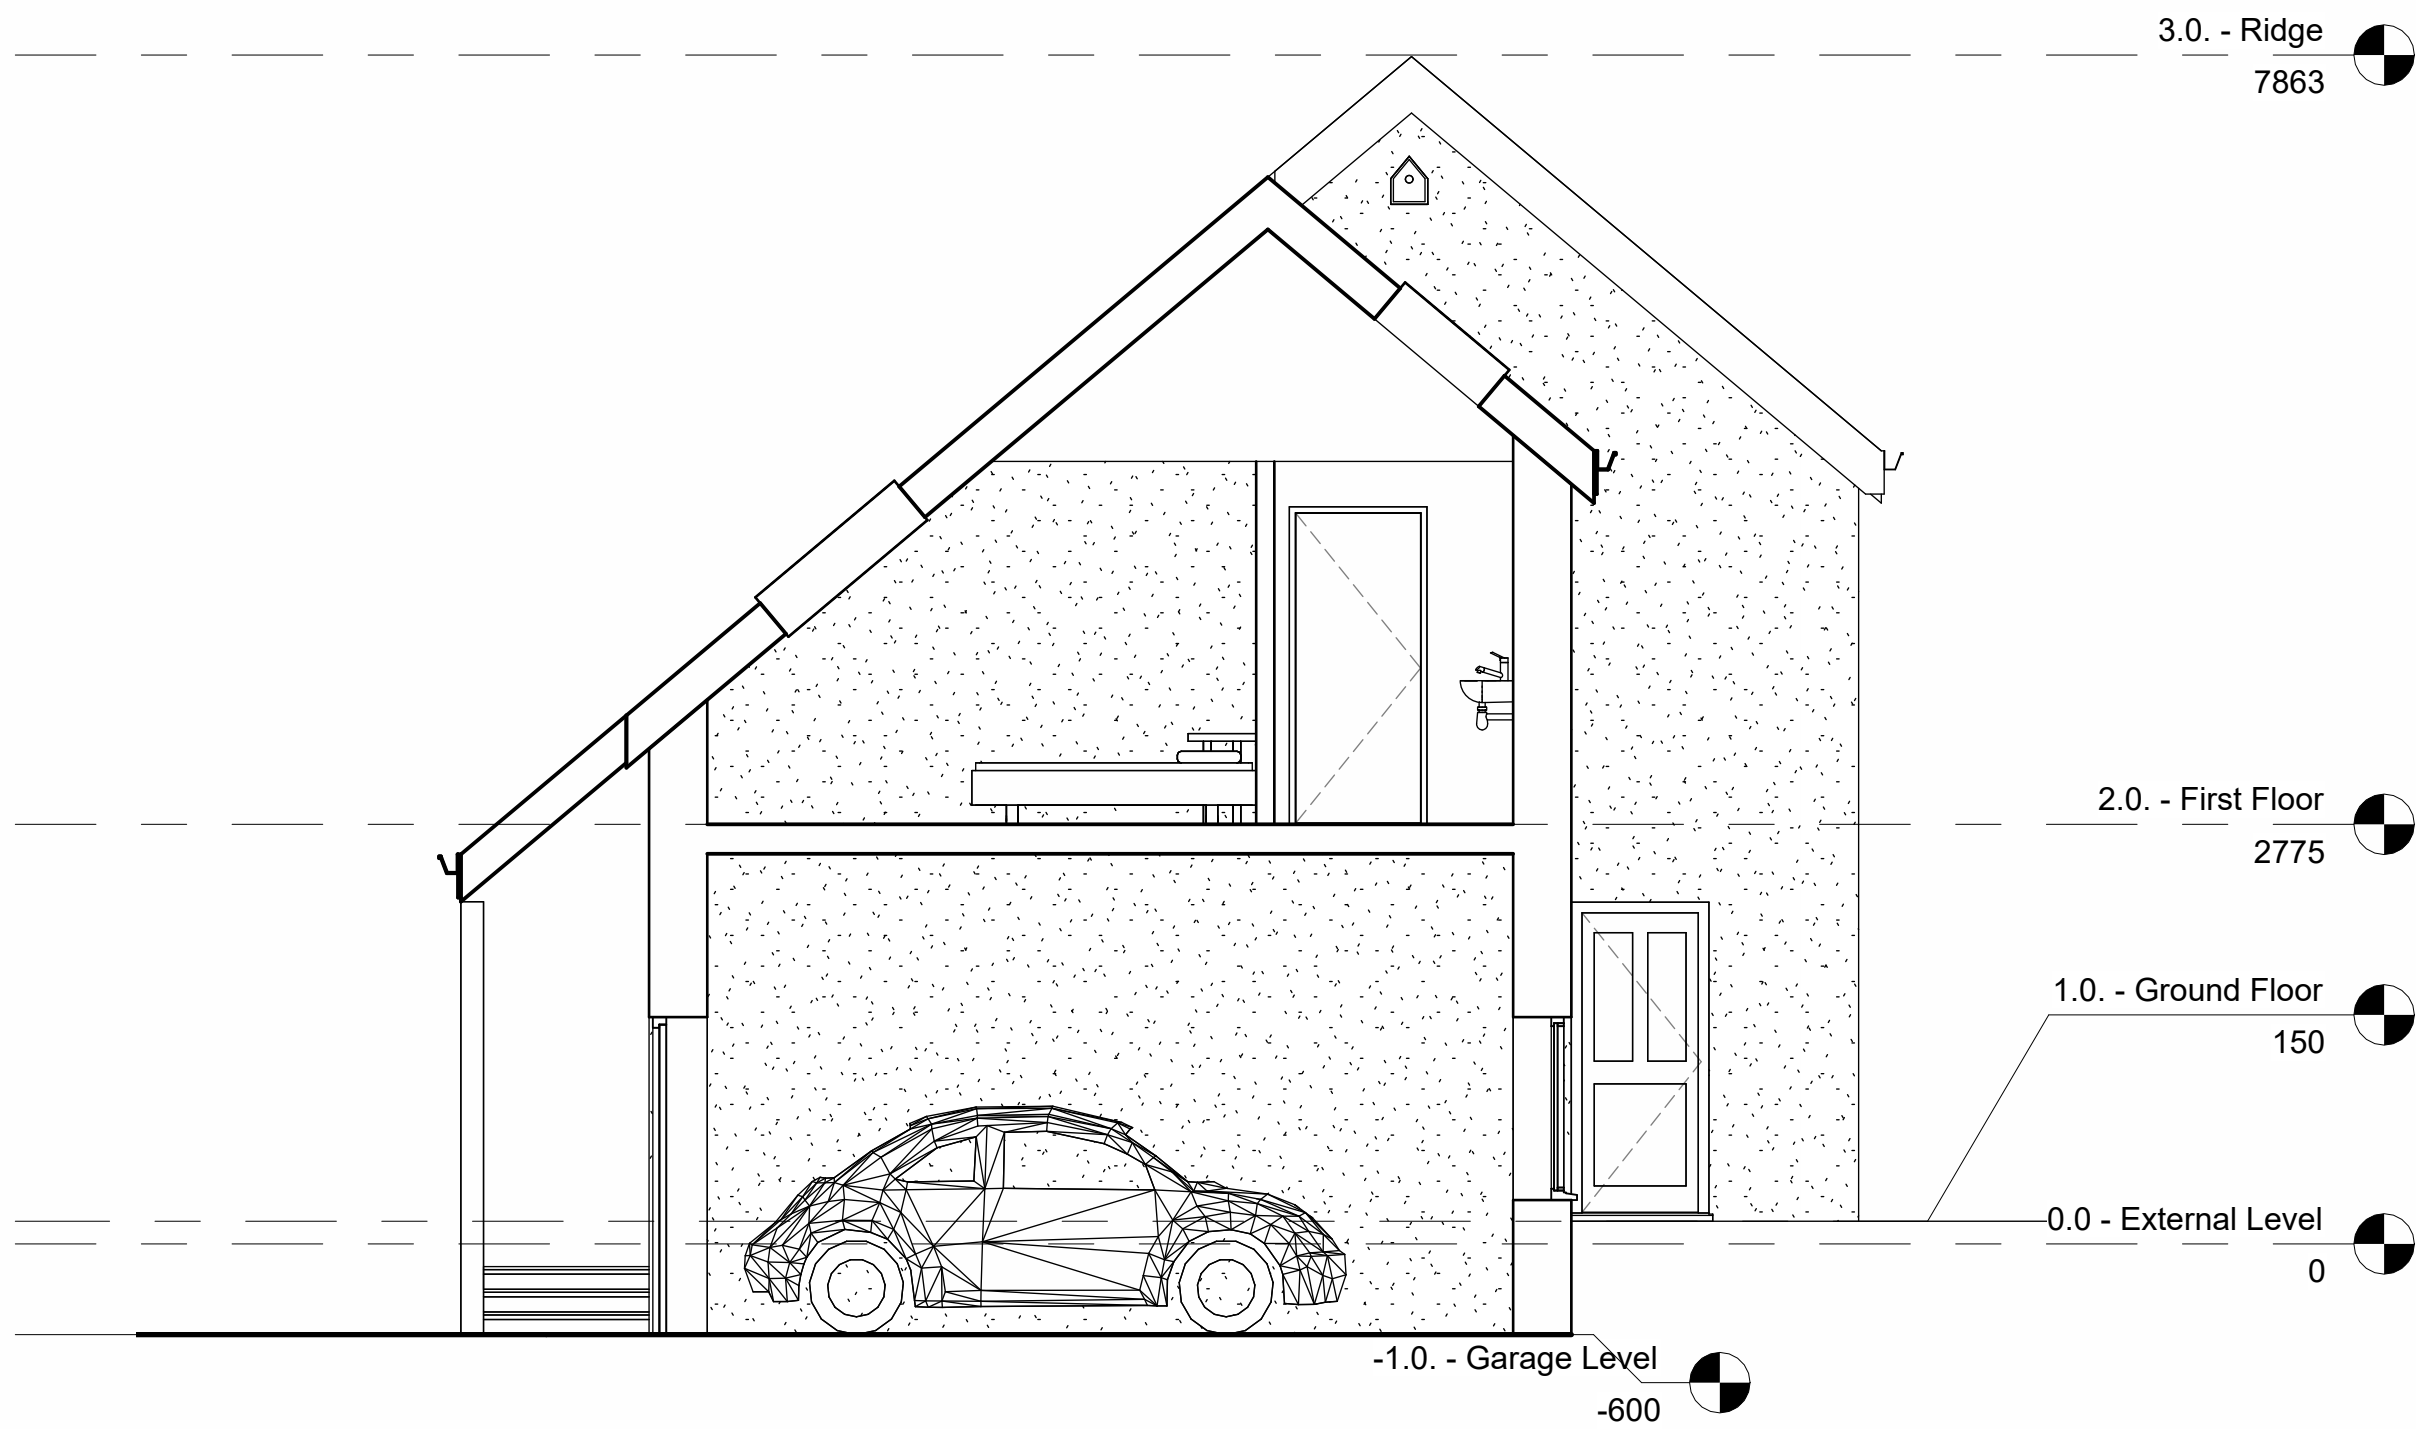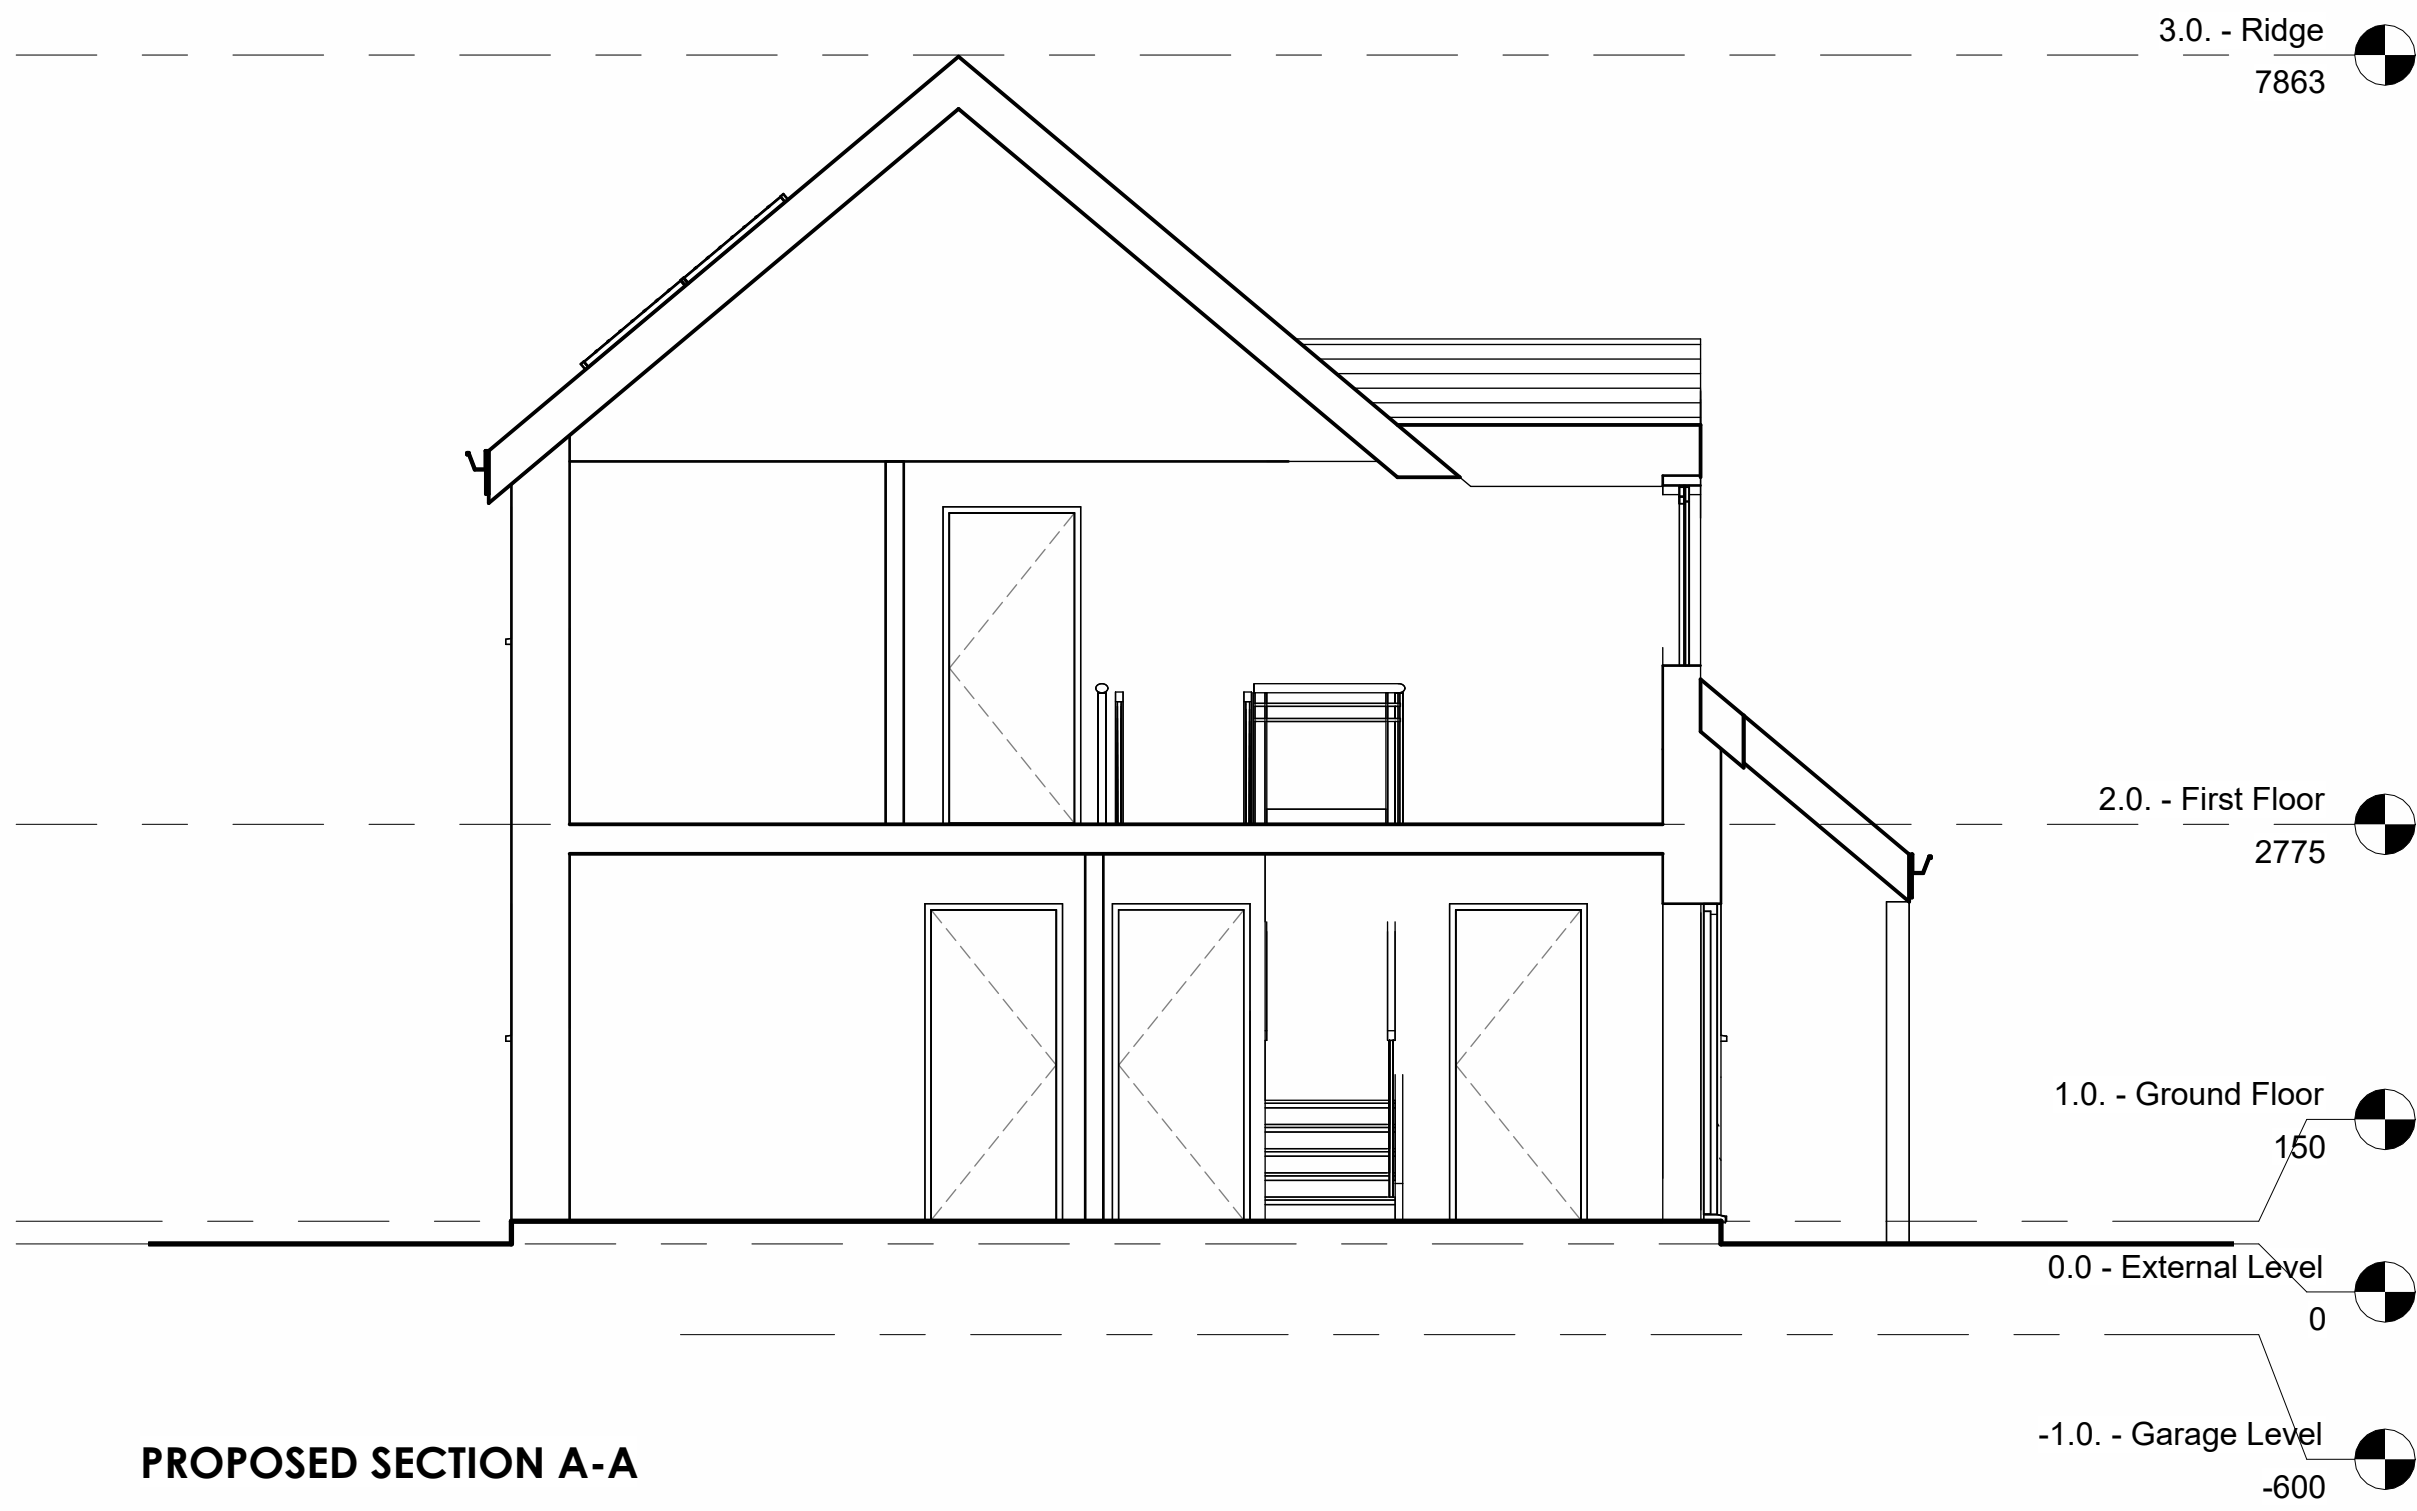

PROPOSED SECTION C-C

PROPOSED PERSPECTIVE

Date	Description	Revision Number
10.09.2023	Revisions from KD Mark Up; Section A scale made smaller; Perp. on same sheet; Title Updated.	A

Do not scale the drawings, verify all dimensions before commencing any work. This drawing and design herein shall remain the property of the Architects and is not to be copied or reproduced without their written permission.

Mr. W. Rowles

Residential Development
Percy Road, Cynonville

Sections & Perspective
Plot 1b



Checked by
KD

Date
25.02.23

KD123


Drawn by
JR

Scale
1 : 50
@ A1

Job No.

A301

Dwg.No.

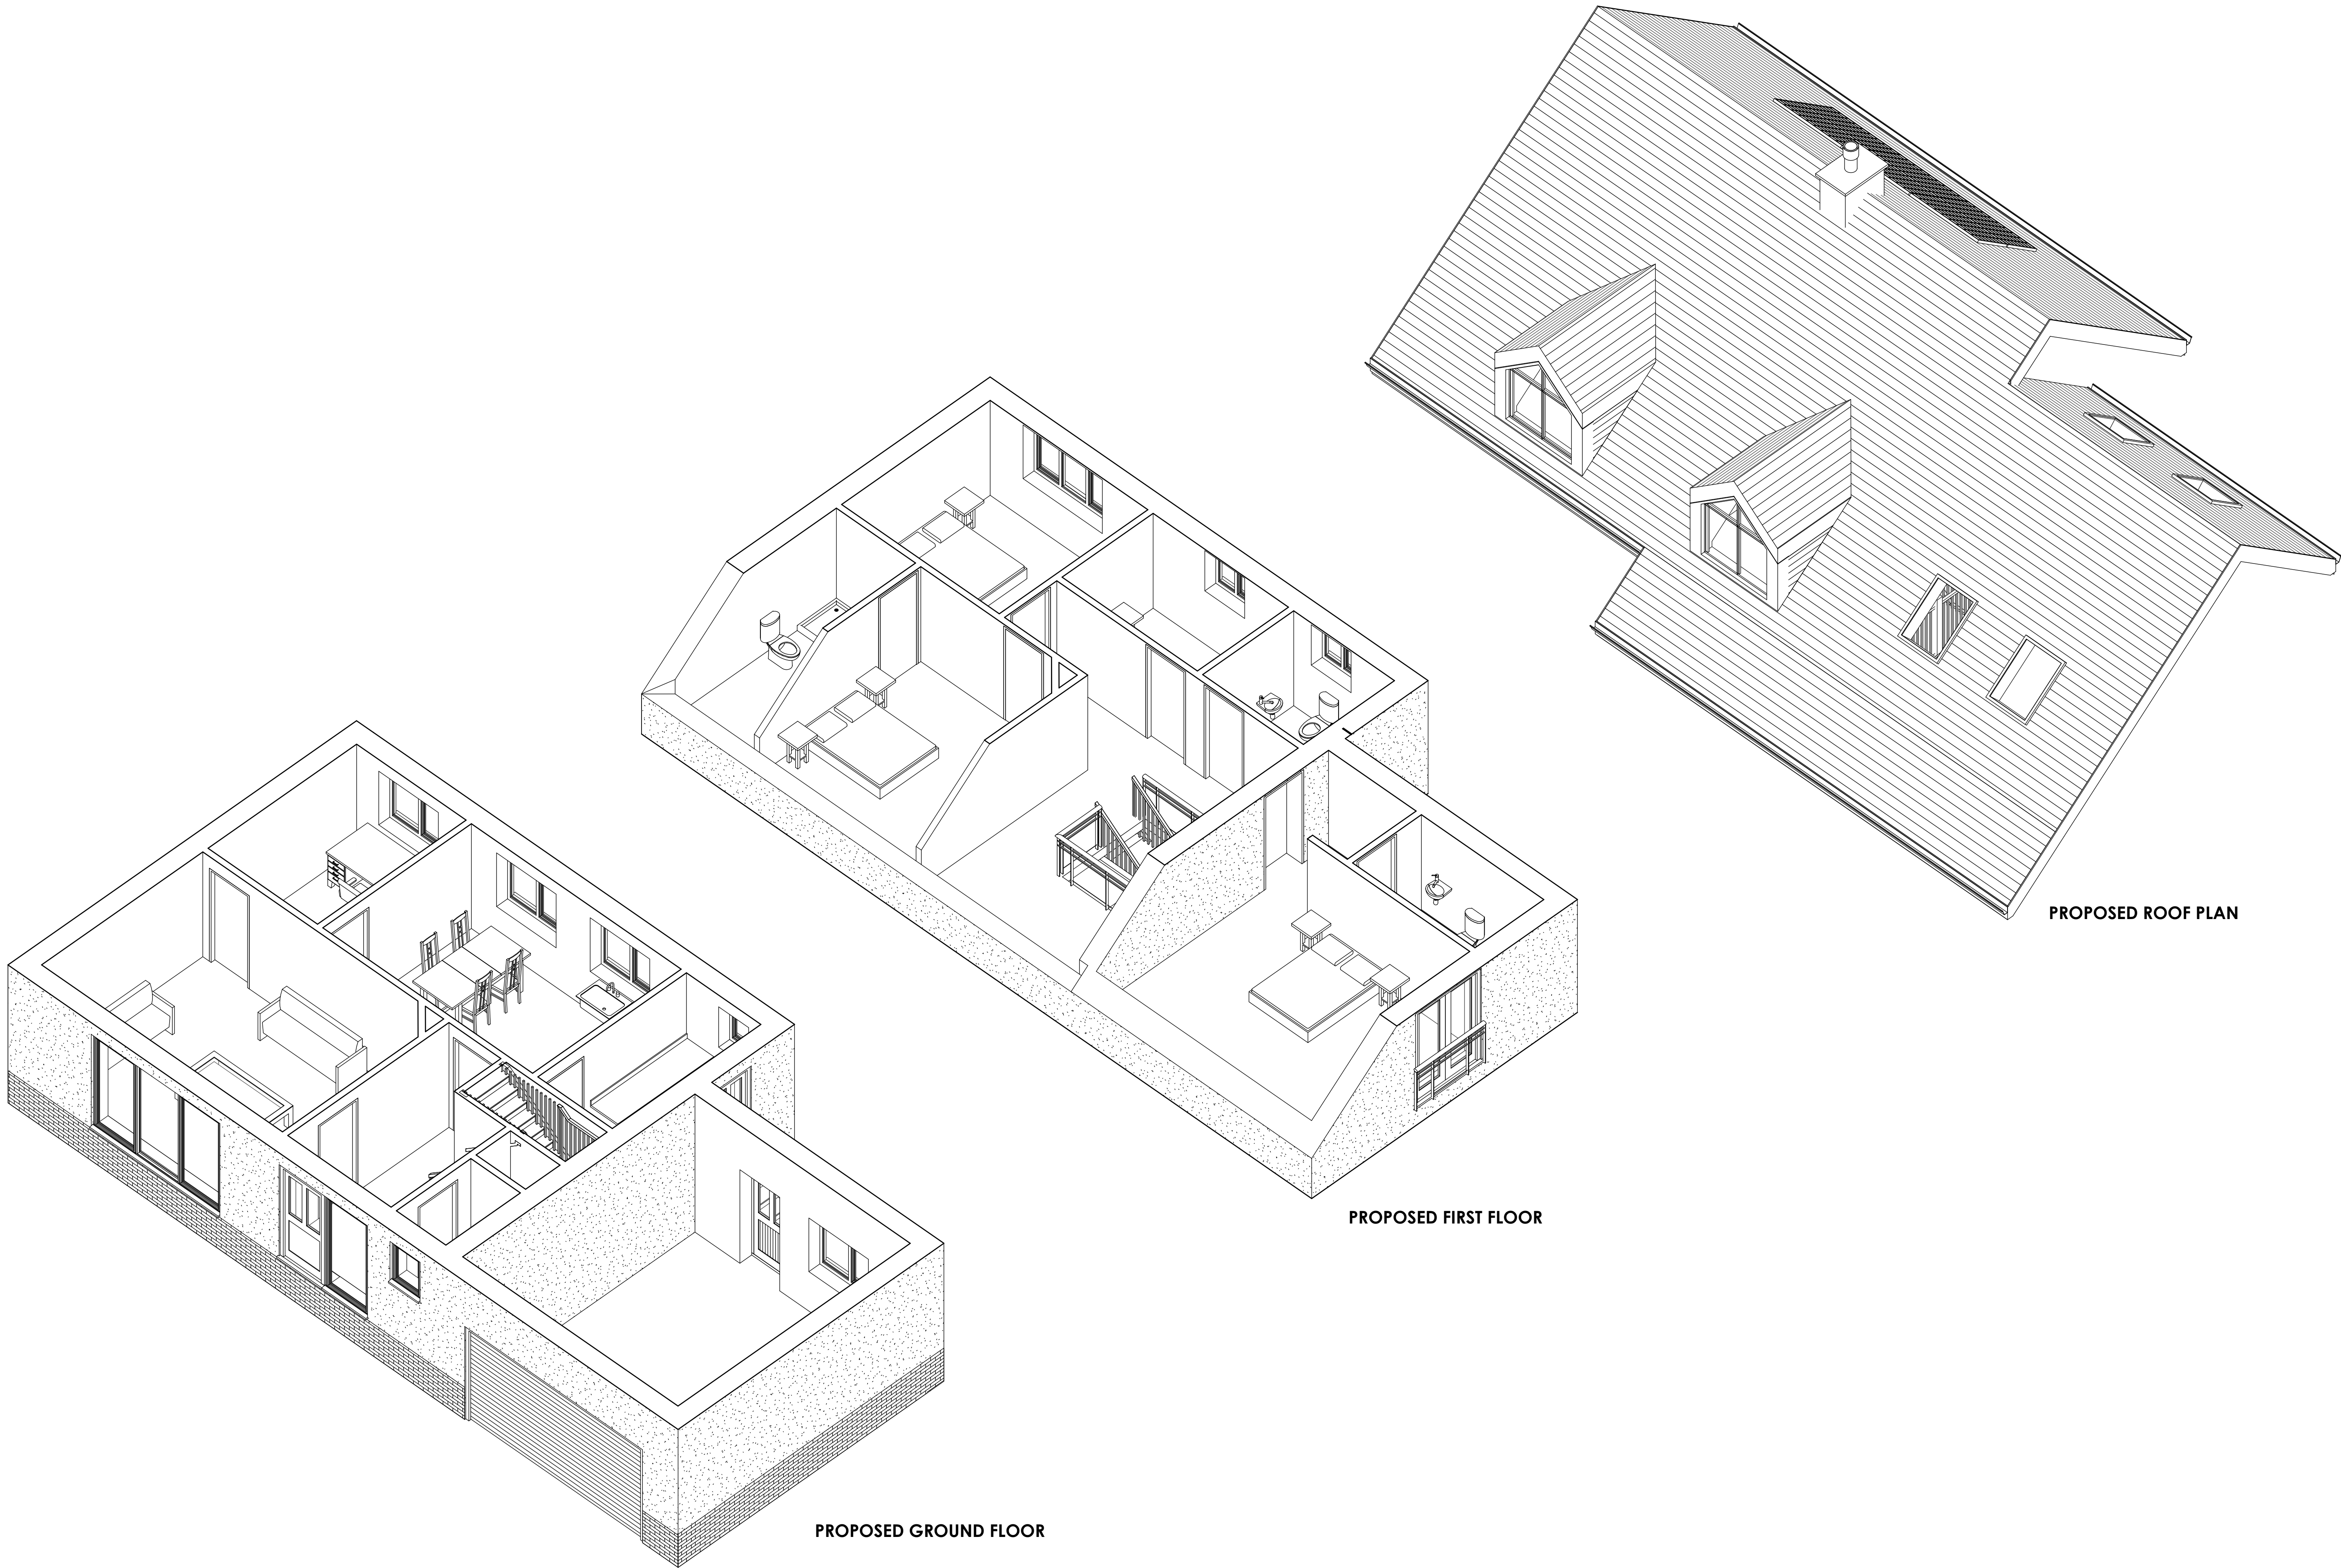

Date	Description	Revision Number
08.04.2023	KD Revisions	A
10.09.2023	Revisions from KD Mark Ups.	B

Revisions

Do not scale the drawings, verify all dimensions before commencing any work. This drawing and design herein shall remain the property of the Architects and is not to be copied or reproduced without their written permission.

Notes

Mr. W. Rowles

Client

Residential Development
Percy Road, Cynonville

Project

Proposed Axonometrics
Plot 1b

Sheet Title



Checked by
KD
JR

Drawn by

Date
25.02.23
@ A1

Scale

KD123

Job No.

A401

Dwg.No.