
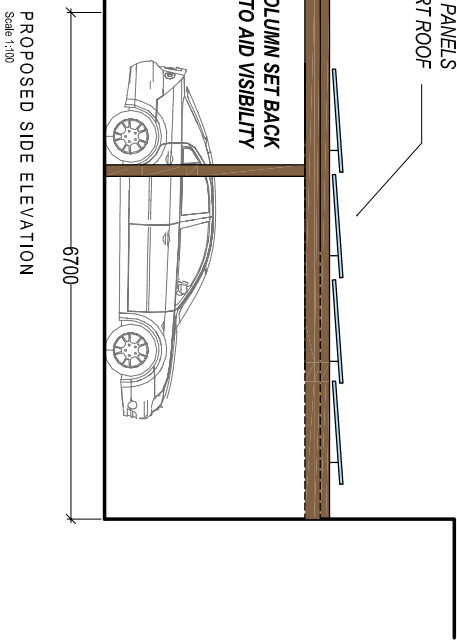
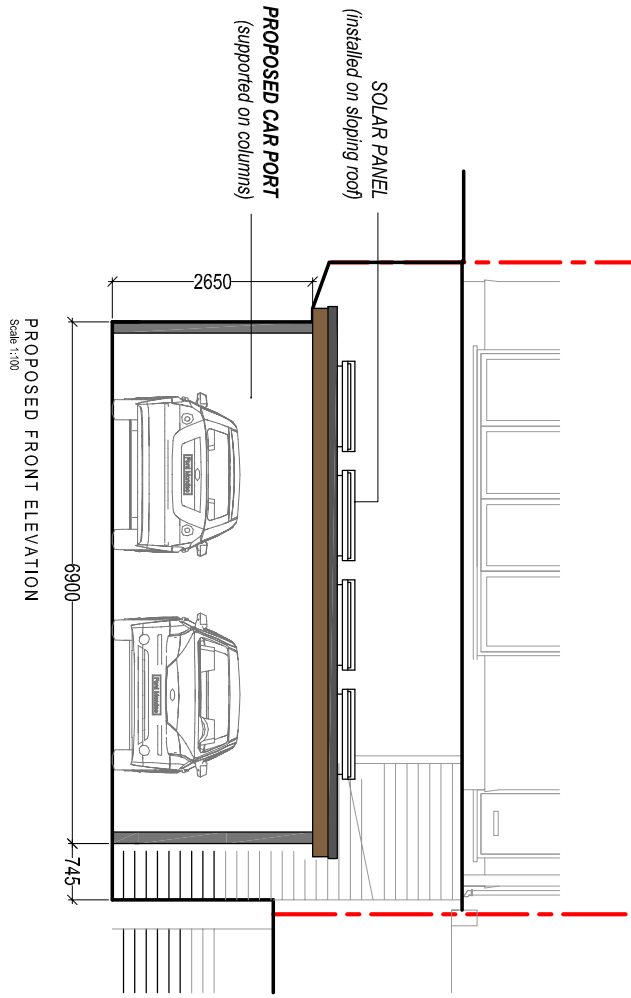
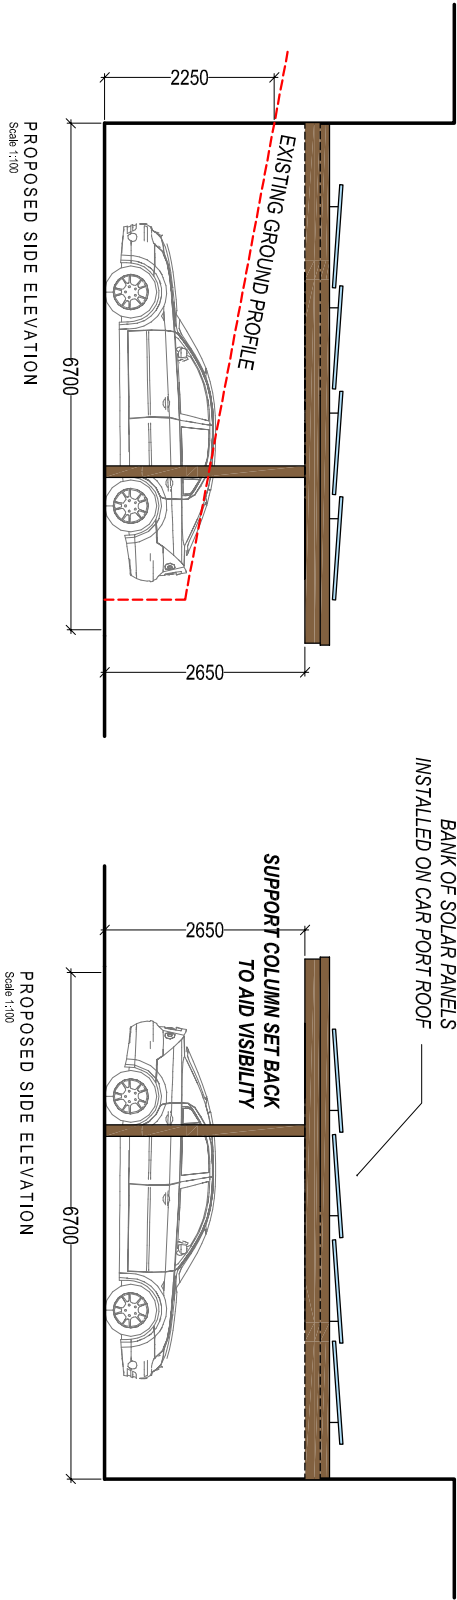
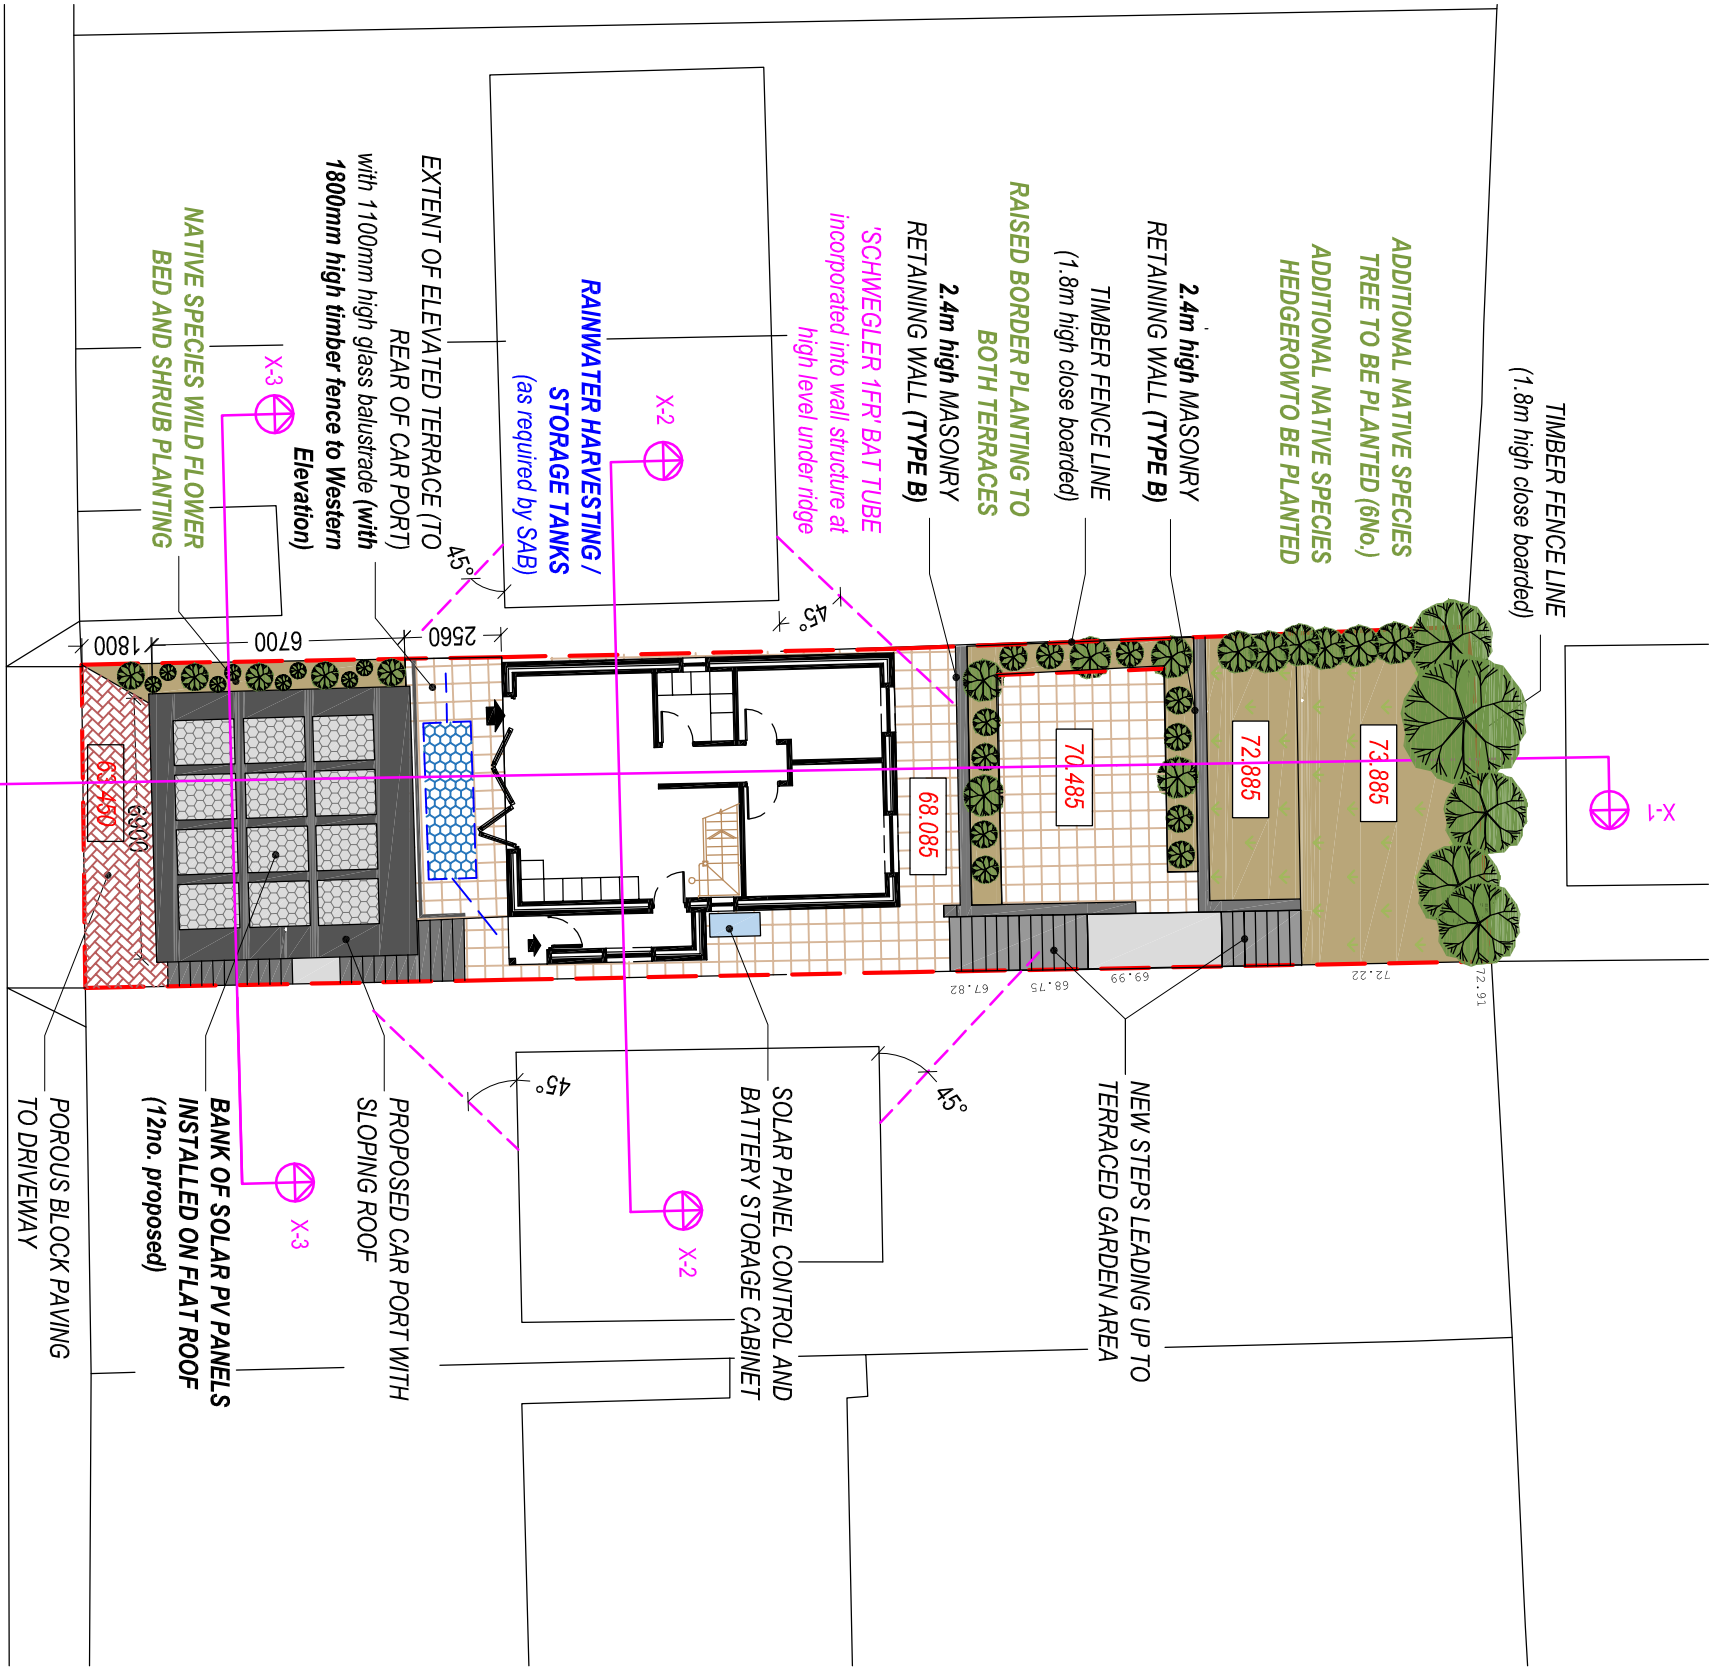
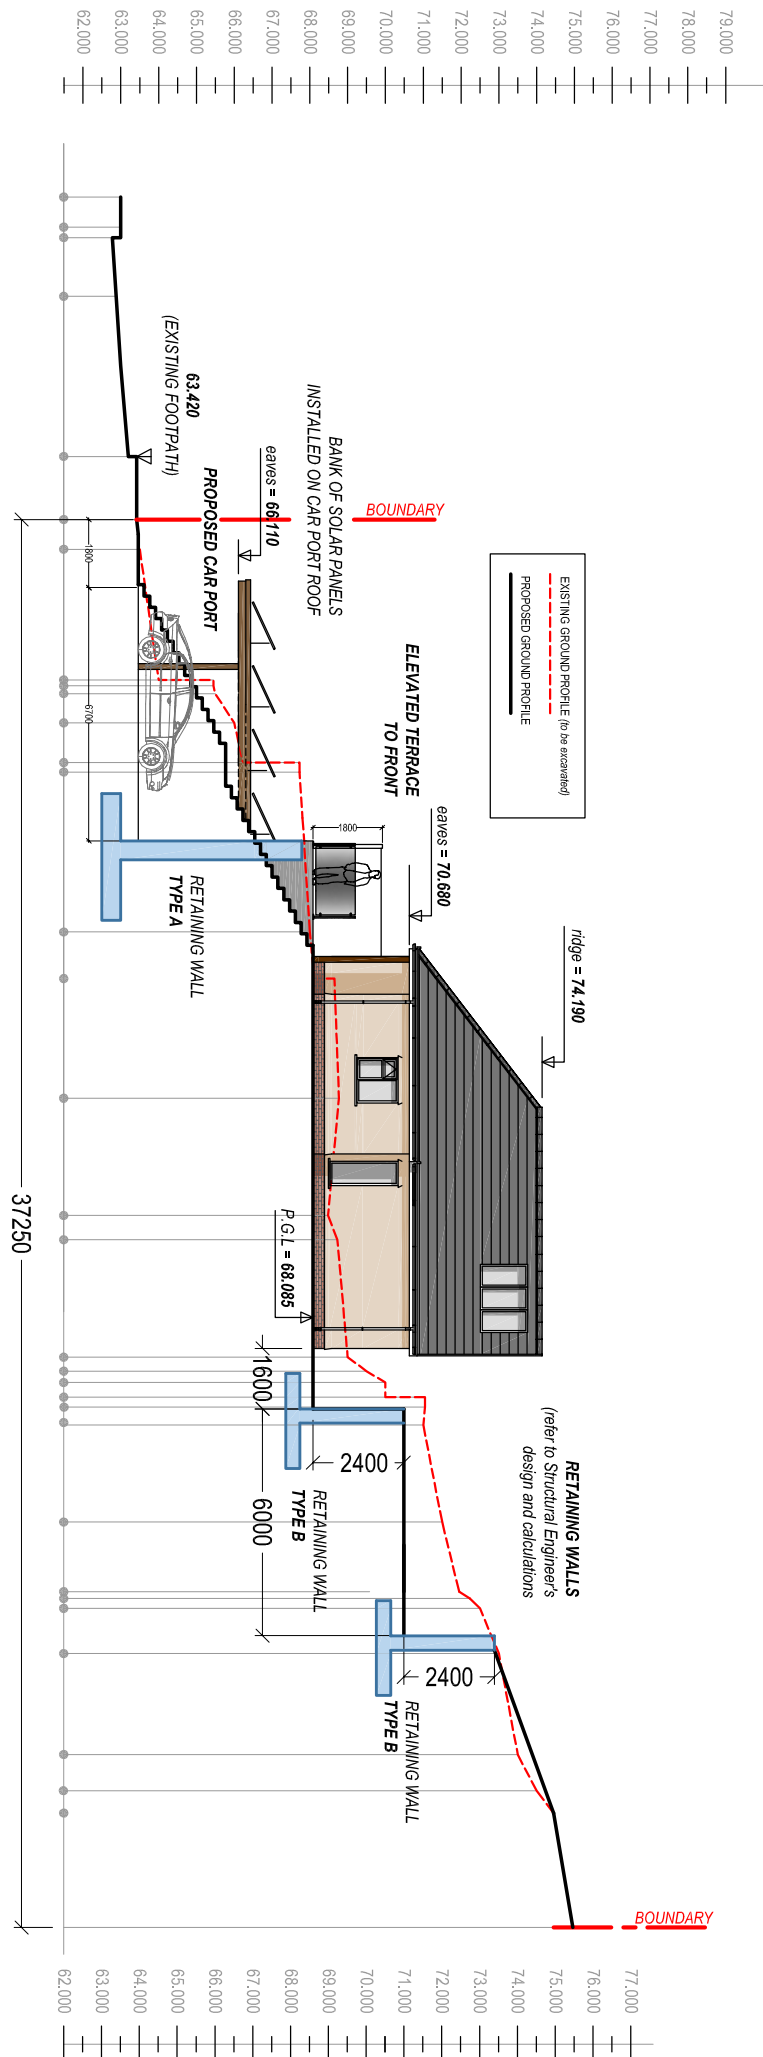
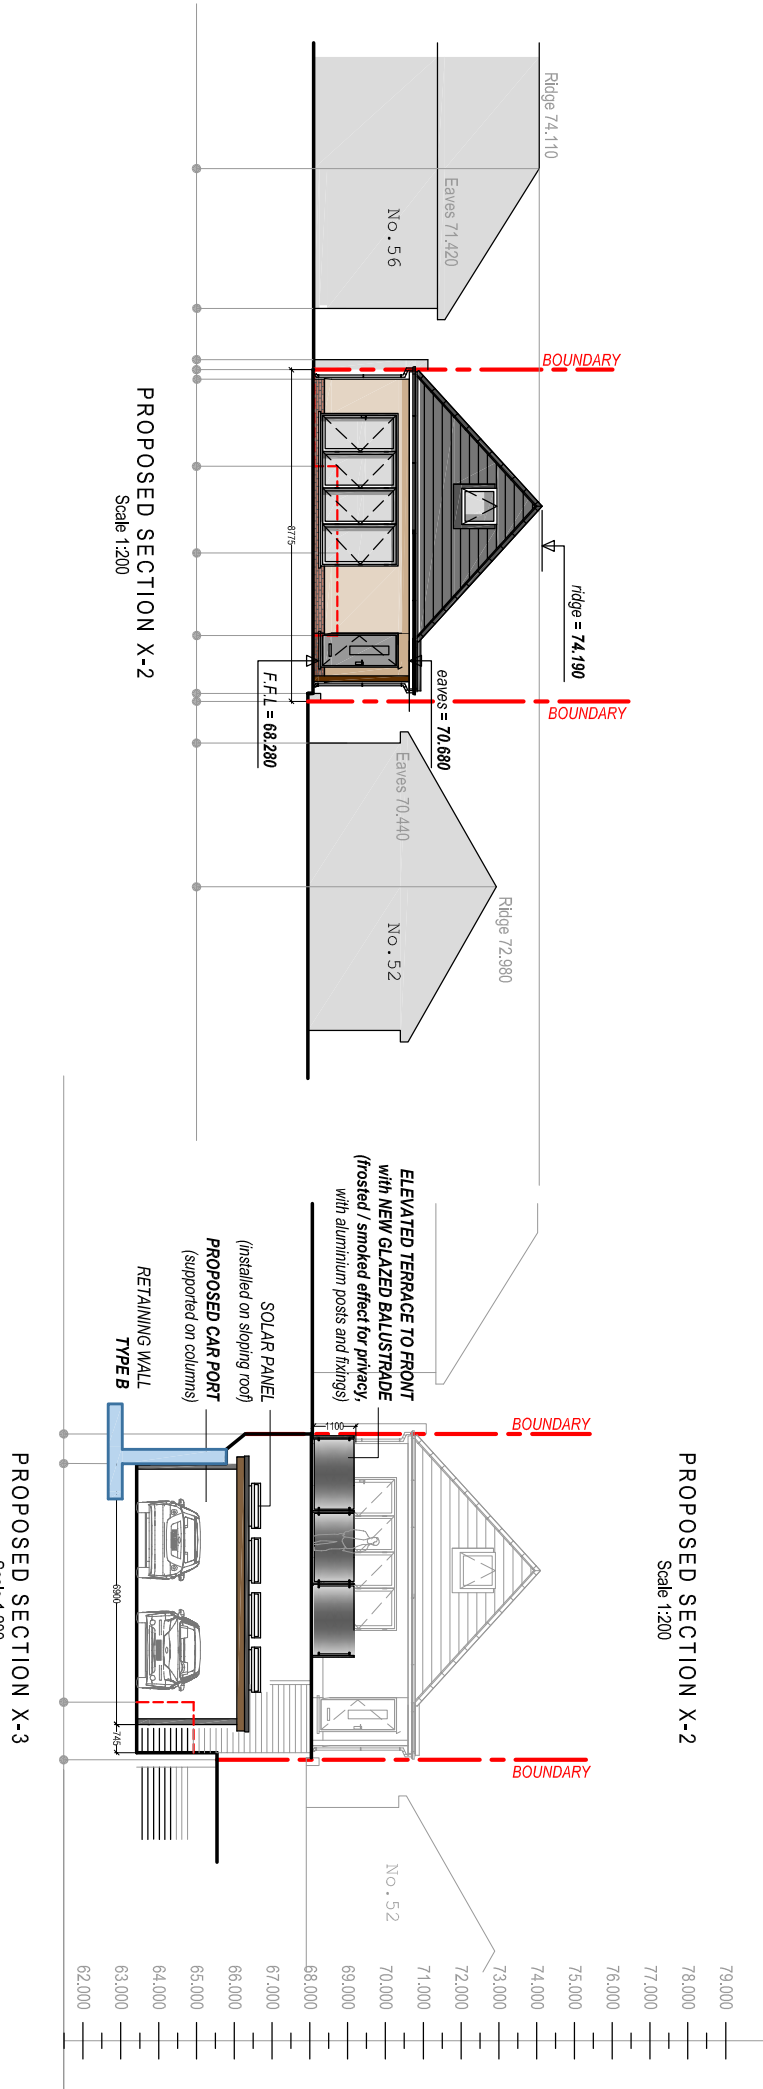


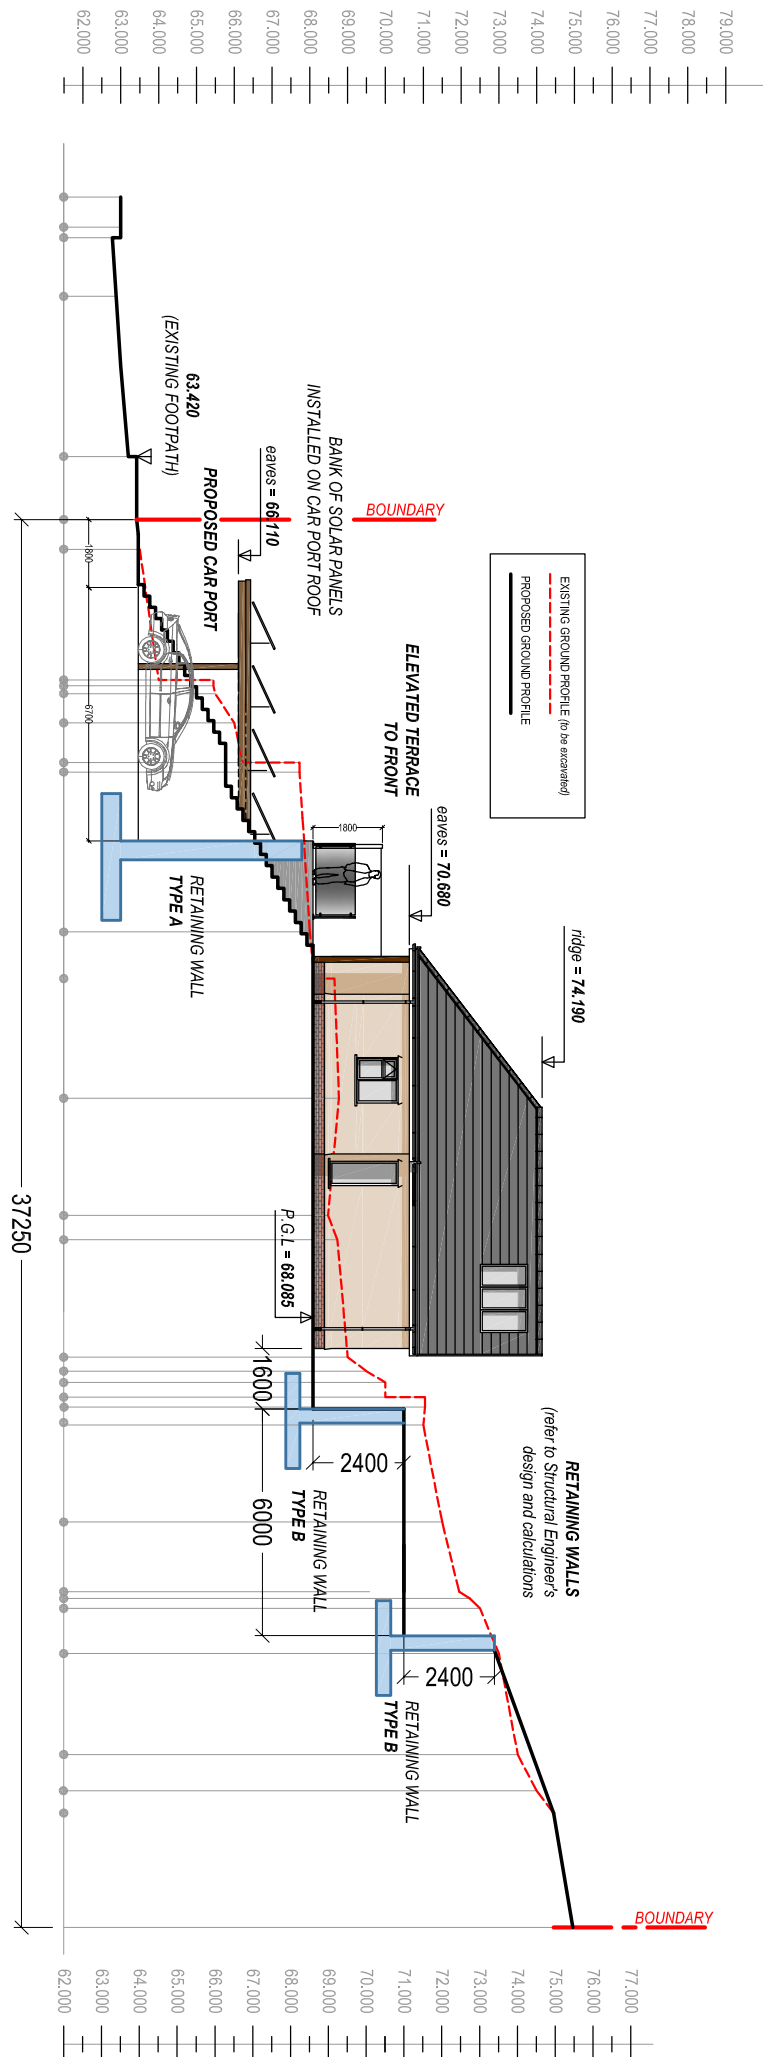

Client:

Mr. Bradley Lewis
54 Lucy Road,
Skewen,
Neath,
SA10 6RR

Project Title:

PROPOSED
DETACHED BUNGALOW
AND CAR PORT

General Notes:

1. Drawings are to be read in conjunction with the Bill of Materials only.
2. Dimensions are to be taken from the center line of the building.

Drawing Title:

PROPOSED SITE PLAN, SITE SECTIONS AND
CAR PORT DETAILS

Drawing No:

CDD-002

Date:

27-06-2024

Scale(s):

1:200 / 1:100

Revision:

F

Reviewed:

12-03-2025

Paper Size:

A2

Cwm Planning & Design Ltd.

(architectural and Draughting Services)