



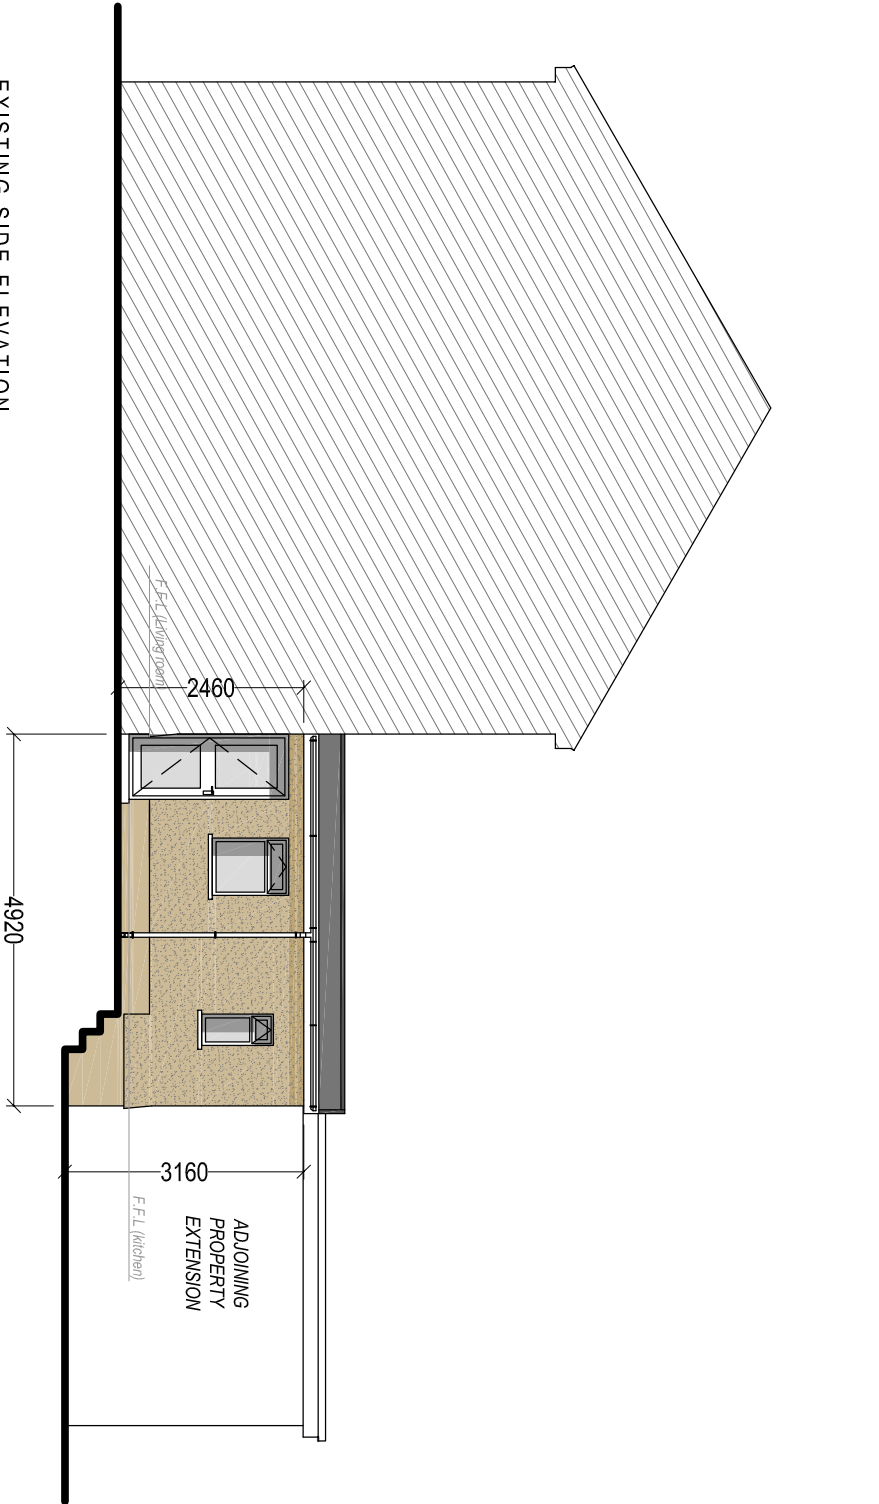


EXISTING SIDE ELEVATION

Scale 1:100

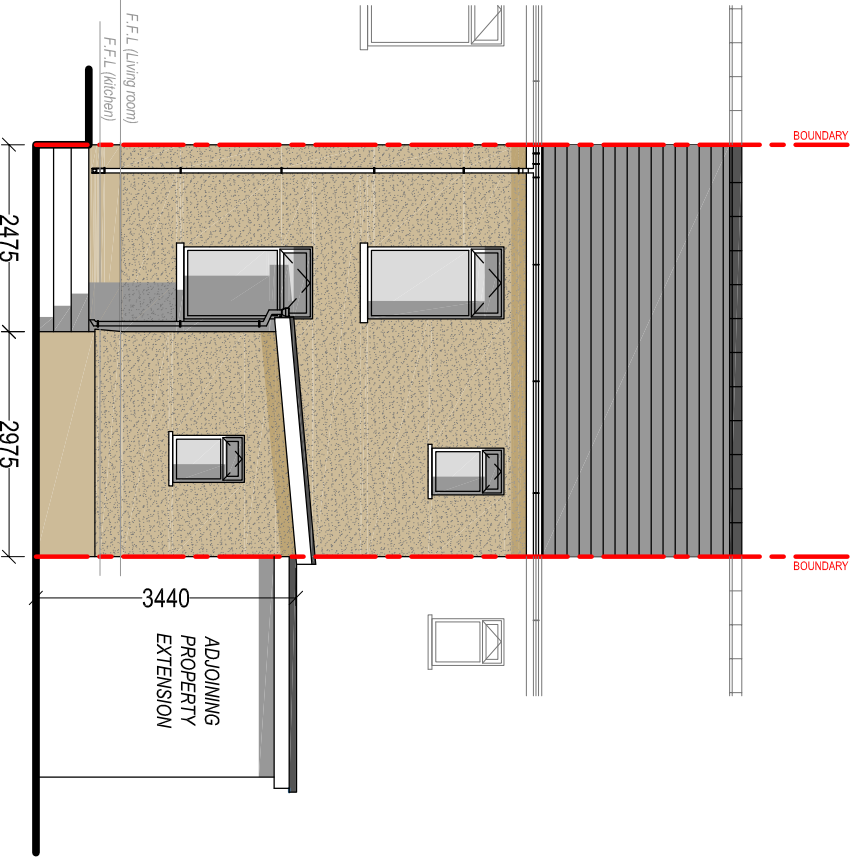

EXISTING REAR ELEVATION

Scale 1:100

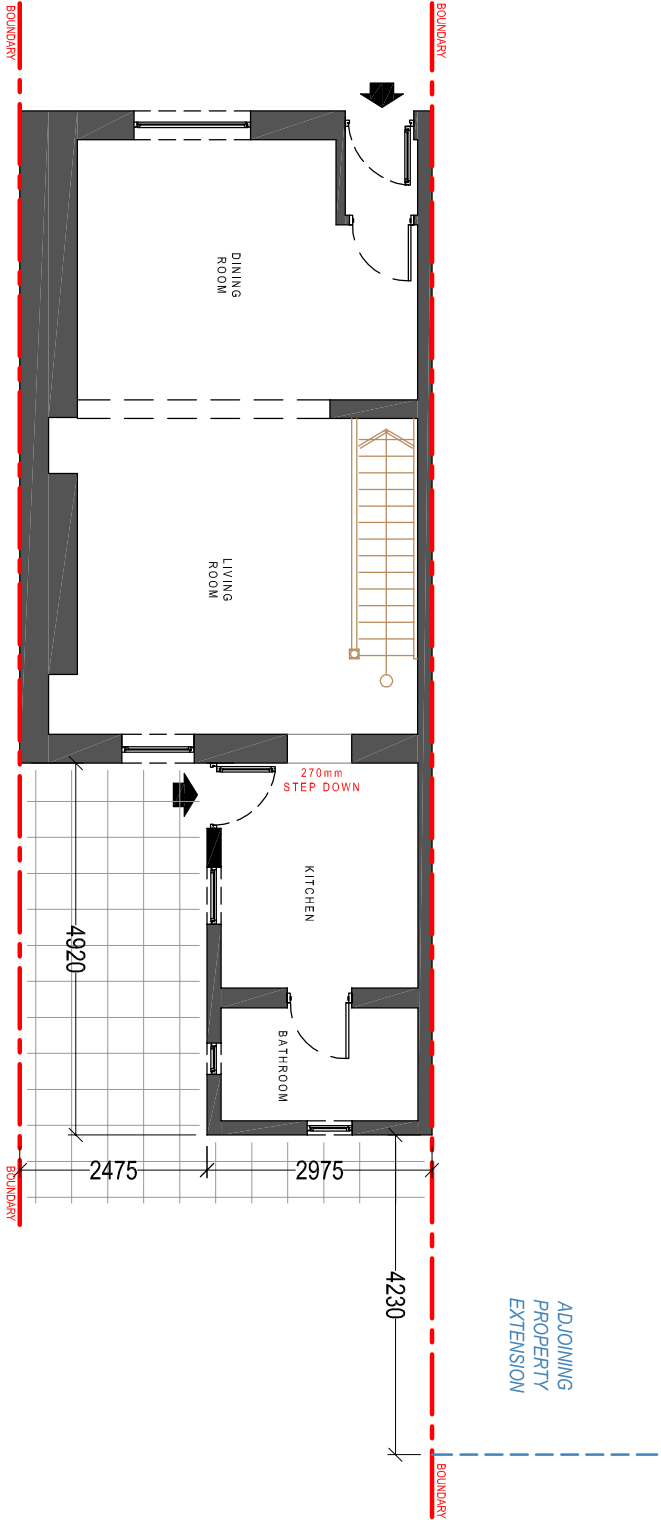

EXISTING GROUND FLOOR PLAN

Scale 1:100

Client:	Mr. David James 14 Brook Terrace Taigwalth SA18 1YA		
Project Title:	PROPOSED SINGLE STOREY REAR EXTENSION		
General Notes:	1. Do not scale from this drawing. Take figured dimensions only. 2. Dimensions are in millimetres unless otherwise stated.		
Drawing Issue:	PLANNING		
Drawing Title:	EXISTING ELEVATIONS & FLOOR PLANS		
Drawing No:	CPD-001	Revision:	
Date:	12-02-2025	Revised:	
Scale(s):	1:100	Paper Size:	A3
 Cwm Planning & Design Ltd. (Civil, Structural & Architectural)			