
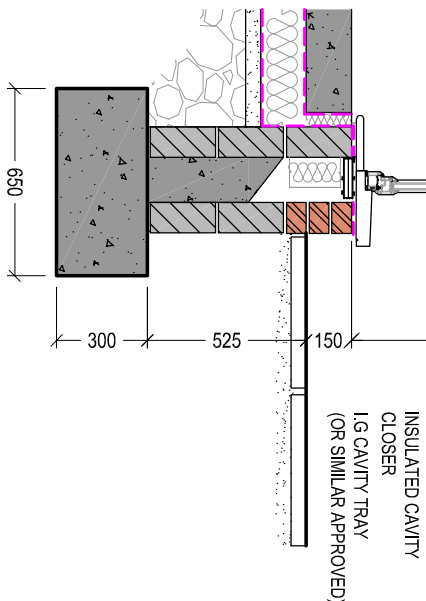
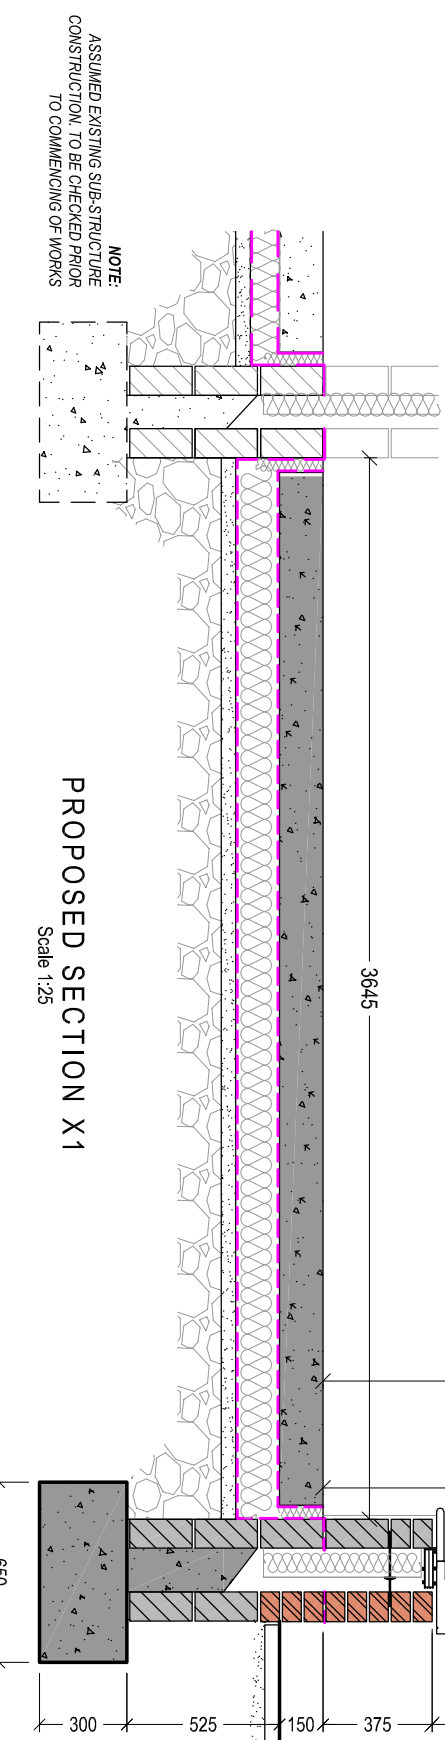
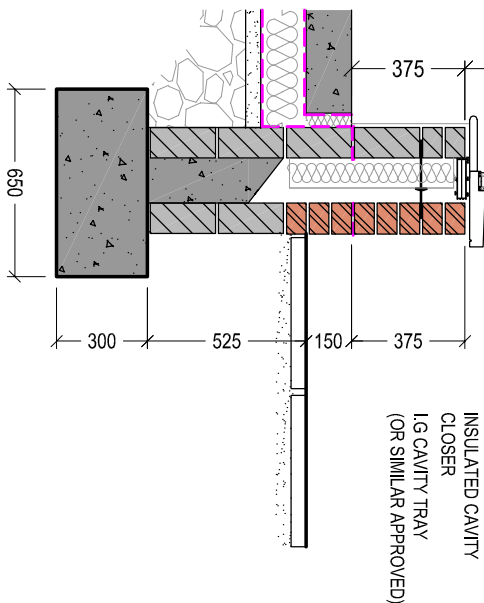


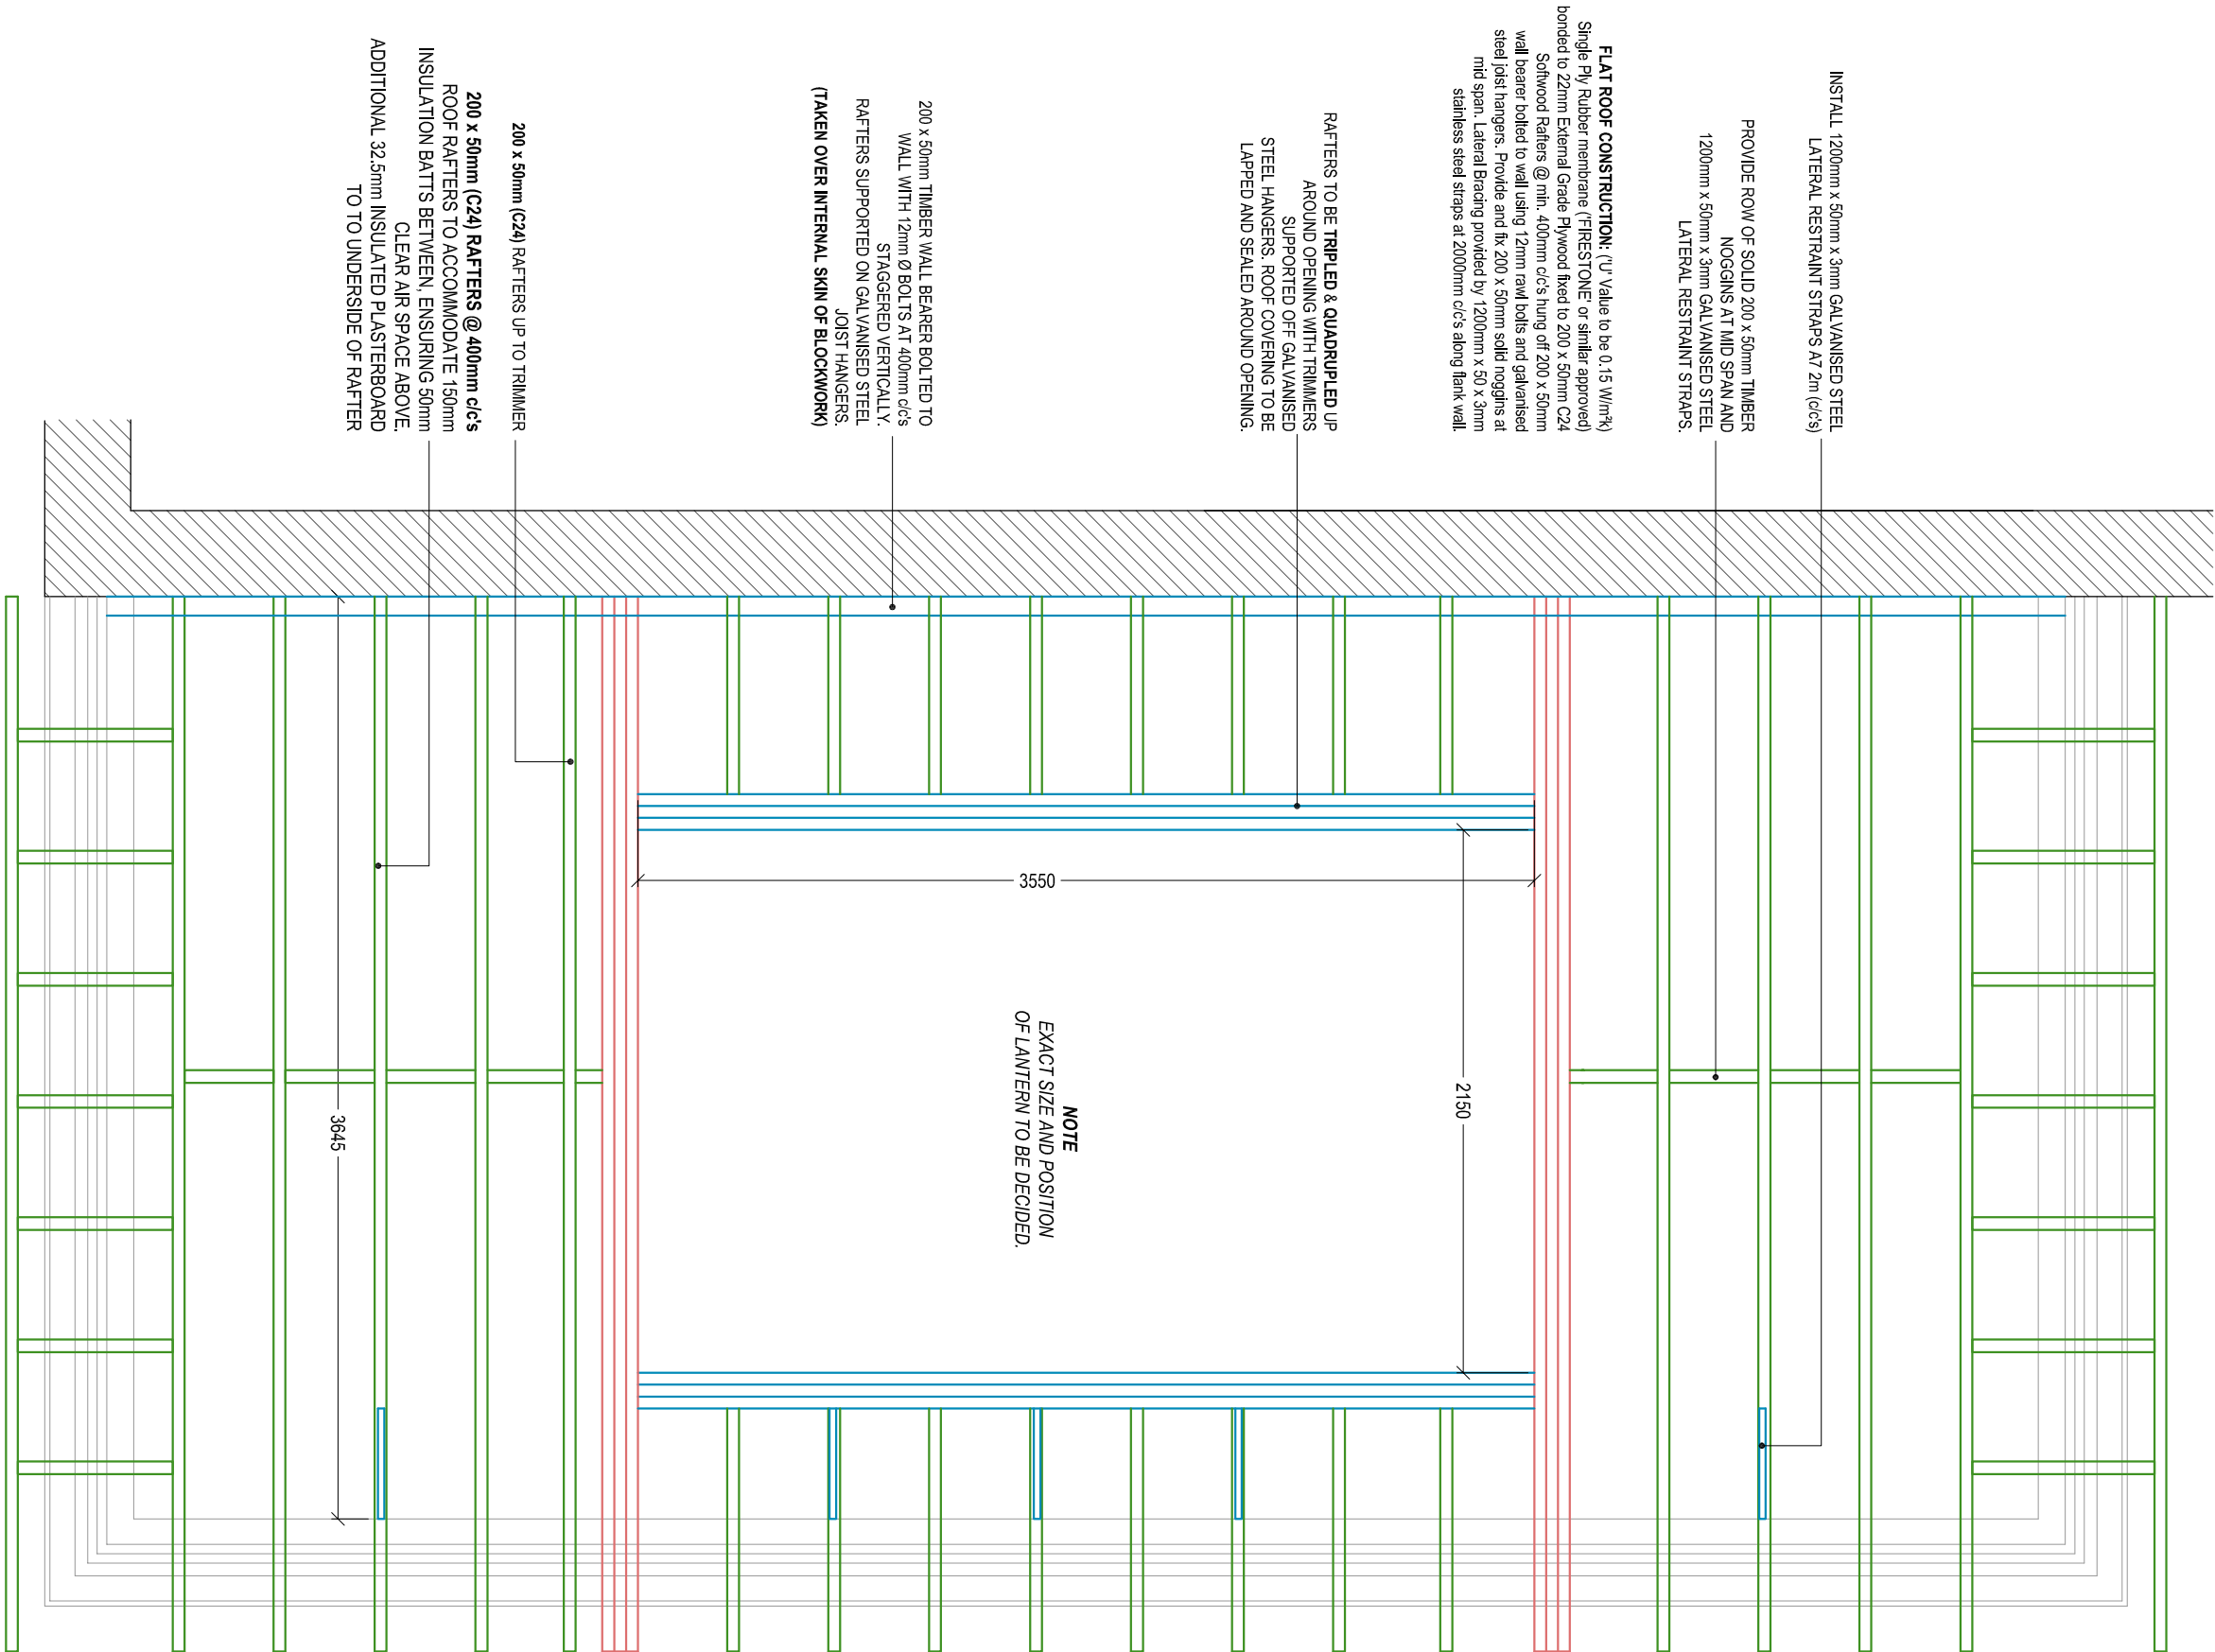

PROPOSED RAFTER PLAN
Scale 1:25

PROPOSED SECTION X2
Scale 1:25

PROPOSED SECTION X3
Scale 1:25

Client:	Mr. L. Trehanne & Miss A. Fletcher 35 Rowan Tree Close Bryncoch Neath SA10 7SU
Project Title:	PROPOSED SINGLE STOREY REAR EXTENSION
General Notes:	1. Drawings shall be in accordance with BS1192 and BS1193. 2. Dimensions shall be in millimetres unless otherwise stated. 3. Dimensions shall be in millimetres unless otherwise stated.
Drawing Title:	PROPOSED ROOF PLAN, SECTIONS & DETAILS
Drawing No:	CPD-005
Date:	12-03-2024
Scale(s):	1:25
Paper Size:	A2



Cwm Planning & Design Ltd.
(architectural and Draughting Services)