




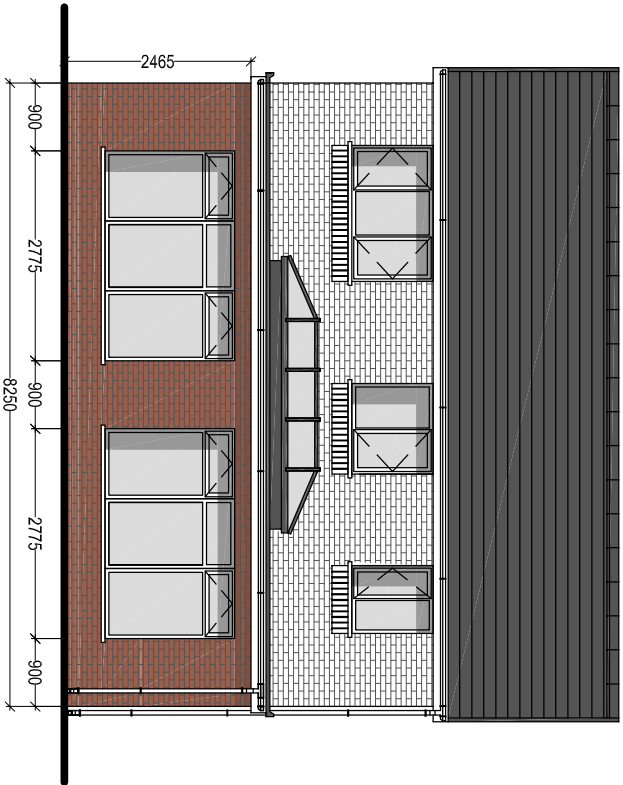


PROPOSED REAR ELEVATION
Scale 1:100

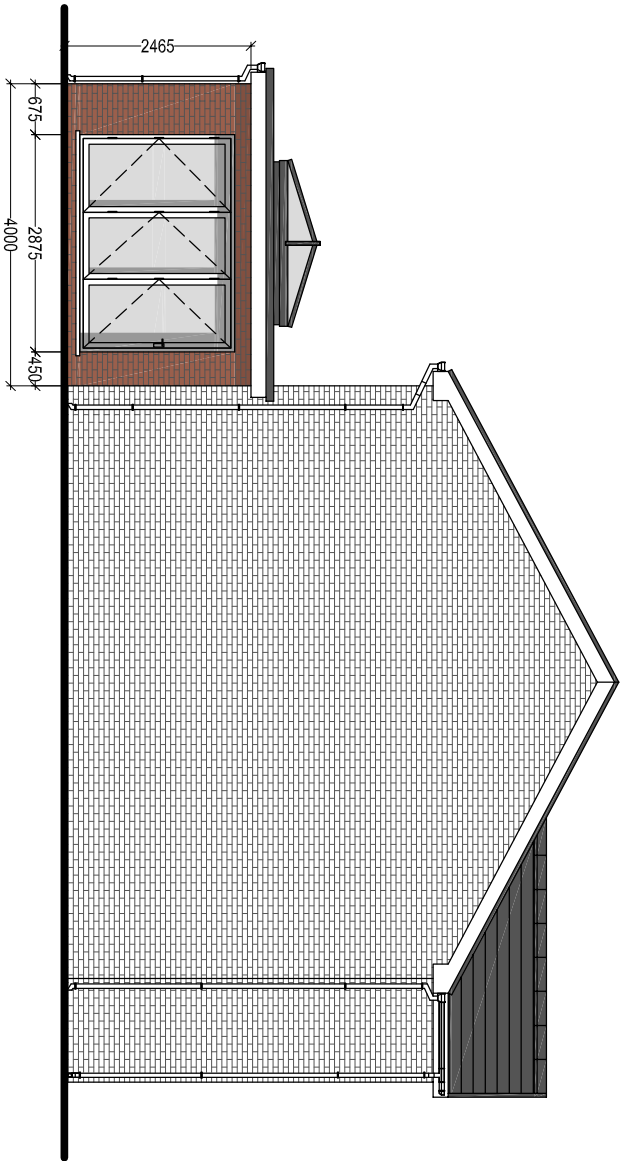

PROPOSED SIDE ELEVATION
Scale 1:100

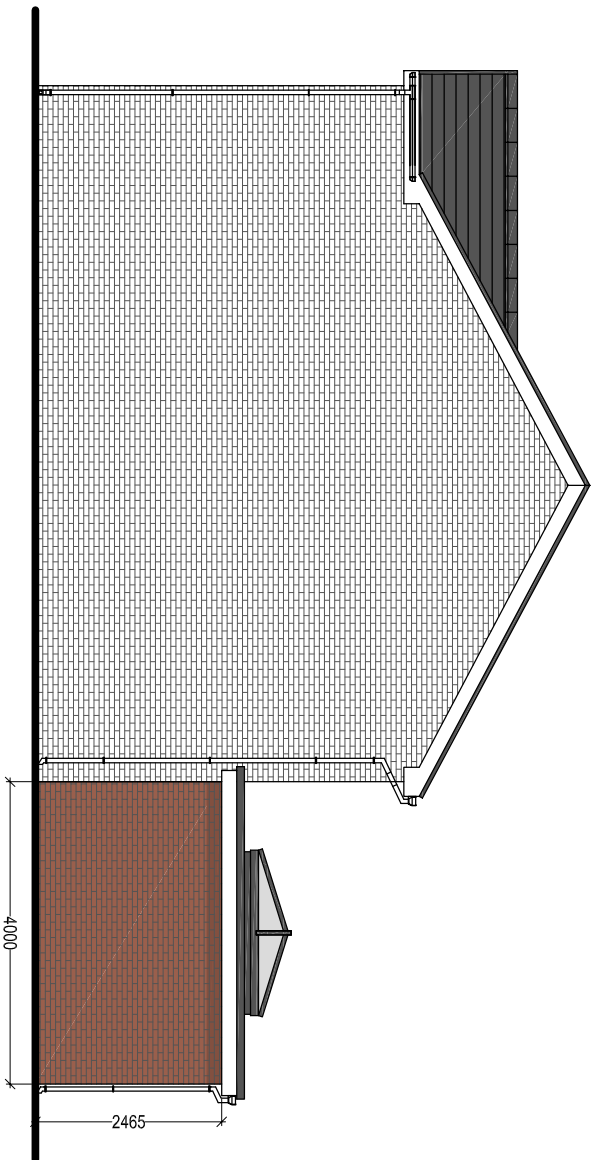

PROPOSED SIDE ELEVATION
Scale 1:100

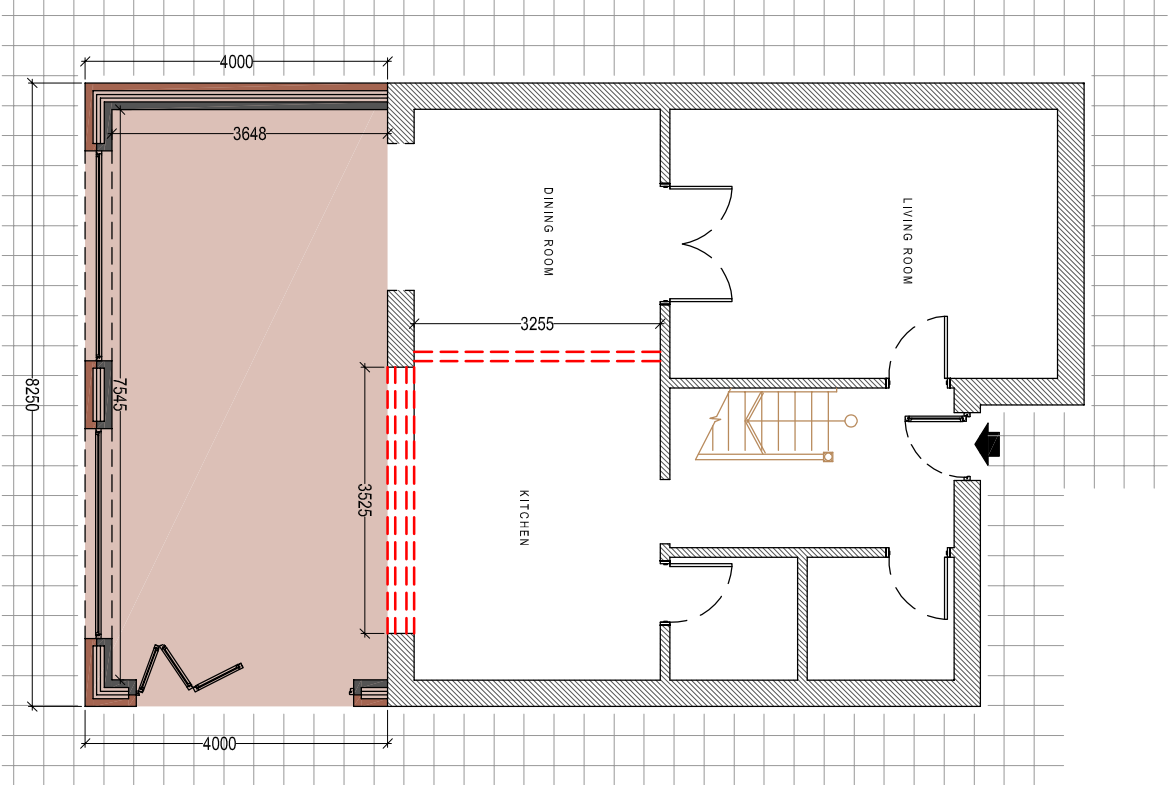

PROPOSED FLOOR PLAN
Scale 1:100

MATERIAL FINISHES:

Roof Covering:
FLAT ROOF
Single Ply Rubber Membrane

Wall Covering:
Facing Brickwork (to match existing)

Windows & Doors:
uPVC Double Glazed.
Colour: Brown

Weather boarding:
uPVC bullnosed
Colour: Brown

Rainwater goods:
Plastic, universal
Colour: Brown

Client:		Mr. L. Trehame & Miss A. Fletcher 35 Rowan Tree Close Bryncoch Neath SA10 7SJ	
Project Title:		PROPOSED SINGLE STOREY REAR EXTENSION	
General Notes 1. Do not scale from this drawing. Take figured dimensions only. 2. Dimensions are in millimetres unless otherwise stated.			
Drawing Issue			
BUILDING REGULATIONS			
Drawing Title PROPOSED ELEVATIONS and FLOOR PLAN			
Drawing No:	CPD-004	Revision:	
Date:	12-03-2024	Revised:	
Scale(s):	1:100	Paper Size:	A3



Cwm Planning & Design Ltd.
(architectural and Draughting Services)



Cwm Planning & Design Ltd.
(architectural and Draughting Services)