





EXISTING REAR ELEVATION

Scale 1:100

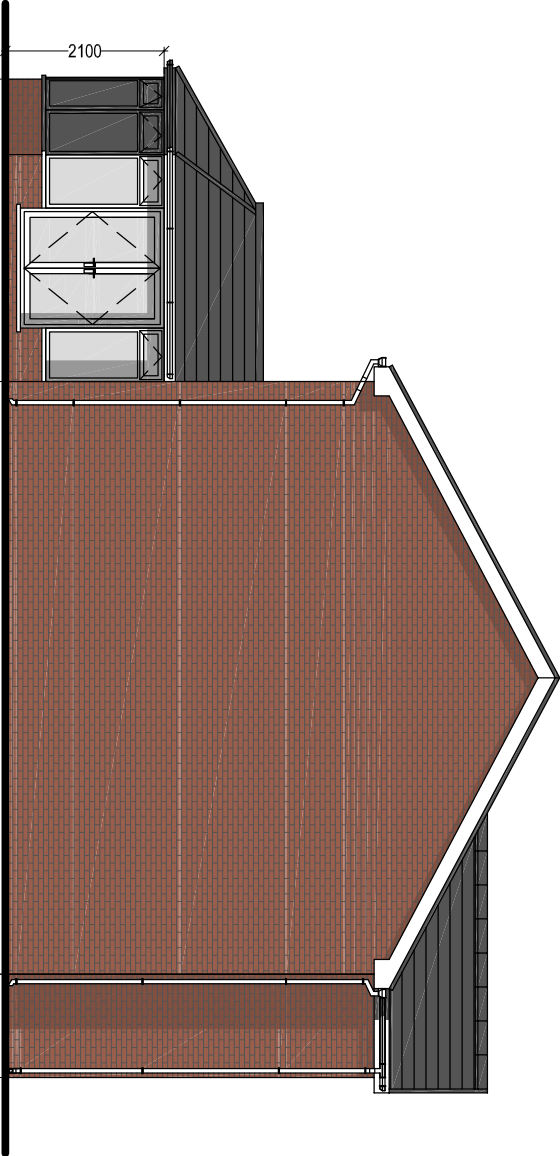


EXISTING SIDE ELEVATION

Scale 1:100

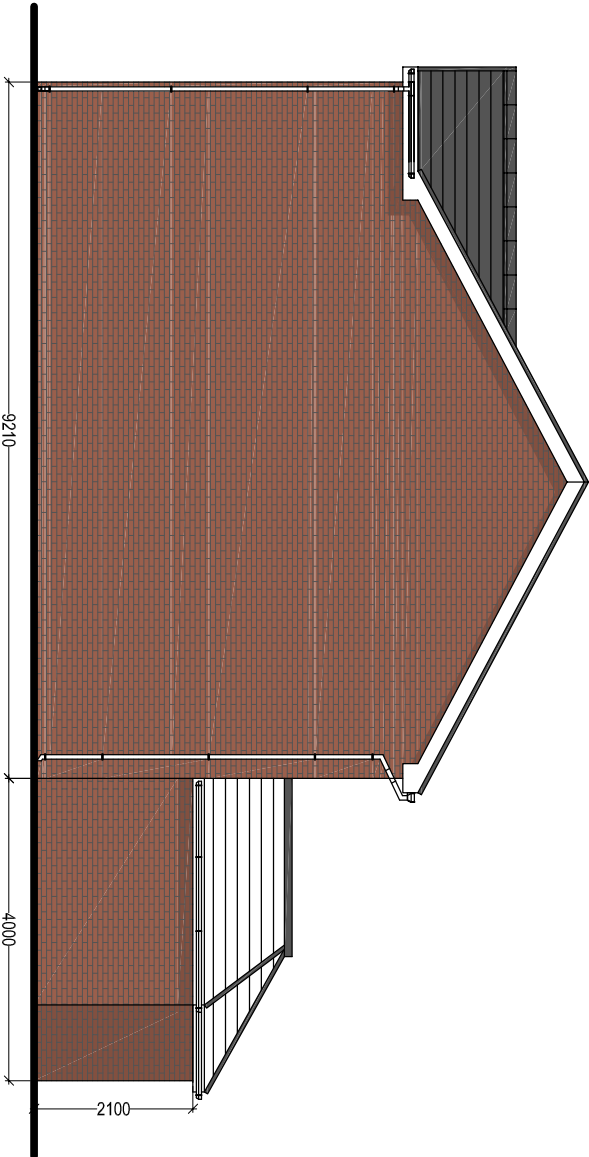

EXISTING SIDE ELEVATION

Scale 1:100

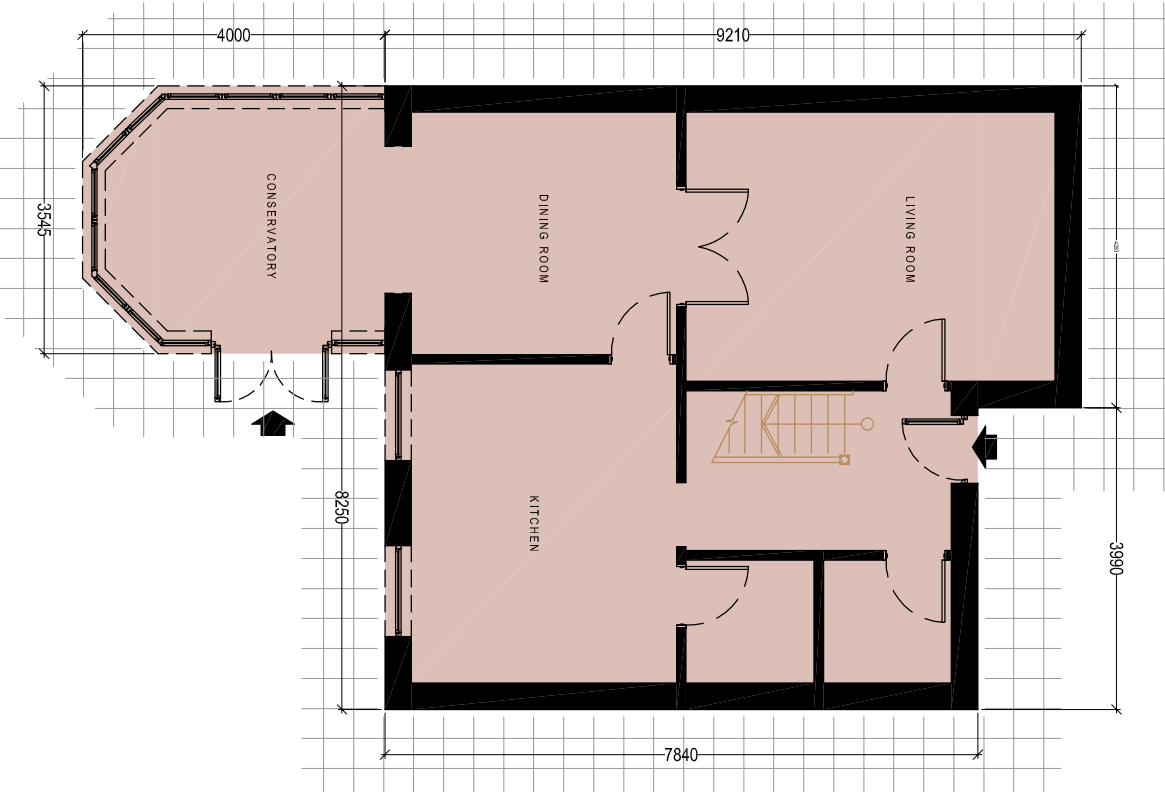

EXISTING FLOOR PLAN

Scale 1:100

EXISTING MATERIAL FINISHES:

Roof Covering:

Concrete interlocking tile
Concrete ridge tile

Wall Covering:

Facing Brickwork - Rustic Red

Windows & Doors:

uPVC Double Glazed.
Colour: Brown

Weather boarding:

uPVC bullnosed
Colour: Brown

Rainwater goods:

Plastic, universal
Colour: Brown

Client:

Mr. L. Trehame & Miss A. Fletcher
35 Rowan Tree Close
Bryncoch
Neath
SA10 7SJ

Project Title:

PROPOSED SINGLE STOREY
REAR EXTENSION

General Notes:

1. Do not scale from this drawing. Take figures from notes only.
2. Dimensions are in millimetres unless otherwise stated.

Drawing Issue:

**BUILDING
REGULATIONS**

Drawing Title:

EXISTING ELEVATIONS and FLOOR PLAN

Drawing No:

CPD-003

Revision:

Date: 12-03-2024

Revised:

Scale(s): 1:100

Paper Size:

A3



Cwm Planning & Design Ltd.
(architectural and draughting services)