





Reproduced from an Ordnance Survey map with the permission of the
Controller of Her Majesty's Stationary Office.
©Crown Copyright. All rights reserved.

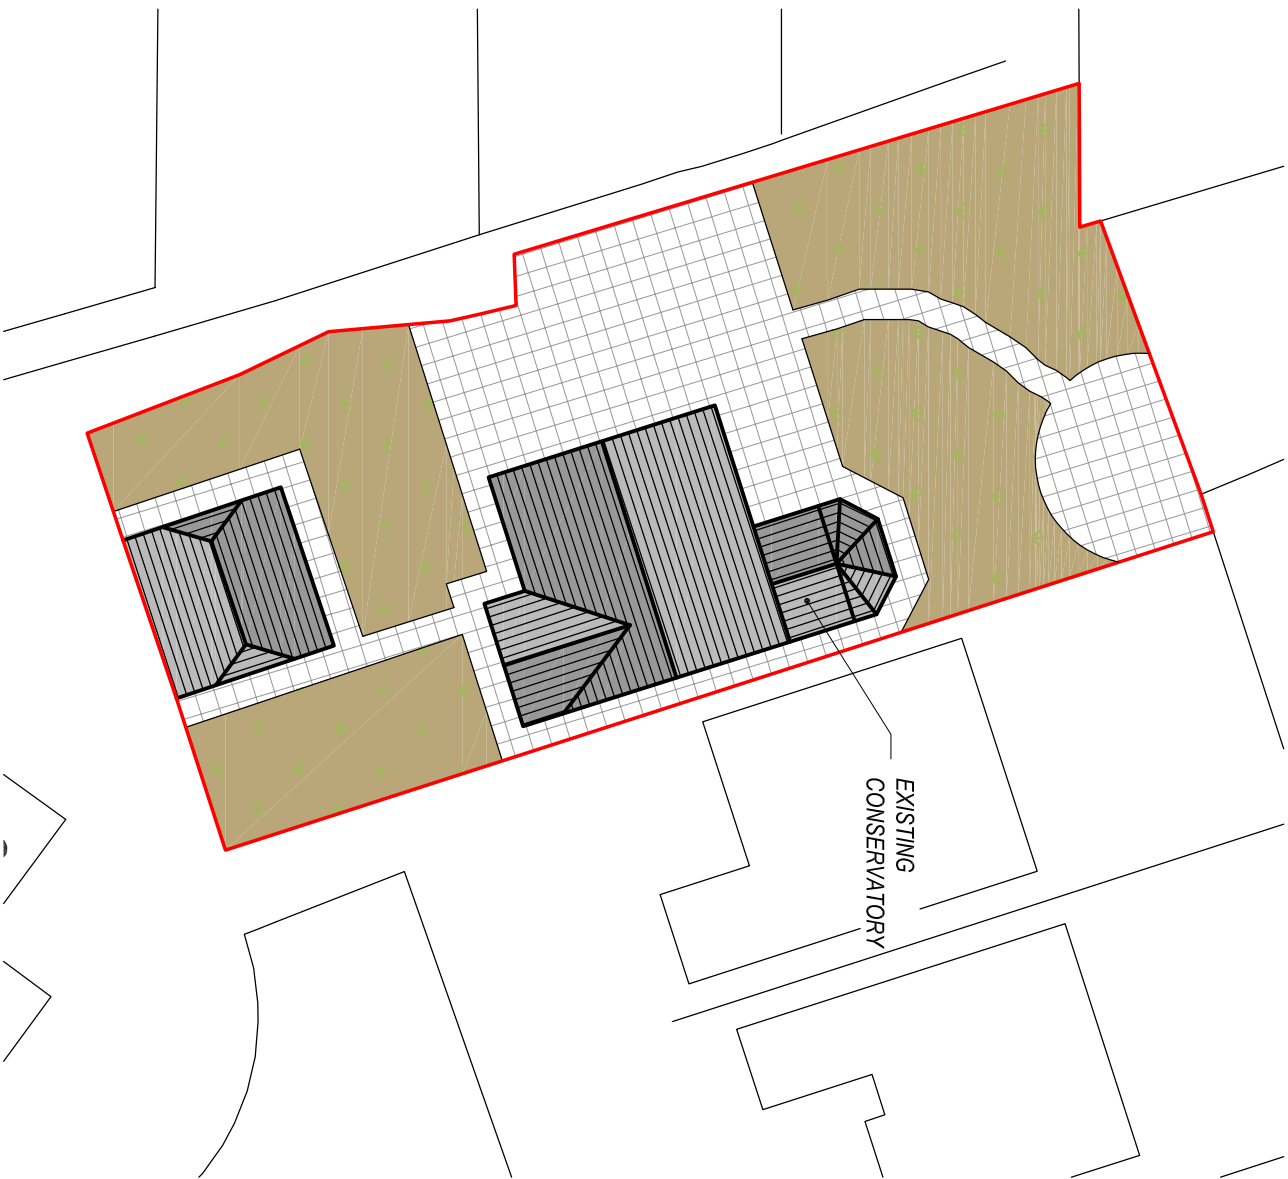

EXISTING SITE PLAN
Scale 1:250



Reproduced from an Ordnance Survey map with the permission of the
Controller of Her Majesty's Stationary Office.
©Crown Copyright. All rights reserved.

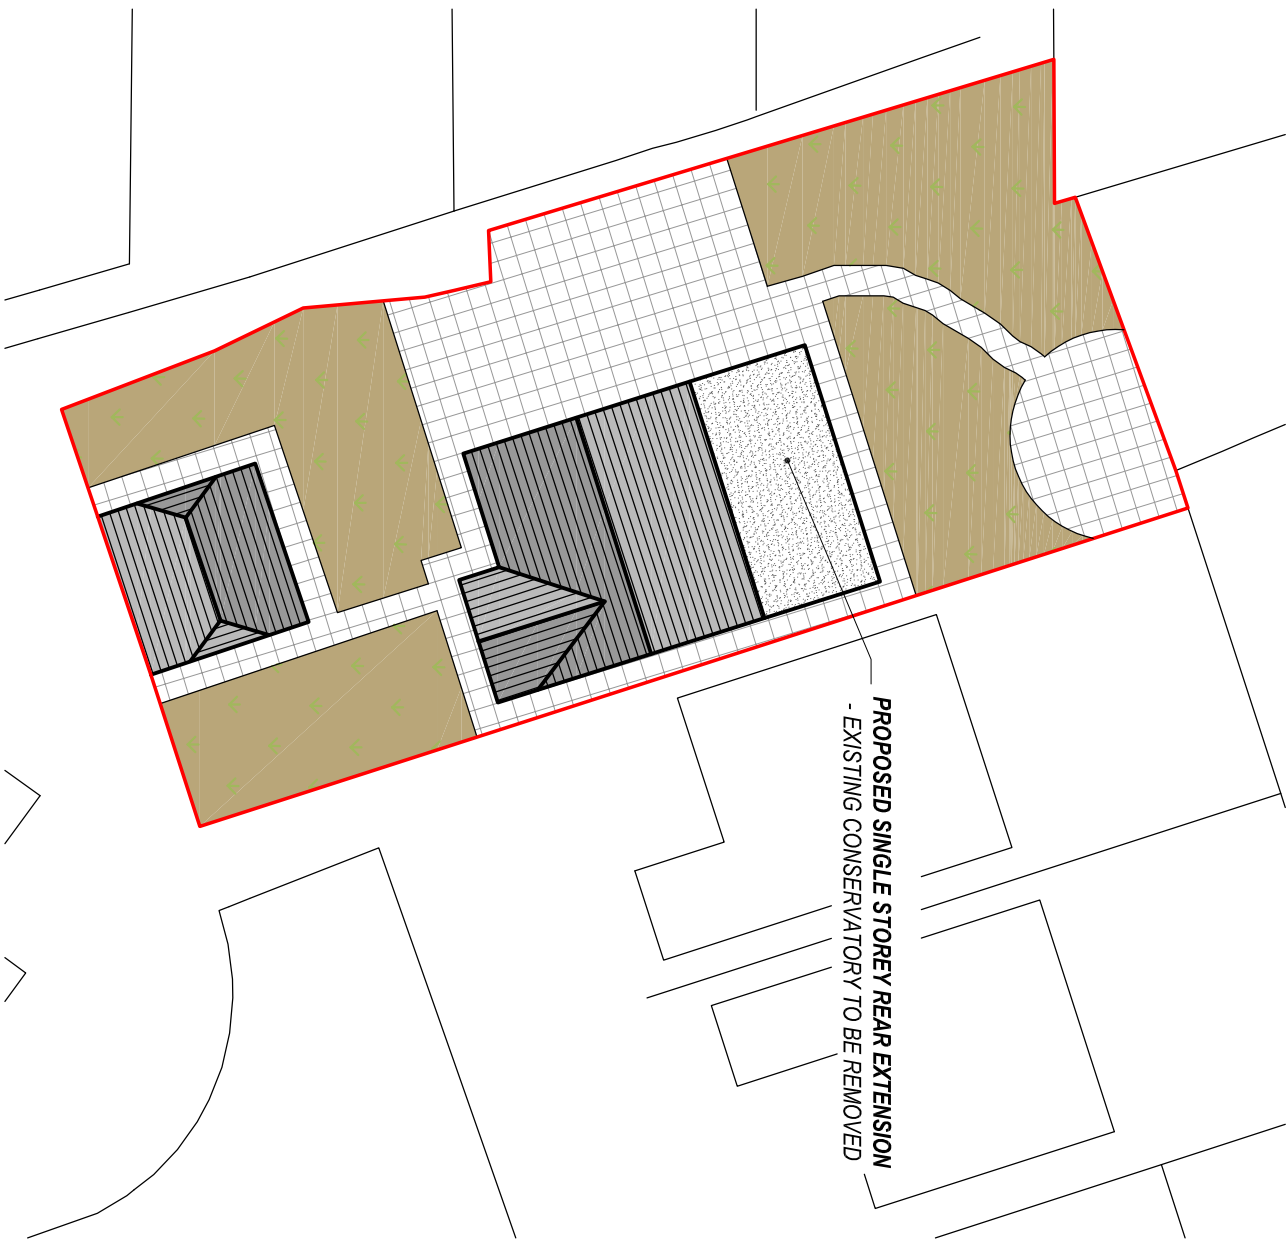

PROPOSED SITE PLAN
Scale 1:250

Client:

Mr. L. Treharne & Miss A. Fletcher
35 Rowan Tree Close
Bryncoch
Neath
SA10 7SJ

Project Title:

PROPOSED SINGLE STOREY
REAR EXTENSION

General Notes:

1. Draw and scale from this drawing. Take figures as dimensions only.
2. Dimensions are in millimetres unless otherwise stated.

Drawing Issue:

**BUILDING
REGULATIONS**

Drawing Title:

EXISTING & PROPOSED SITE PLANS

Drawing No:

CPD-002

Revision:

Date:

06-03-2024

Revised:

Scale(s):

1:250

Paper Size:

A3



Cwm Planning & Design Ltd.
(architectural and Draughting Services)