


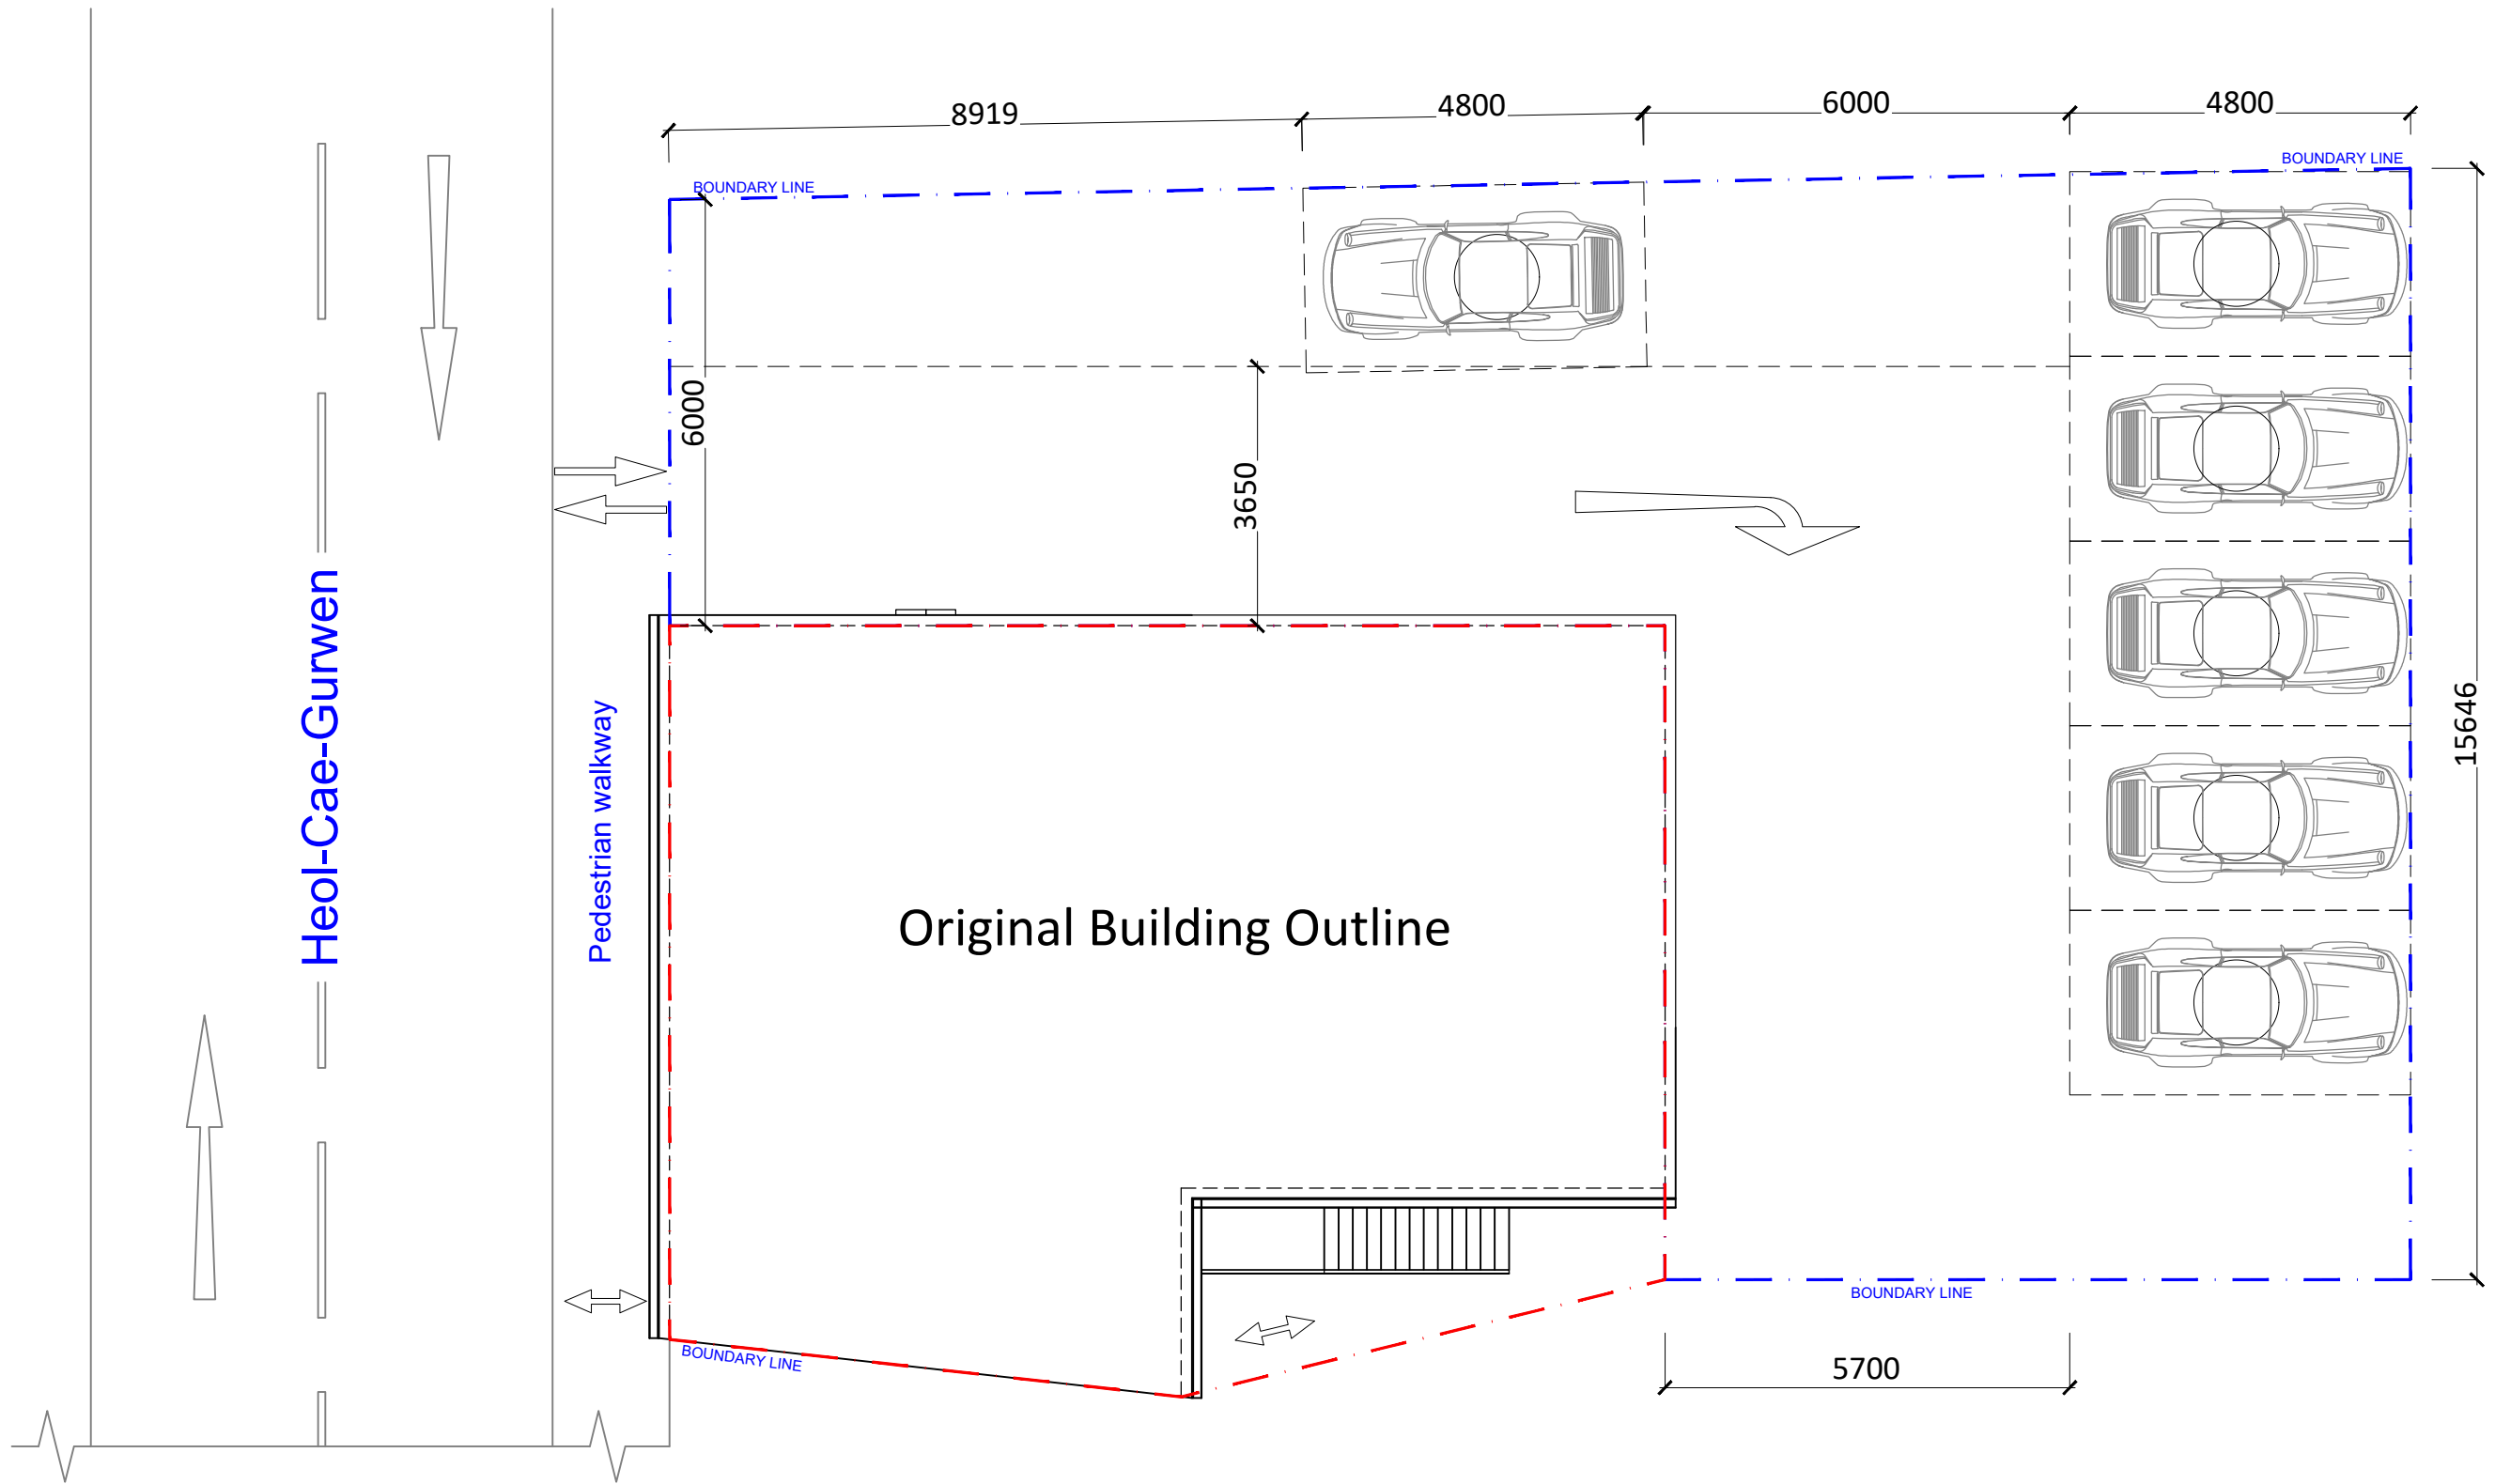

Existing Site Plan Layout
SCALE 1:100

			PROJECT			DRAWING TITLE			..\..\23 logo\Uppal Design\UD\New Orange\UD logo P-FW.png 1 London Road Slough SL3 7RD Tel: +44-3301332883 Email: uppaldb@gmail.com Web: www.uppaldb.co.uk
			63 Heol Cae Gurwen Gwaun Cae Gurwen Ammanford Neath Port Talbot SA18 1HG			EXISTING SITE PLAN			
			DRAWING NO.		REV.	024 02 04 06 08 10 Meters @ 1:100 @ A3			
			PP-01						
REV	DATE	NOTES	DATE	DRAWN	SCALE				
			06-02-24	FU	1:100@A3				