


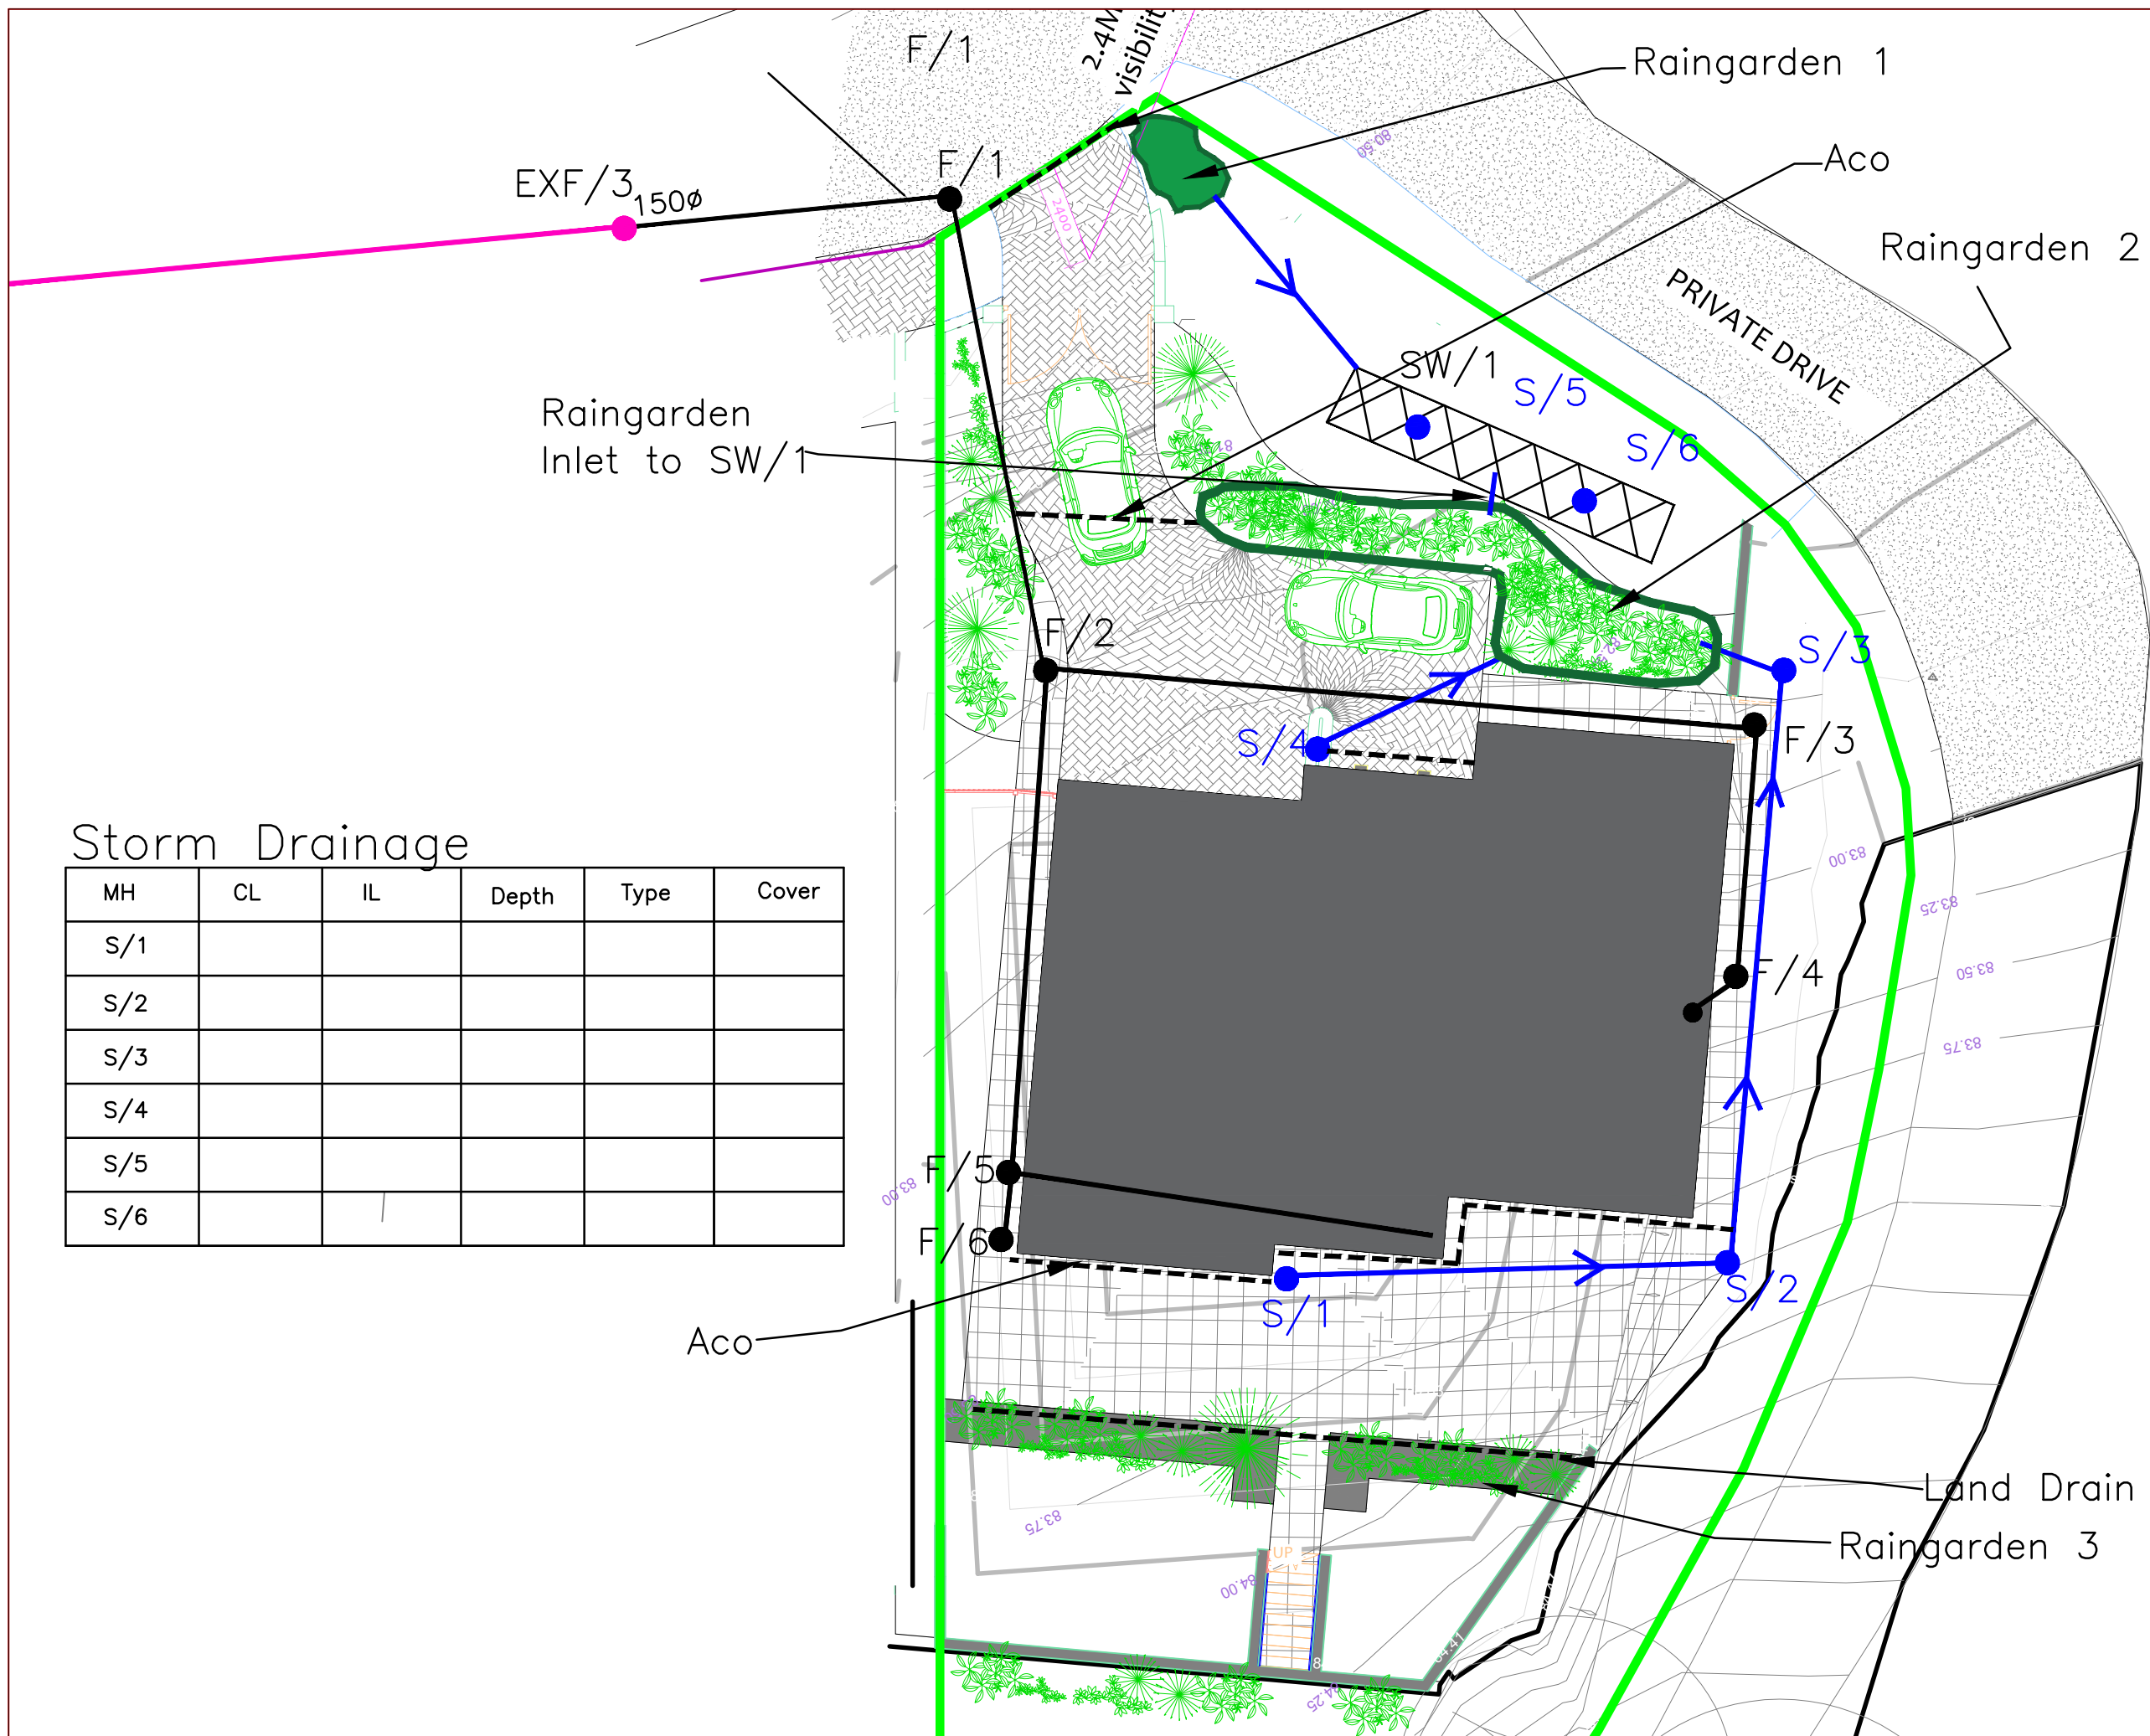

NOTES

- Welsh Water adopted sewer as record plan
- As existing sewers recorded on site
- As proposed S104 sewer from plot 20
- Storm Drainage Run

REV	DATE	BY	CHKD
-----	------	----	------

CLIENT
K O'Mahony

PROJECT
Plot 20 Forest Lodge Cwmafan

TITLE
External Site Drainage Plan

DRAWING ISSUE
CONSTRUCTION

GENERAL NOTES
A- The scale shown on this drawing only applies to the correct paper size.
B- Do not scale from this drawing take figured dimensions only.
C- Any discrepancies to be reported to ateb consult.
D- Drawings in PDF format are not to scale and are for reference only.

DATE March 2025	PRODUCED BY E.Peet
SCALE 1:150	CHECKED
PAPER SIZE A3	APPROVED

ateb Consult
42 Gurnos Road
Ystalyfera
Swansea
SA9 2HY
Tel: 01639 849279
Fax: 01639 849984
E-mail: info@atebconsult.co.uk

JOB NUMBER	DRAWING NUMBER	REVISION
24/051	408	