



CLIENT :
MR & MRS MURRAY

[illegible]

NOTES :

- Do not scale from this drawing take figured dimensions only.
- Dimensions are in millimeters unless otherwise stated.
- All dimensions to be checked on site.

STAGE :
PLANNING

DRAWING TITLE :
PROPOSED FLOOR PLANS
(Option A)

JOB NUMBER :
24-038


DRAWING NUMBER (REV) :
03

SCALE :
1 : 75

A1

DRAWN BY (DATE) : Author
CHECKED BY (DATE) : Checker
APPROVED BY (DATE) : Approver

EMAIL :
hello@surbandesign.com

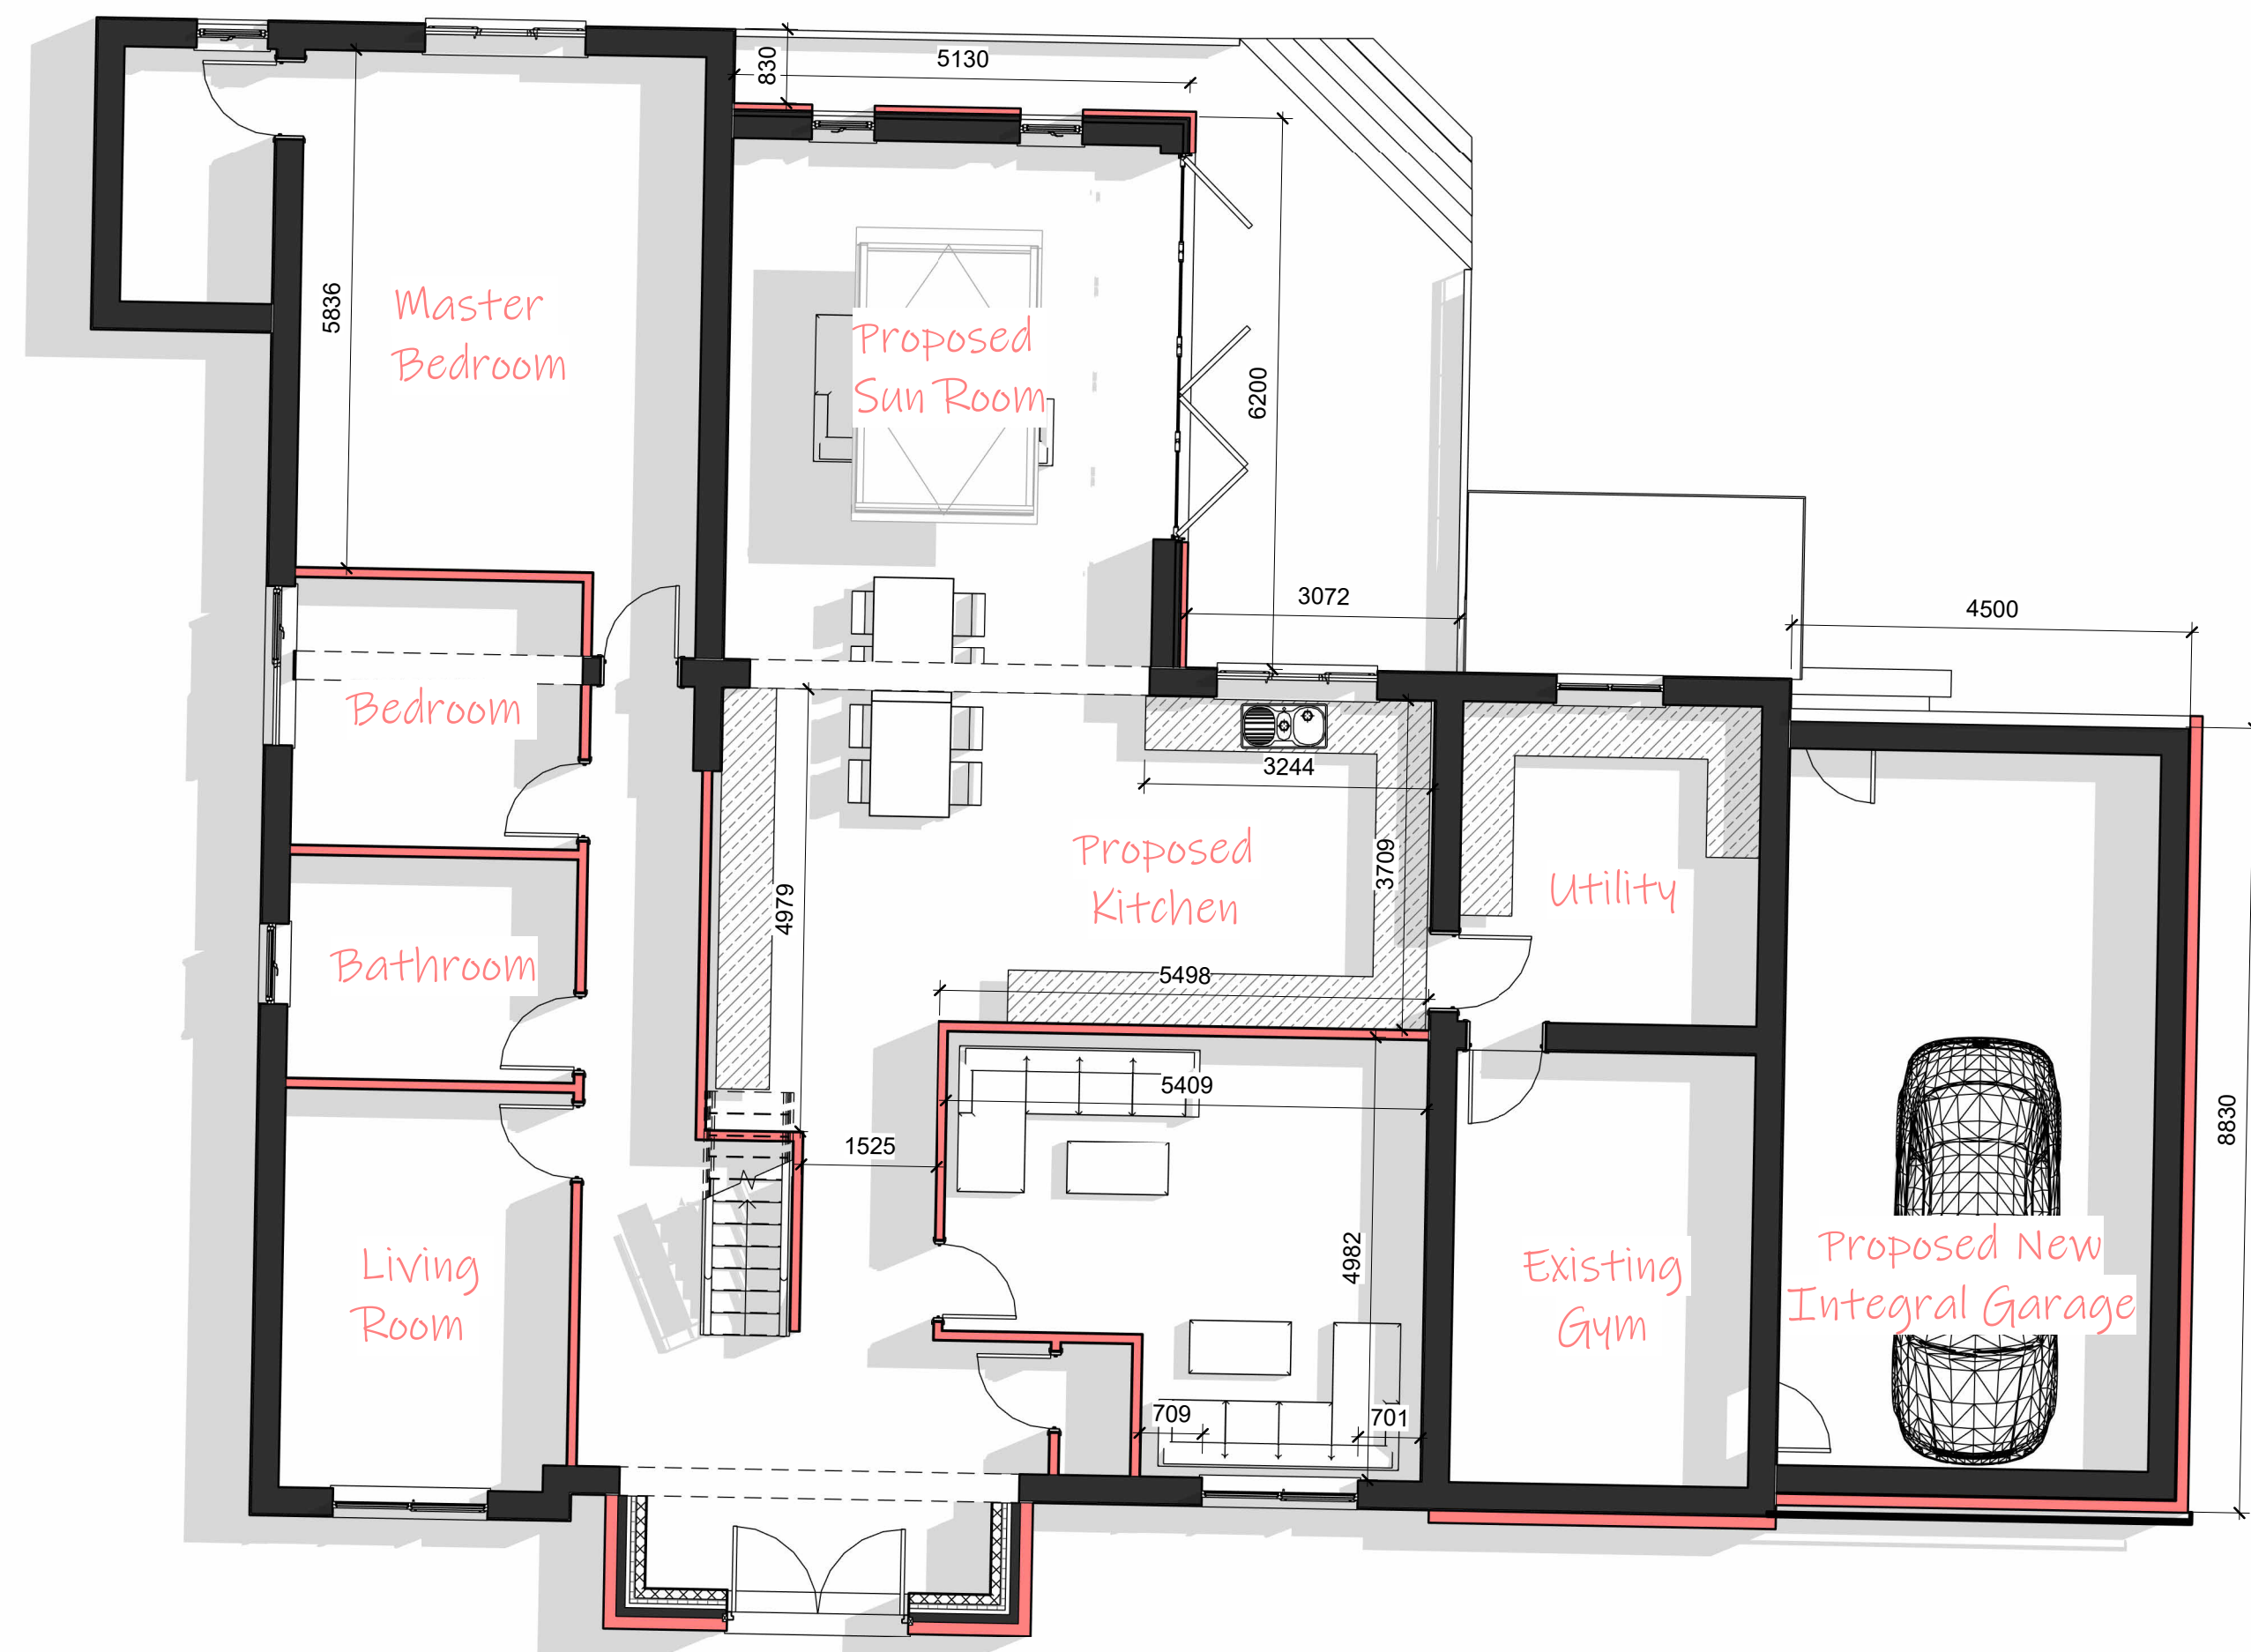

Ground Floor Plan
1:75



First Floor Plan
1:75