


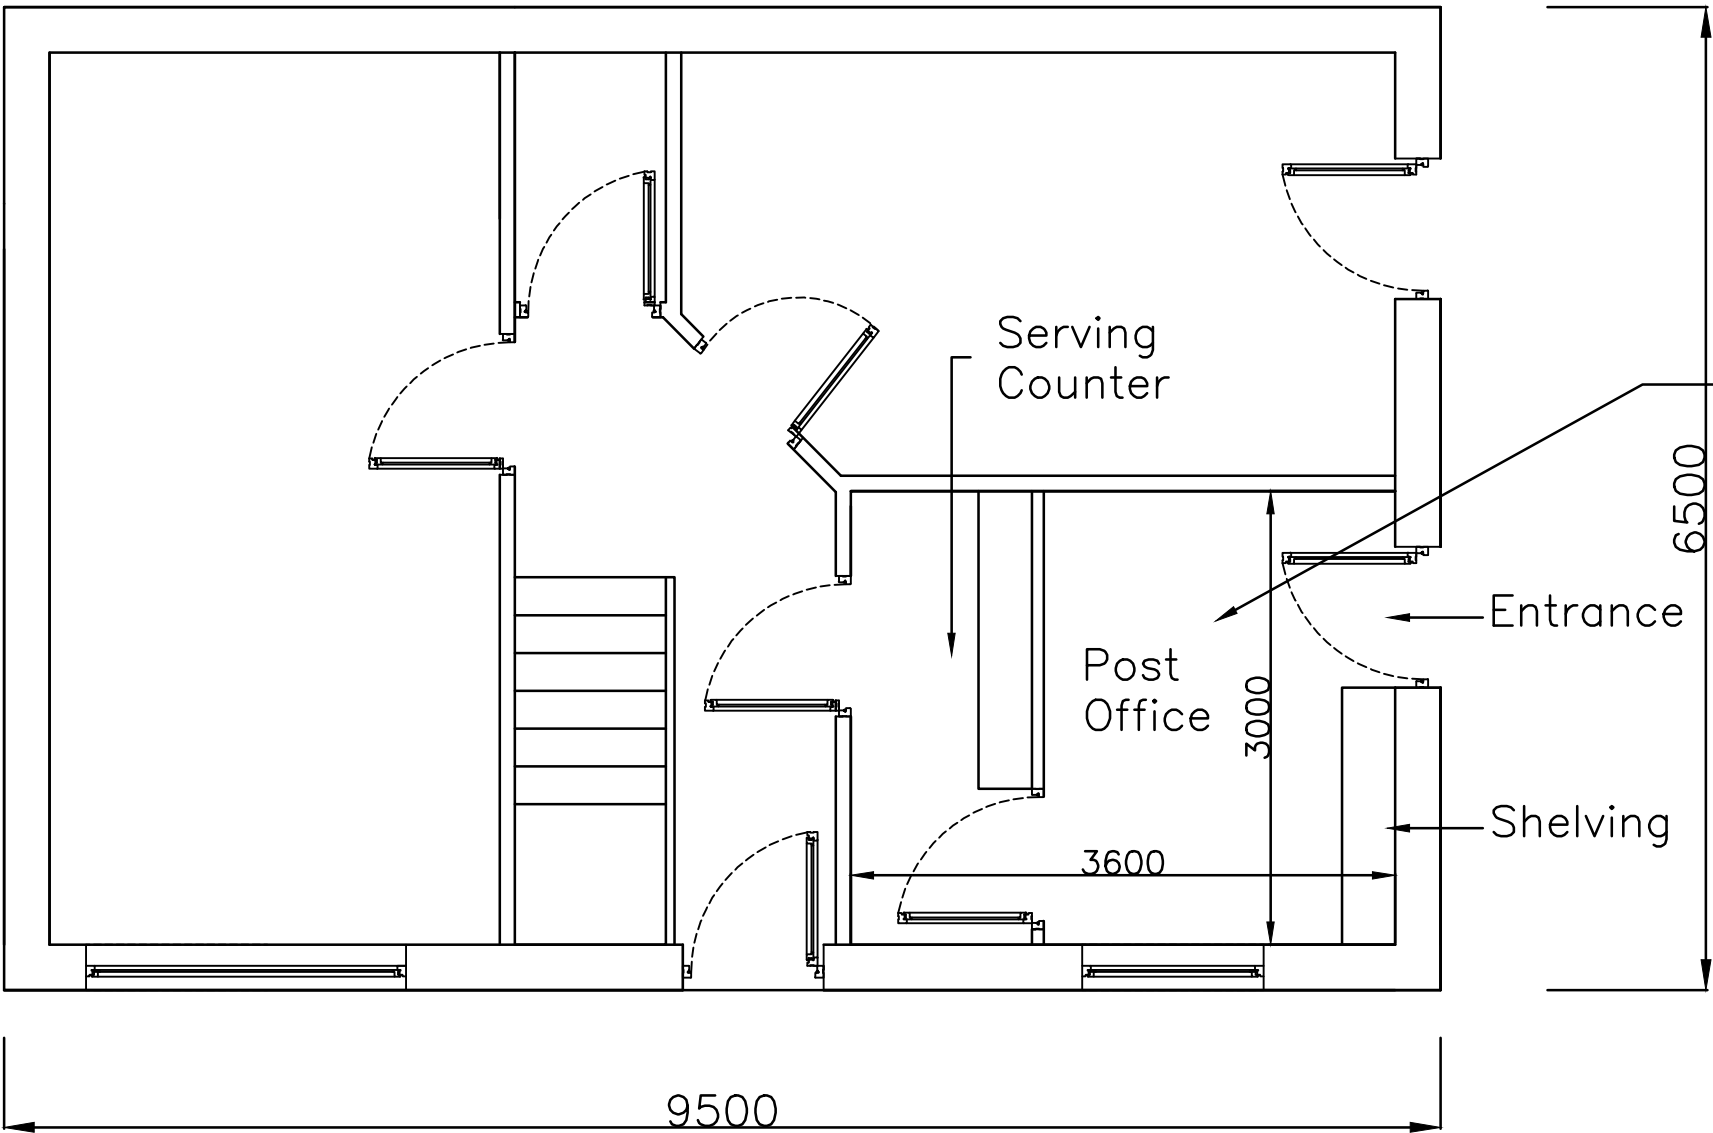

NOTES

REV	DATE	BY	CHKD
-----	------	----	------

CLIENT
Beryl Jones
PROJECT
Proposed Remodeling Of Post Office To Lounge Area 54 Varteg Road Ystalyfera
TITLE
Existing Floor Plan

DRAWING ISSUE
PLANNING

GENERAL NOTES
A- The scale shown on this drawing only applies to the correct paper size.
B- Do not scale from this drawing take figured dimensions only.
C- Any discrepancies to be reported to sub consult.
D- Drawings in PDF format are not to scale and are for reference only.

DATE 29/01/25	PRODUCED BY E.Peet
SCALE 1:50	CHECKED
PAPER SIZE A3	APPROVED

BETA
Bryn Eglwys
27 Commercial Street
Ystalyfera
Tel: 01639 849279
Fax: 01639 849984
E-mail: office@beta.cymru

JOB NUMBER	DRAWING NUMBER	REVISION
24/066	105	