



Ridge
7180

 


Existing First Floor
2555

 


Existing Ground Floor
0



Existing Front Elevation (South)
1 : 100

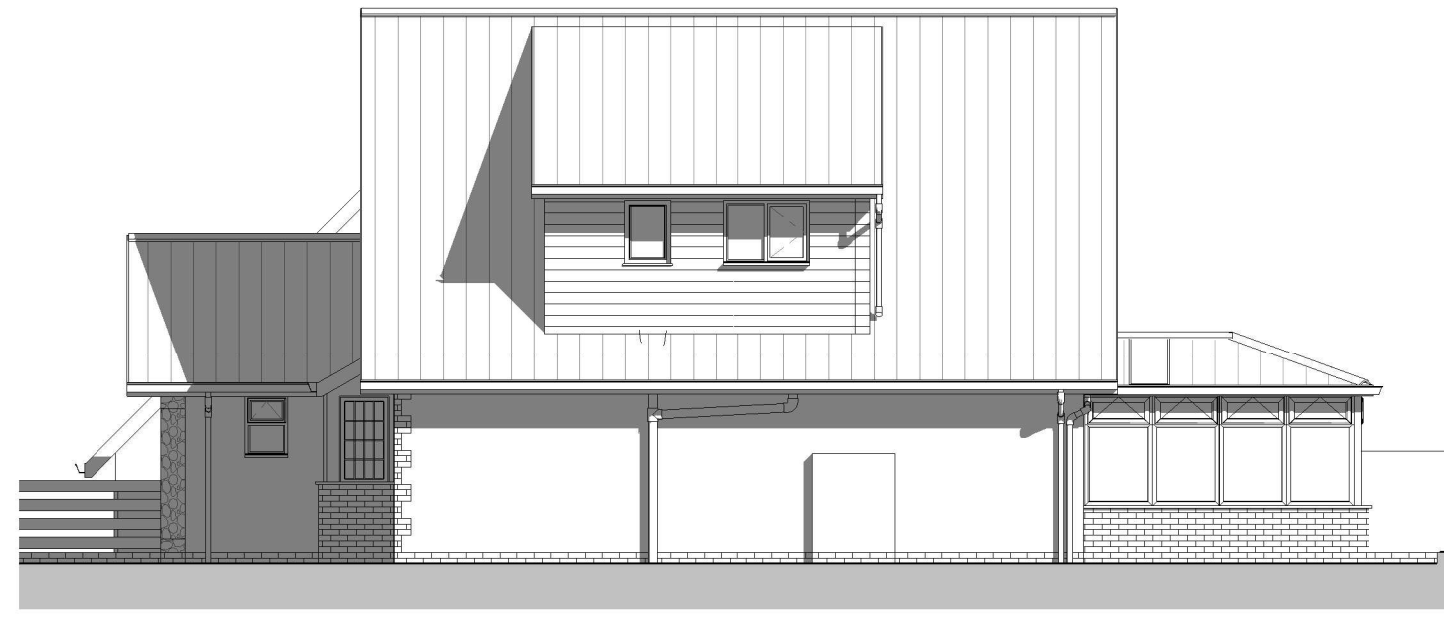


Existing Side Elevation (East)
1 : 100

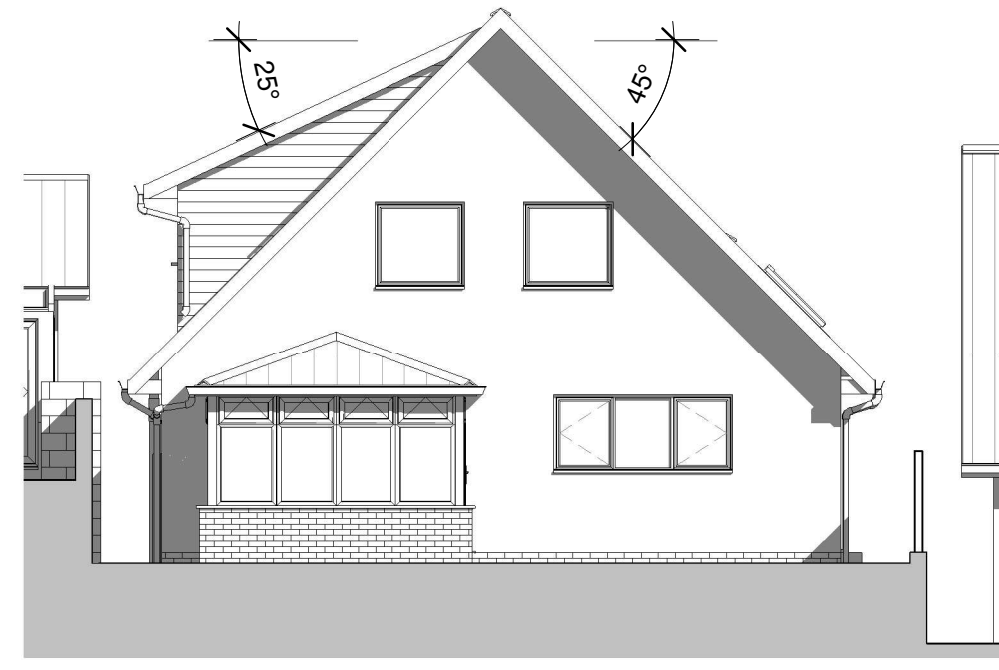


Existing Rear Elevation (North)
1 : 100




Existing Side Elevation (West)
1 : 100

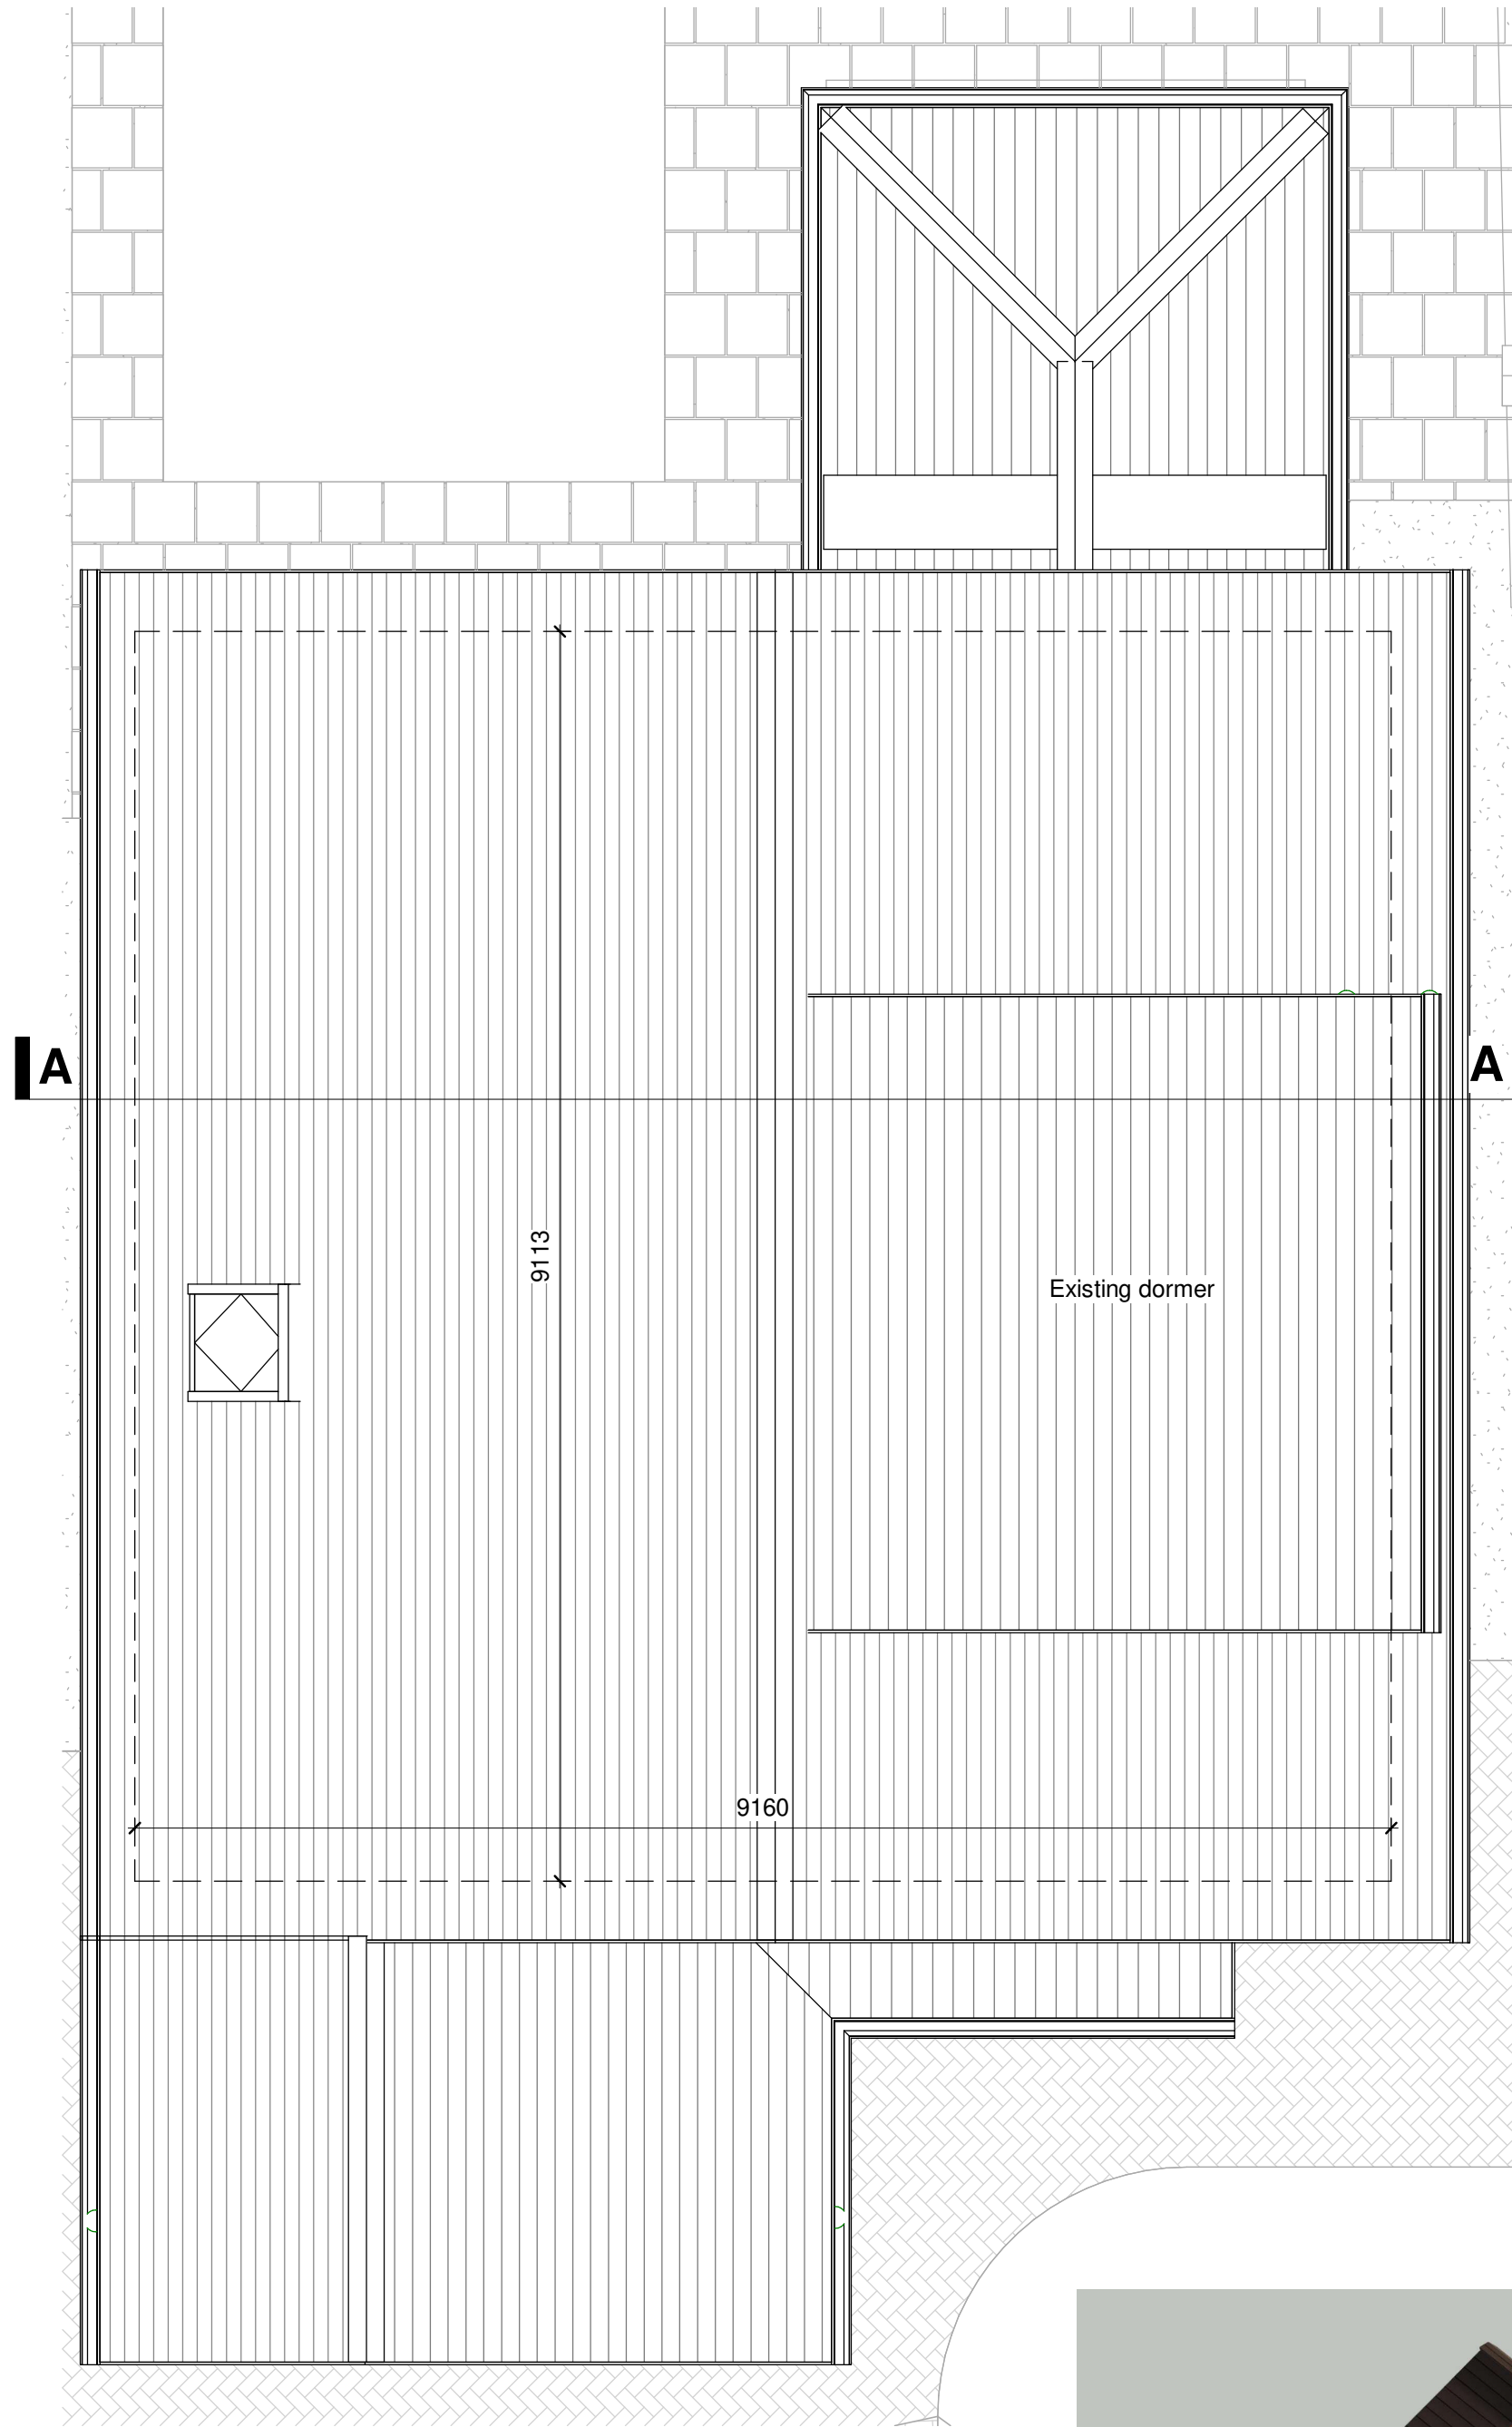


Existing Roof Plan
1 : 50

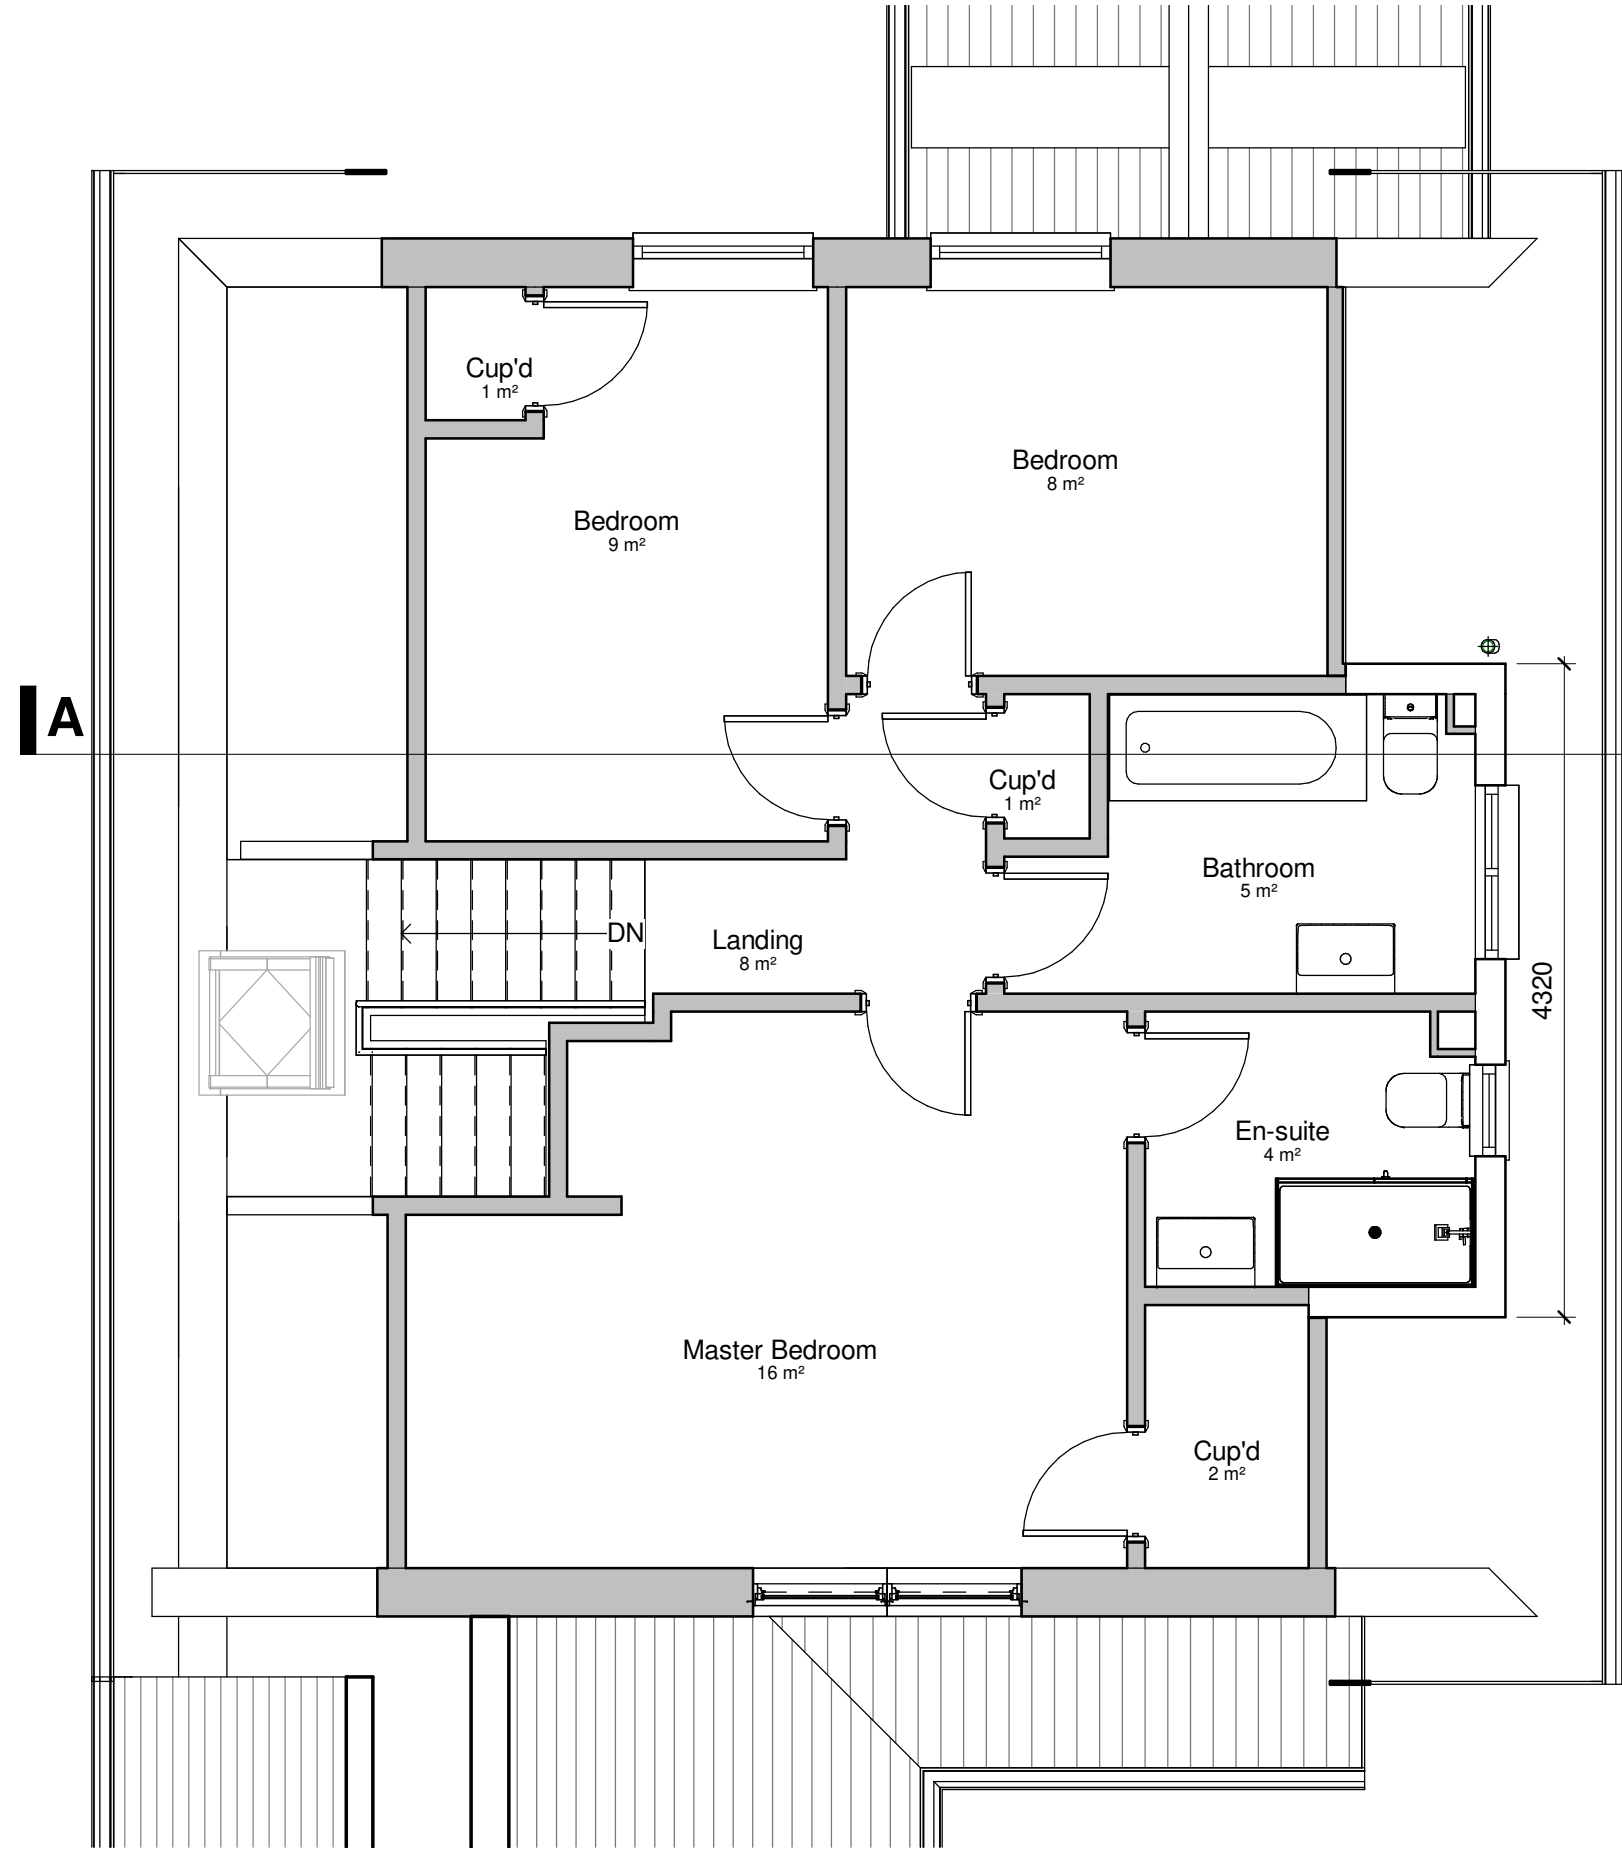


Existing First Floor
1 : 50

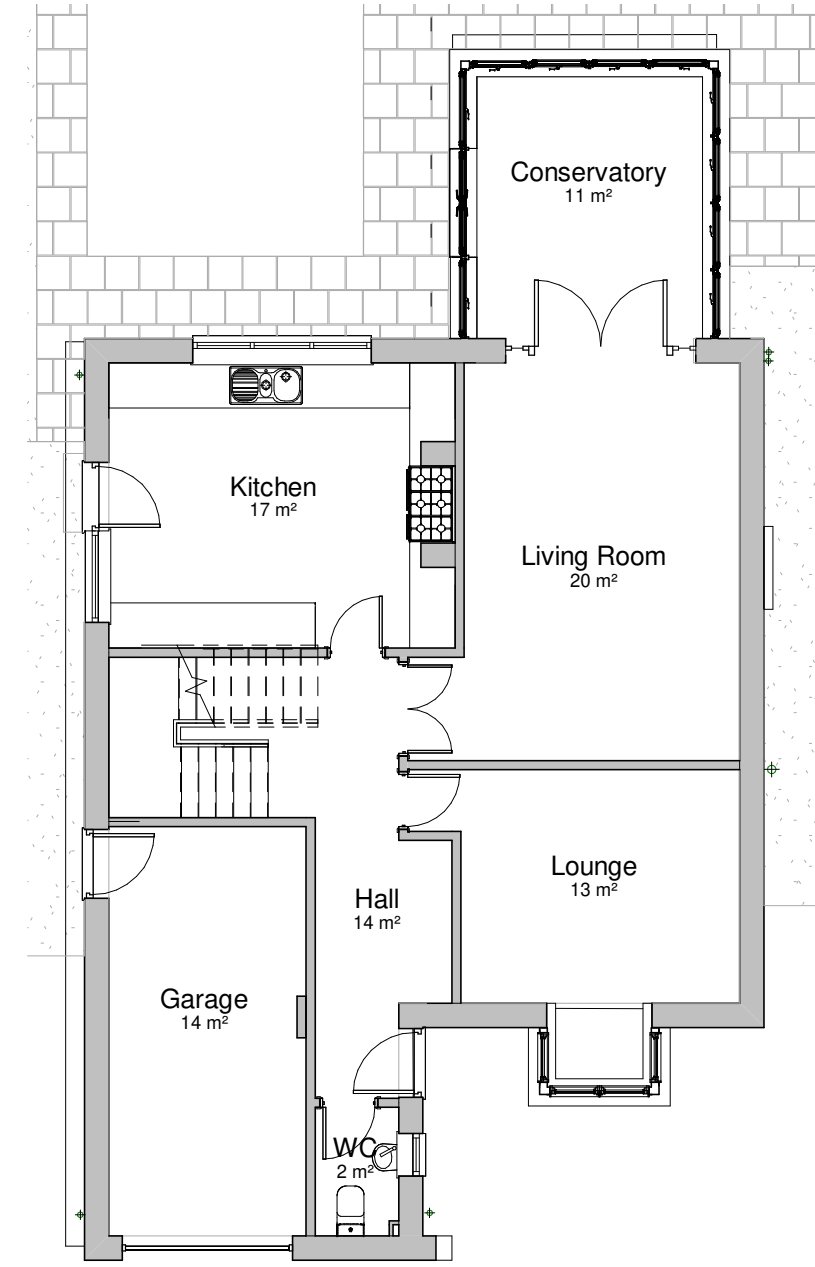

Existing Ground Floor
1 : 100

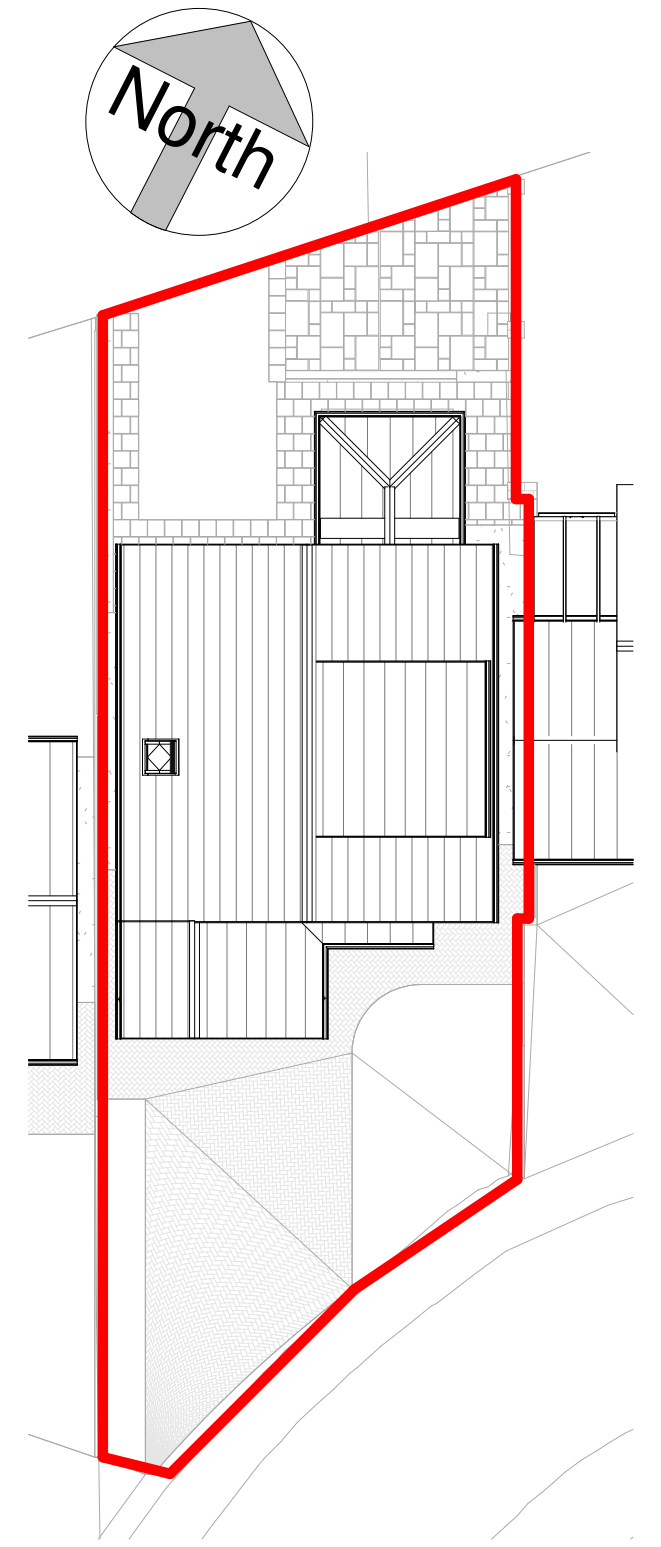

Existing Site
1 : 200

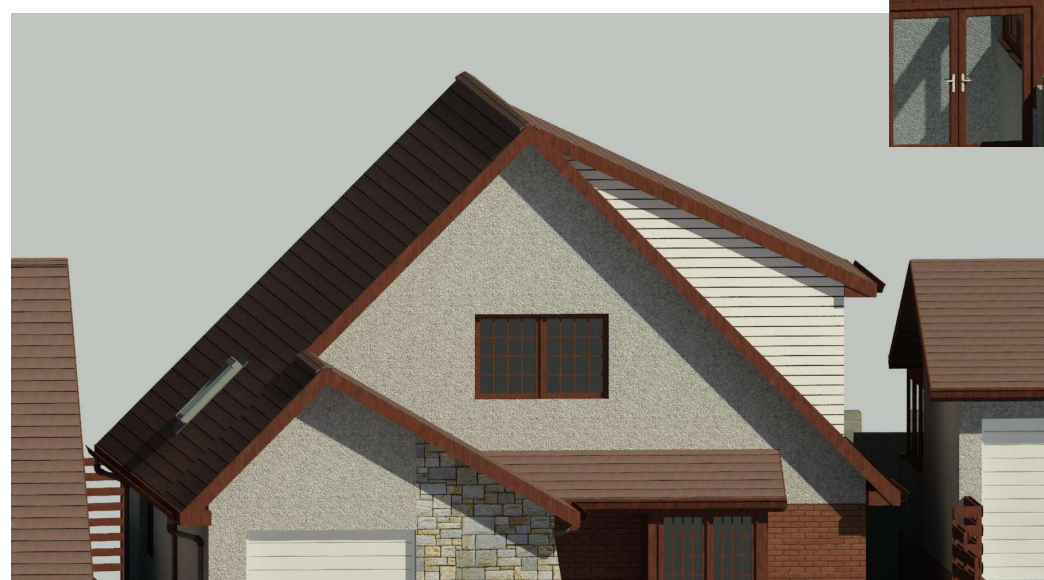


Existing Front 3D View




Existing Rear 3D View




Ridge
7180

 

Existing First Floor
2555

 

Existing Ground Floor
0

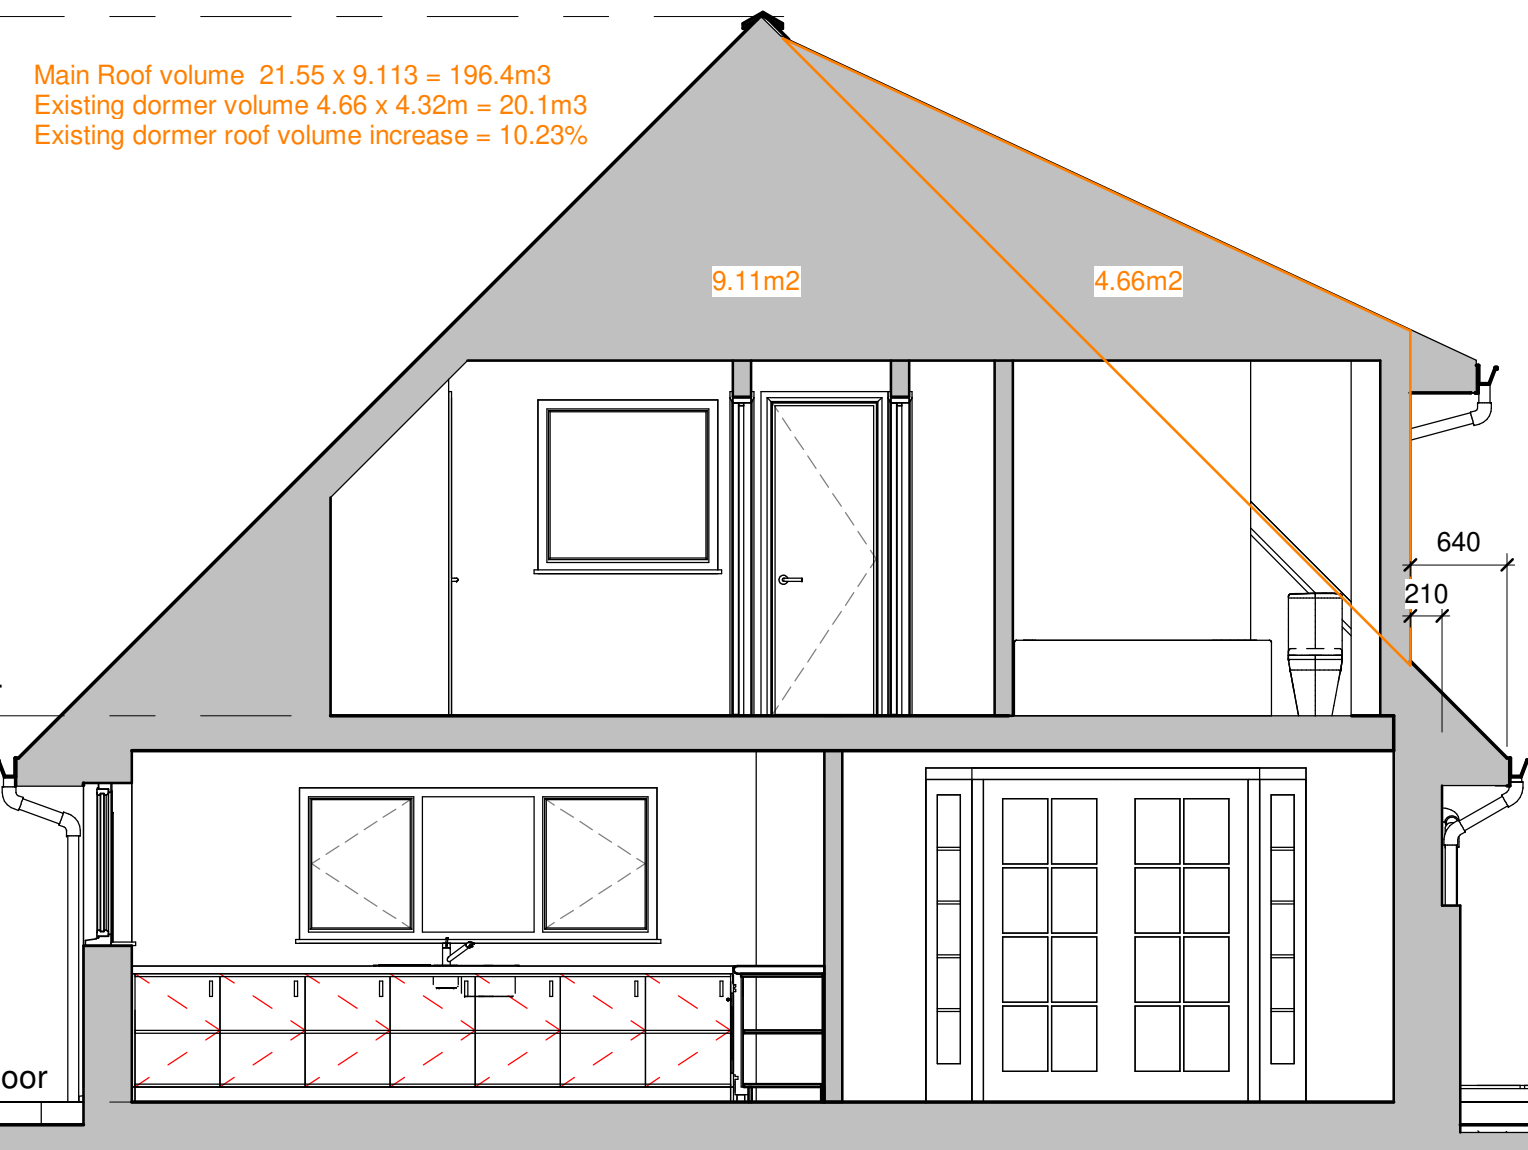

Section A-A
1 : 50

Main Roof volume $21.55 \times 9.113 = 196.4\text{m}^3$
Existing dormer volume $4.66 \times 4.32\text{m} = 20.1\text{m}^3$
Existing dormer roof volume increase = 10.23%

PROJECT

9 Kestral Close, Bryncoch, Neath SA10 8DX
Proposed East Elevation Dormer Extension and
New Dormer to West Elevation

TITLE

Existing

CLIENT

Mr and Mrs Morgan

DRAWN BY

Author

CHECKED BY

DATE

03/07/25

SCALE (@ A1)

As Shown

PROJECT NUMBER

DRAWING NUMBER

A102

REV