




NO.	NOTES
1	All dimensions in millimetres unless otherwise stated.
2	Do not scale off drawing. All dimensions to be checked on site by contractor.
3	Drawings to be used for purposes of Planning Application only.
4	These are not Construction Drawings.
5	The contractor is to set out, check and co-ordinate all dimensions on site during the course of works.

THIS DRAWING IS FOR COSTING PURPOSES ONLY AND NOT FOR CONSTRUCTION UNTIL APPROVED.

(A S P R O P O S E D)

DRAWING NUMBER; 2509; AL(4-)02.

EXTENT OF EXISTING BUILDING

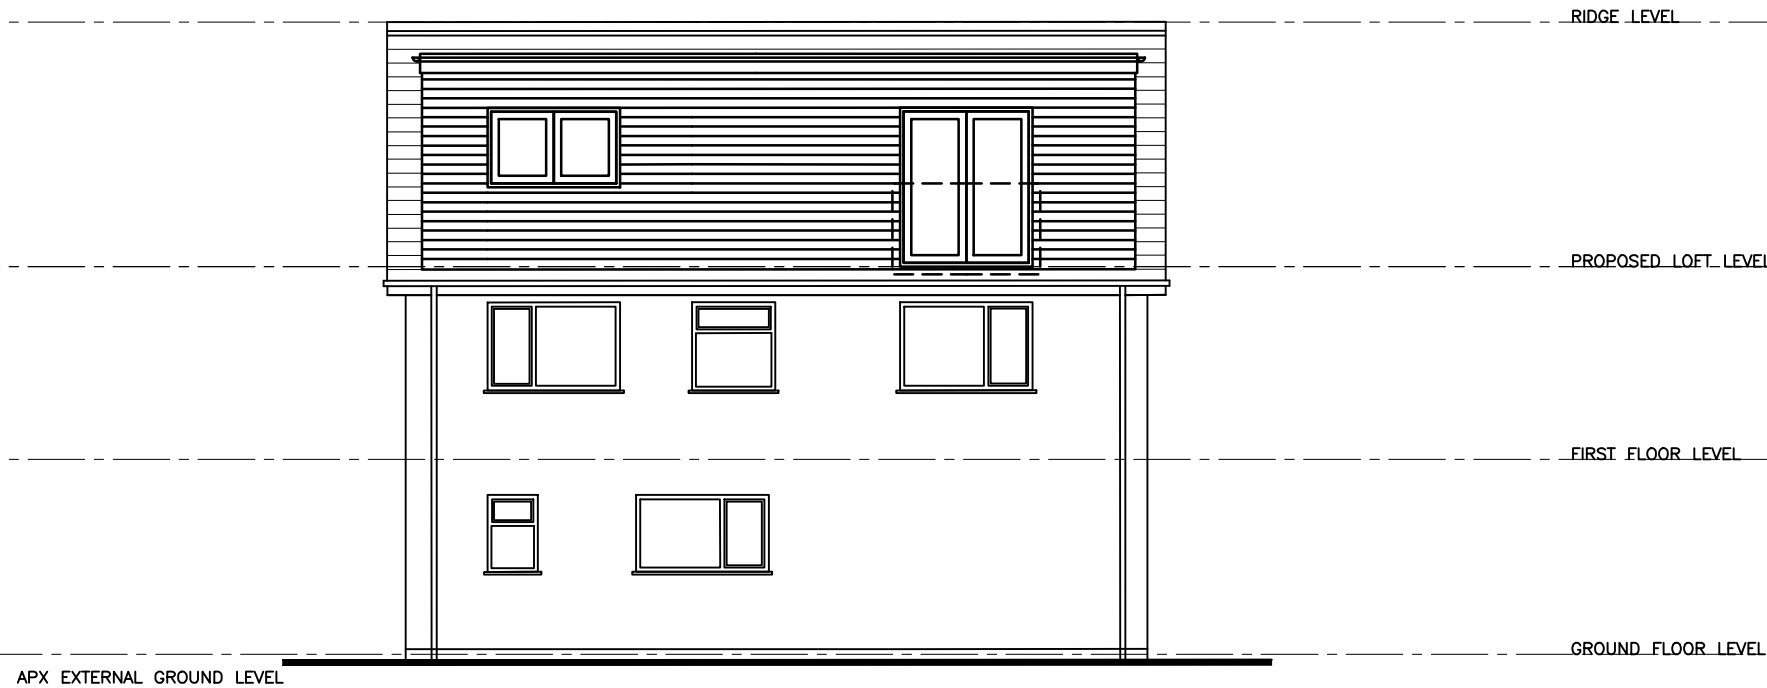

Rear Elevation



Matt John
MRSC Regeneration
BSc City and Regional Planning

Accredited Degrees

LABC
Registered
Partner Authority Scheme

REVISIONS :

KNJ
KNJ

A. 07/03/25
B. 16/03/25

COMPLETED
CORRECTED

SHEET TITLE:

AS SHOWN.

PROJECT DESCRIPTION:

PROPOSED DORMER LOFT CONVERSION
AT 107, MARCH HYWEL, CILFREW,
NEATH, SA10 8ND.
FOR MR LYNDON.

Atrium
Planning Consultants
MOBILE: 07505 210952
EMAIL: atriumplanning@icloud.com

DATE:

JAN. 25.

SCALE:

AS SHOWN

SHEET:

A-3