

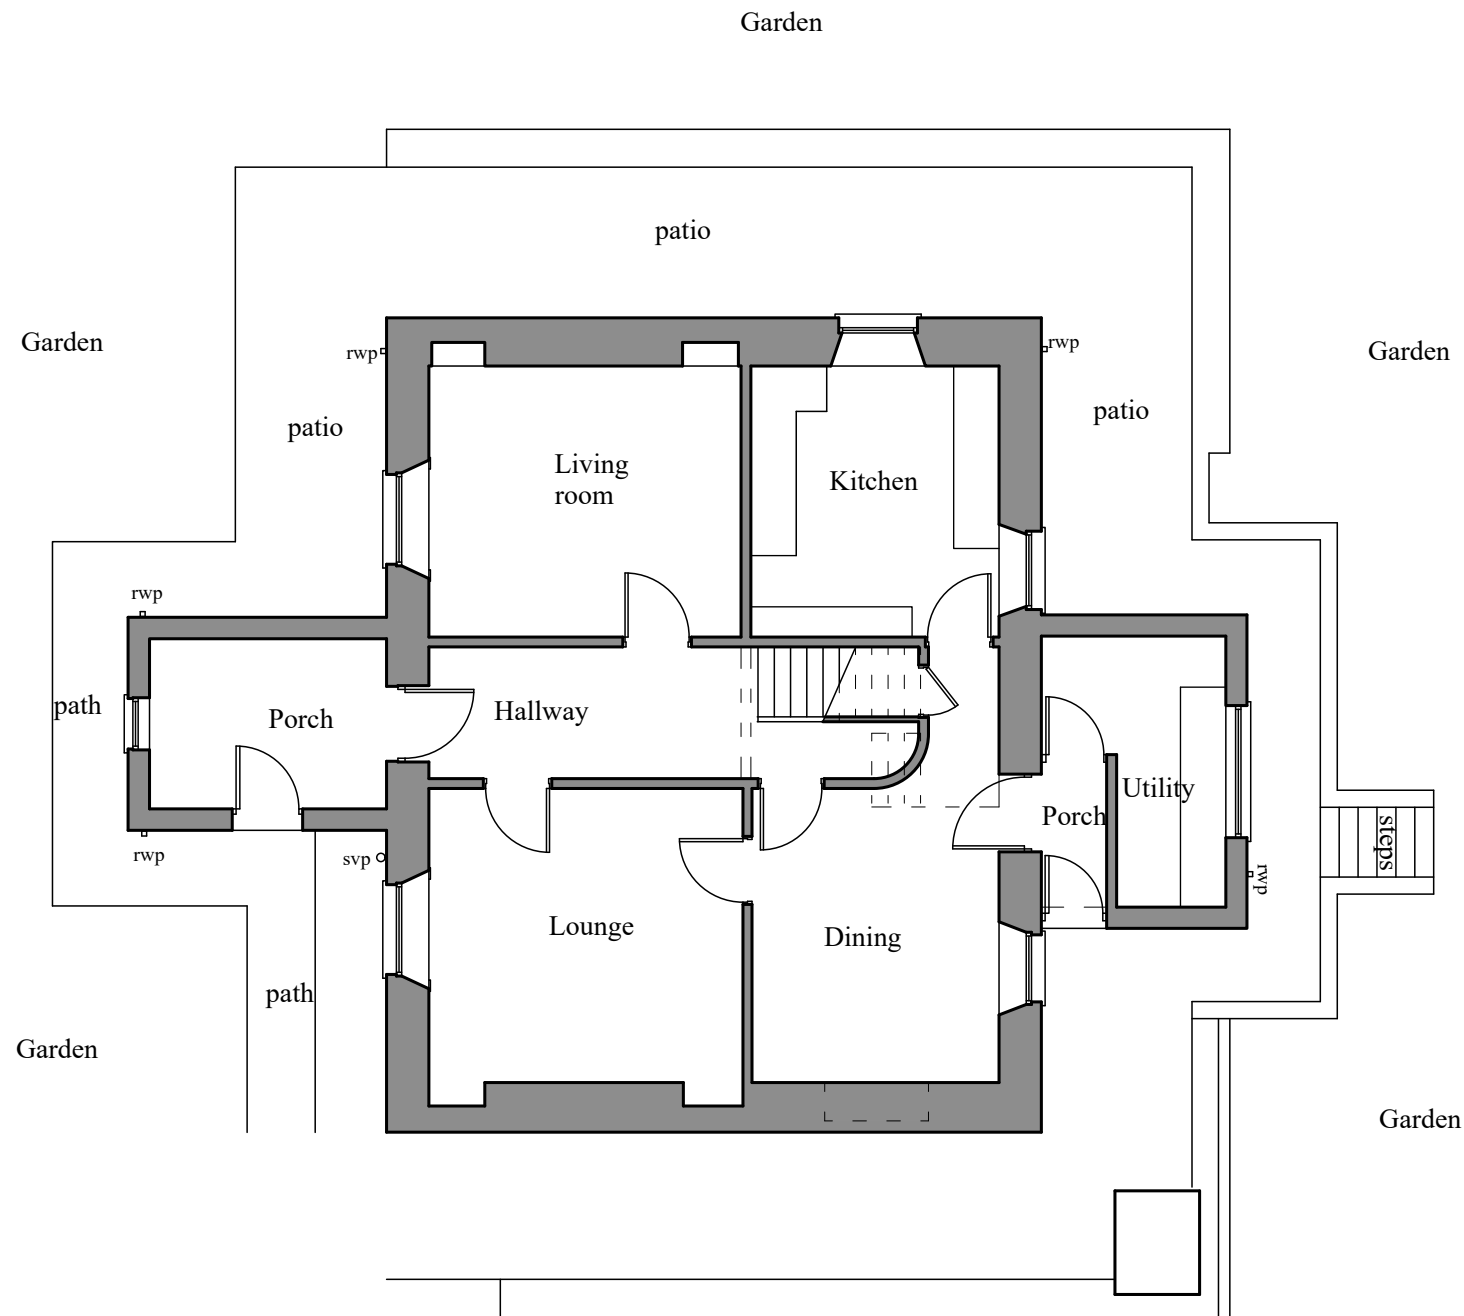


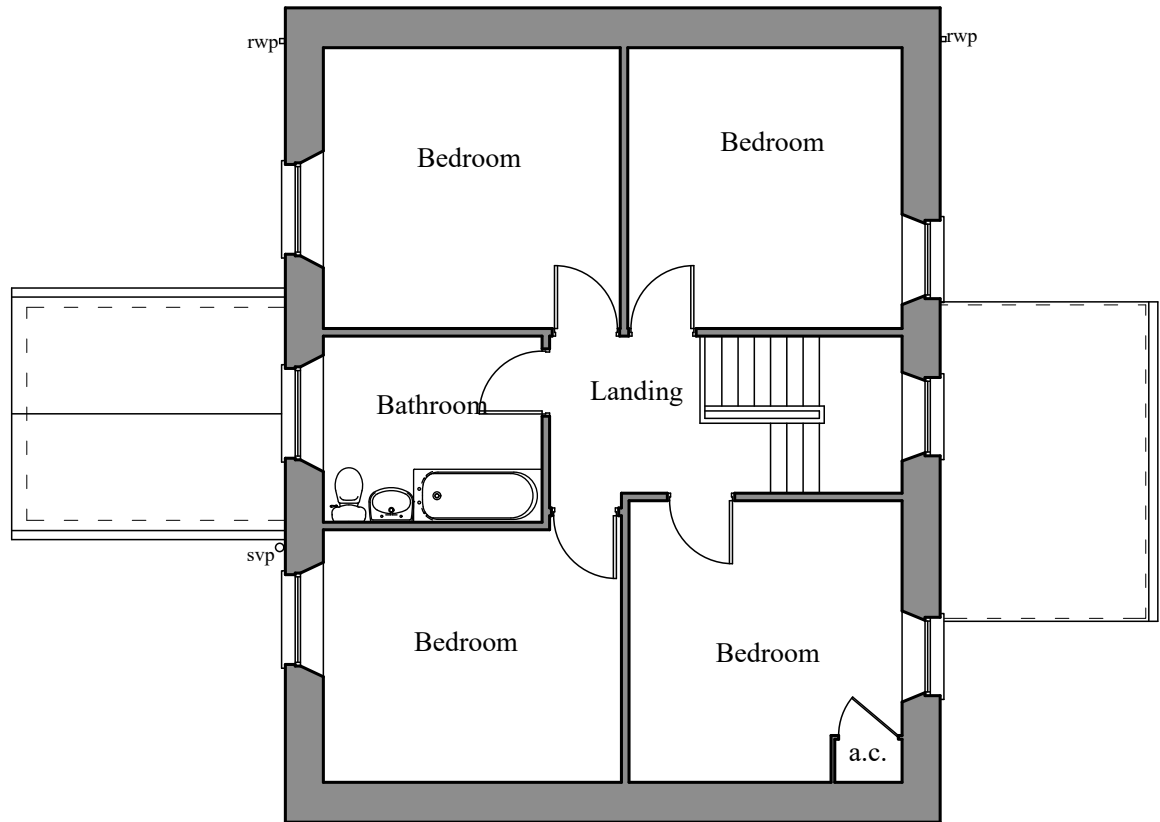

Ground floor plan

 

First floor plan

- Note:-**
- This drawing is intended for the purposes indicated only.
 - All dimensions are approximate and should be checked on site, with discrepancies reported.
 - Services searches to be obtained, prior to tendering or works commencing on site.
 - Building Regulations to be contacted to check if an application is required, and should advise the contractor accordingly.
 - A Party Wall agreement may be required with adjoining neighbours, prior to starting work.
 - CDM Regulations 2015 & Health and Safety at work act 1974 apply.

Gary Seymour

Drawing Services

Client:-
Mrs Linda Crook,
Panthowel Ddu Farm, Briton Ferry,
Neath. SA11 2TU

Job Title :-
Proposed change of use
Panthowel Ddu Farm, Briton Ferry,
Neath. SA11 2TU

Dwg Title:-
Existing ground & first floor plans