

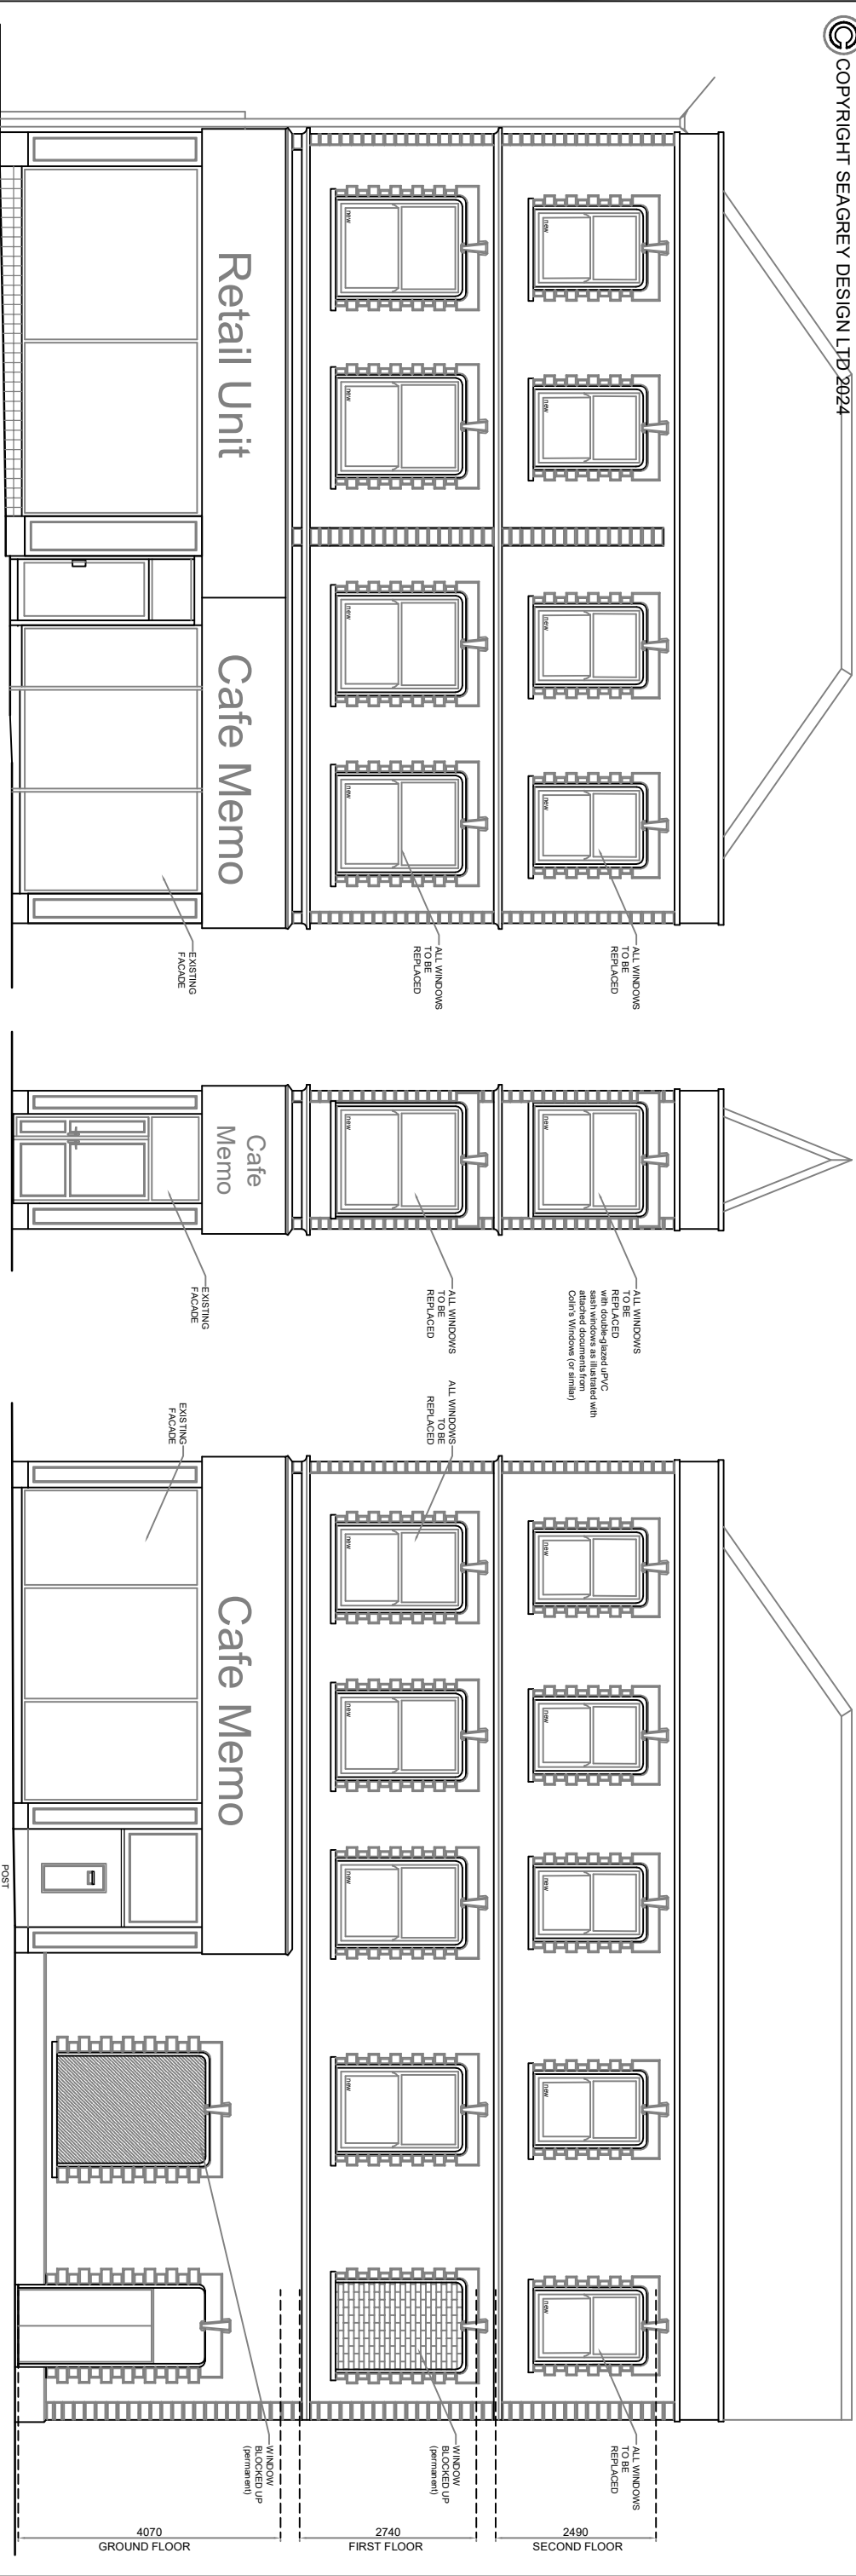


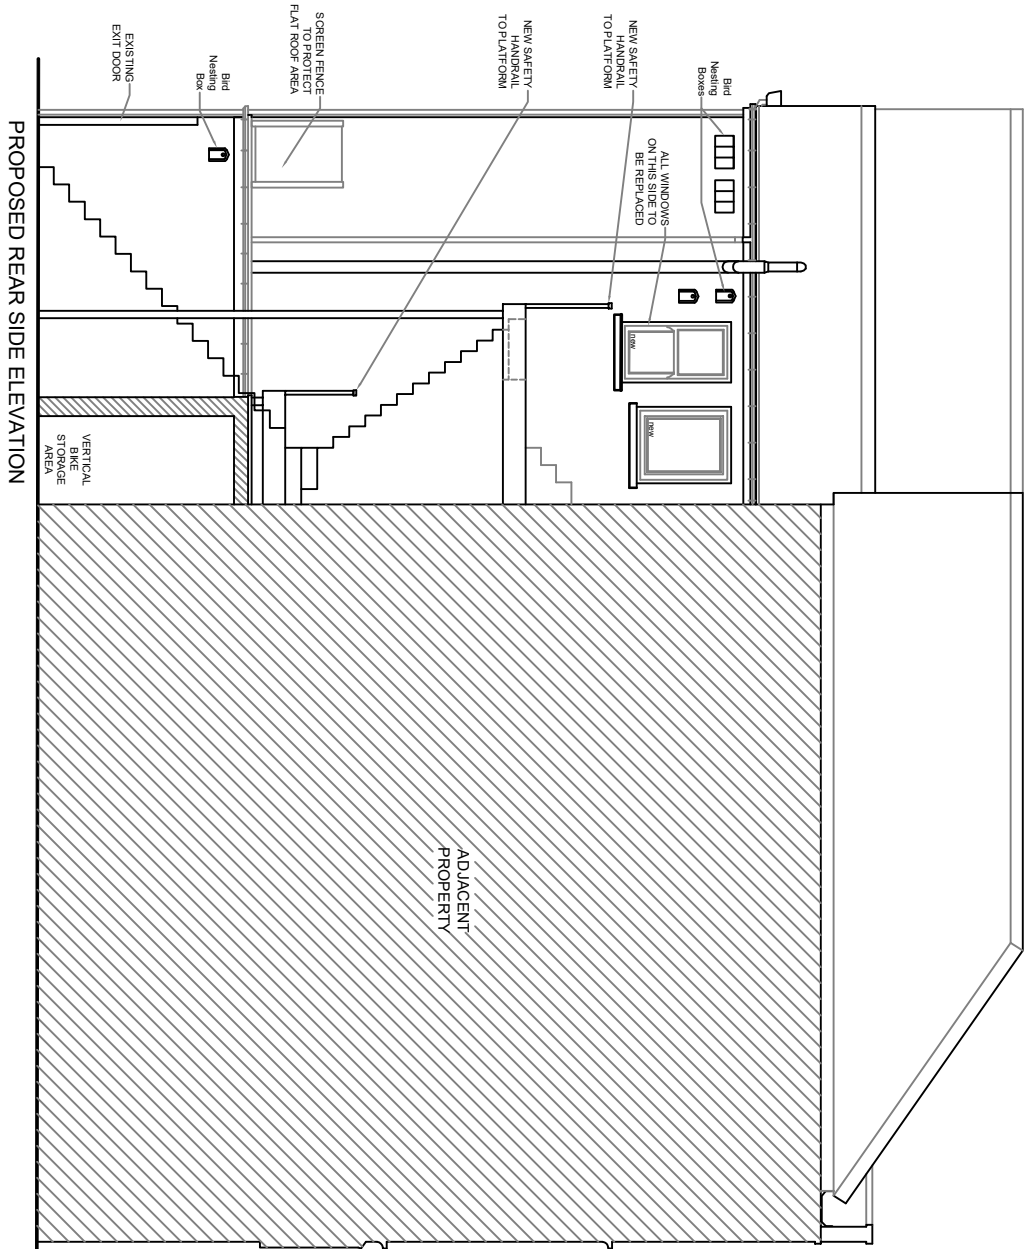

PROPOSED FRONT ELEVATION

PROPOSED CORNER ELEVATION

PROPOSED SIDE ELEVATION

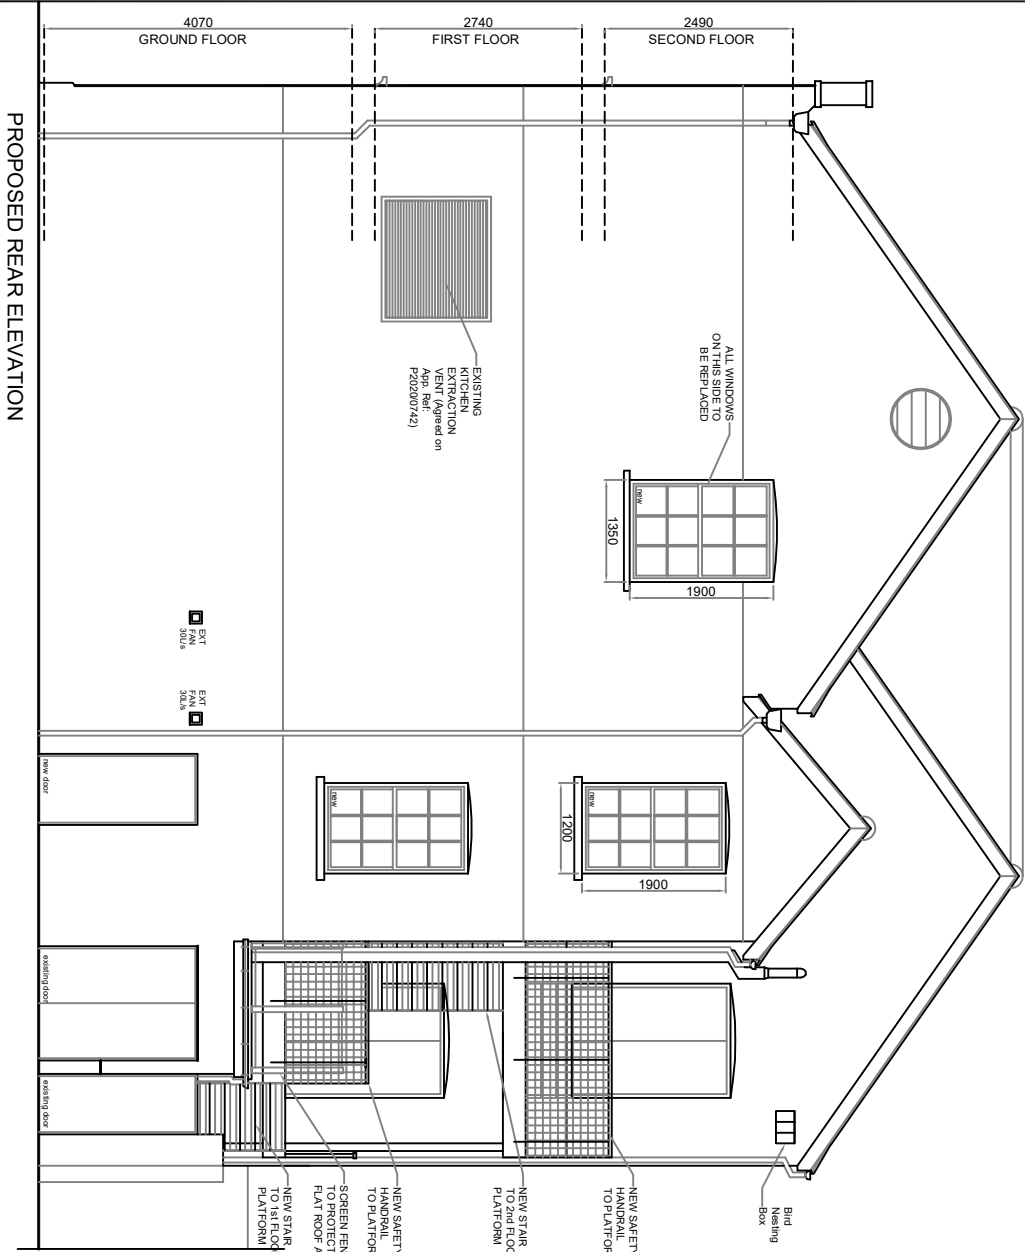

PROPOSED REAR SIDE ELEVATION

PROPOSED REAR ELEVATION

THESE DRAWINGS ARE FOR PLANNING PURPOSES ONLY & ARE ONLY FOR REFERENCE & ILLUSTRATION OF THE PLAN LAYOUT			DO NOT SCALE THIS DRAWING All measurements to be confirmed on site with any discrepancies reported to supervising surveyor for verification.		
J	Heat pumps removed - electric heating systems added.	25/03/25			
H	Elevation added, with birdbox information & notes amended	07/02/25			
G	Drawings amended due to revised information.	13/09/24			
Rev	Description	Date			
07800 789453 01639 282789 caroline@seagreydesign.co.uk www.seagreydesign.com design for: extensions / house renovations / conversions			SEAGREY		
Site					
AL ASKER KARA 50 WIND STREET NEATH SA11 3EN					
Drawing Title					
PROPOSED BUILDING ELEVATIONS GENERAL ARRANGEMENT					
Drawn By:	CLG	Date:	28/08/2024		
Scale:	1:100 @ A3L	Dwg No:	24-464P/107		
REV	G	H	J		