




FRONT ELEVATION

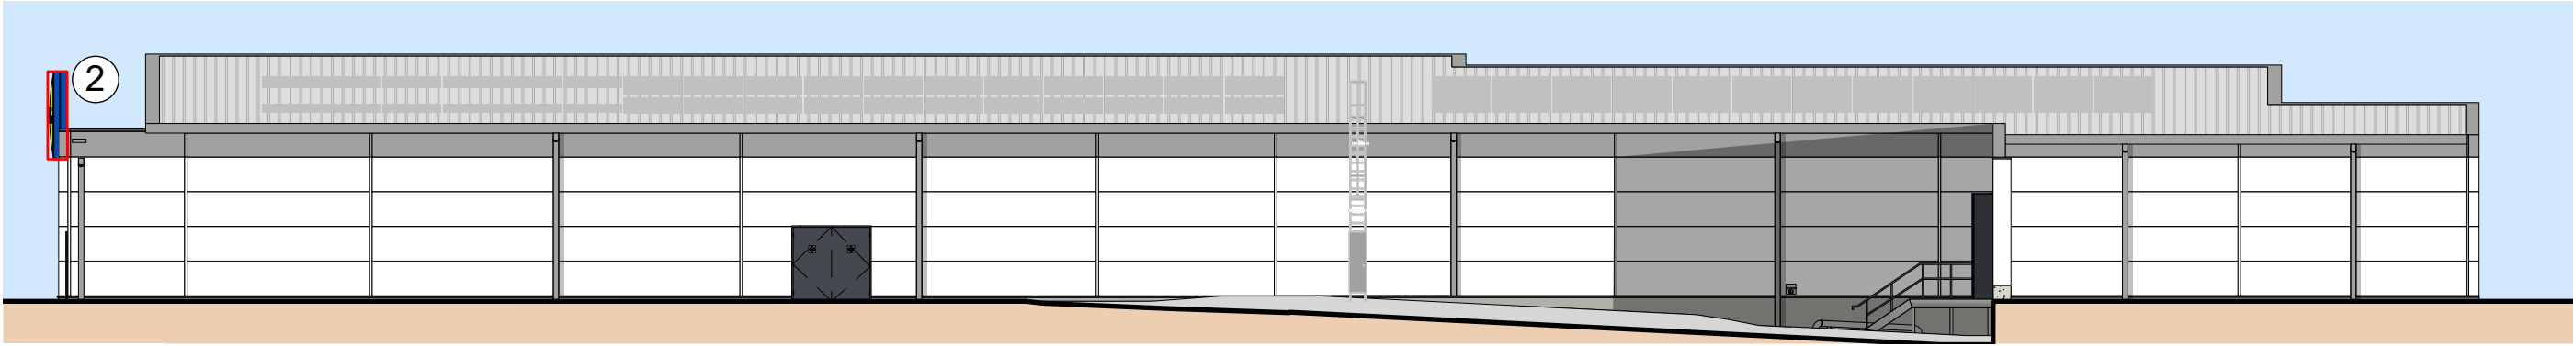

REAR ELEVATION

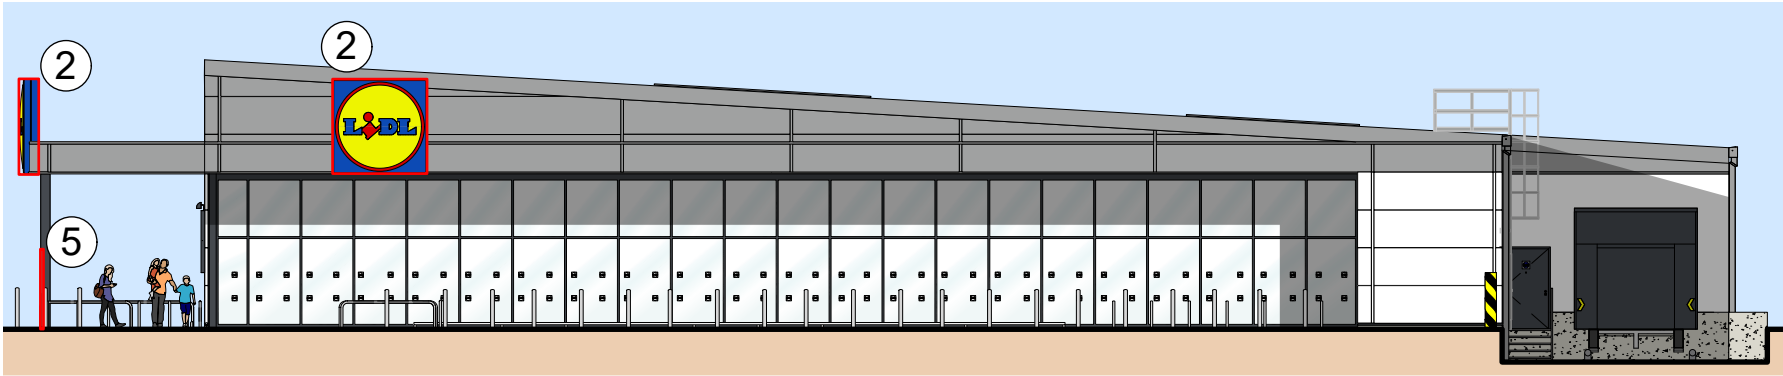

GLAZED GABLE ELEVATION

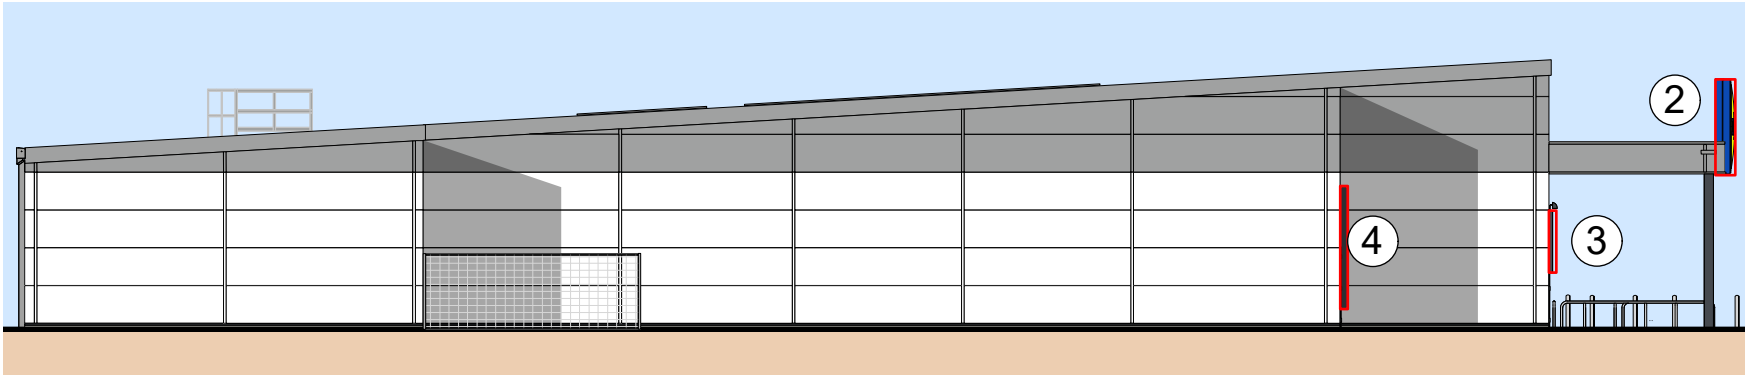

GABLE ELEVATION

Signage Key	
②	Canopy Mounted Entrance Signage
③	Small Wall Mounted Bill Board
④	Large Wall Mounted Bill Board
⑤	Illuminated Poster Display Unit
⑥	Trolleys Signage

THIS DRAWING IS COPYRIGHT, AND REMAINS THE PROPERTY OF HTC ARCHITECTS. IT MUST NOT BE REPRODUCED, USED, DISCLOSED OR TRANSMITTED TO THIRD PARTIES IN ANY FORM, IN WHOLE OR IN PART, WITHOUT PRIOR WRITTEN PERMISSION.

DO NOT SCALE!
ALL DIMENSIONS SHOULD BE CHECKED ON SITE BEFORE WORK COMMENCES

Rev.	Date	Description	Drawn

htcarchitects

York Place Studio
8 Britannia Street
Leeds
LS1 2DZ

T: (0113) 244 3457

W: www.htcarchitects.co.uk
E: info@htcarchitects.co.uk

client
Lidl GB Ltd.



project
Briton Ferry

drawing title
Signage Elevations

date
March 2025

status
Planning

scale
1:200 @ A3

drawn
NG checked
LS

job no.
2782 dwg no.
P502 rev.