

2.5m square, aluminium single sided lightbox. Aluminium dual case type extrusion, comprising 4 mitred sections with welded inner steel frame.

Facing

Face panel - 5mm Opal acrylic 40% light transmission decorated with Lidl Logo graphic.

Colours: Blue RAL 5010
Red RAL 3020
Yellow RAL 1021


2500



CORPORATE BUBBLE SIGNAGE @ 1:25

2500

300

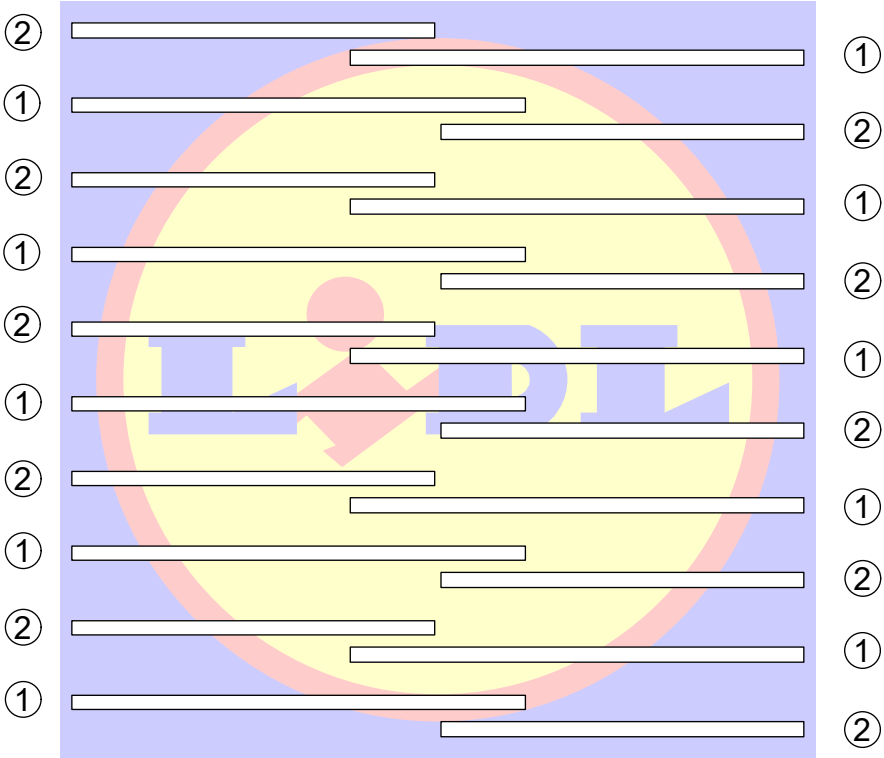

CORPORATE BUBBLE SIGNAGE @ 1:25

20 fluorescent tubes

- ① 10 x 1500mm / 58W
② 10 x 1200mm / 36W

Luminance (Candela / m2 = cd/m2) of the illuminated sign for the different colours.

Blue Surface - 12-15 cd/m2
Blue Typeface - 12-15 cd/m2
Yellow Surface - 550 cd/m2
Red Surface - 85 cd/m2



FRONT ELEVATION @ 1:100



GLAZED GABLE ELEVATION @ 1:100

THIS DRAWING IS COPYRIGHT, AND REMAINS THE PROPERTY OF HTC ARCHITECTS. IT MUST NOT BE REPRODUCED, USED, DISCLOSED OR TRANSMITTED TO THIRD PARTIES IN ANY FORM, IN WHOLE OR IN PART, WITHOUT PRIOR WRITTEN PERMISSION.

DO NOT SCALE!
ALL DIMENSIONS SHOULD BE CHECKED ON SITE BEFORE WORK COMMENCES

htcarchitects

York Place Studio
8 Britannia Street
Leeds
LS1 2DZ
T: (0113) 244 3457

W: www.htcarchitects.co.uk
E: info@htcarchitects.co.uk

client
Lidl GB Ltd.

project
Briton Ferry

drawing title
Proposed Corporate
Bubble Signage

date March 2025
status Planning
scale 1:25 & 100 @ A3
drawn NG checked LS
job no. 2782 dwg no. P504 rev. A