


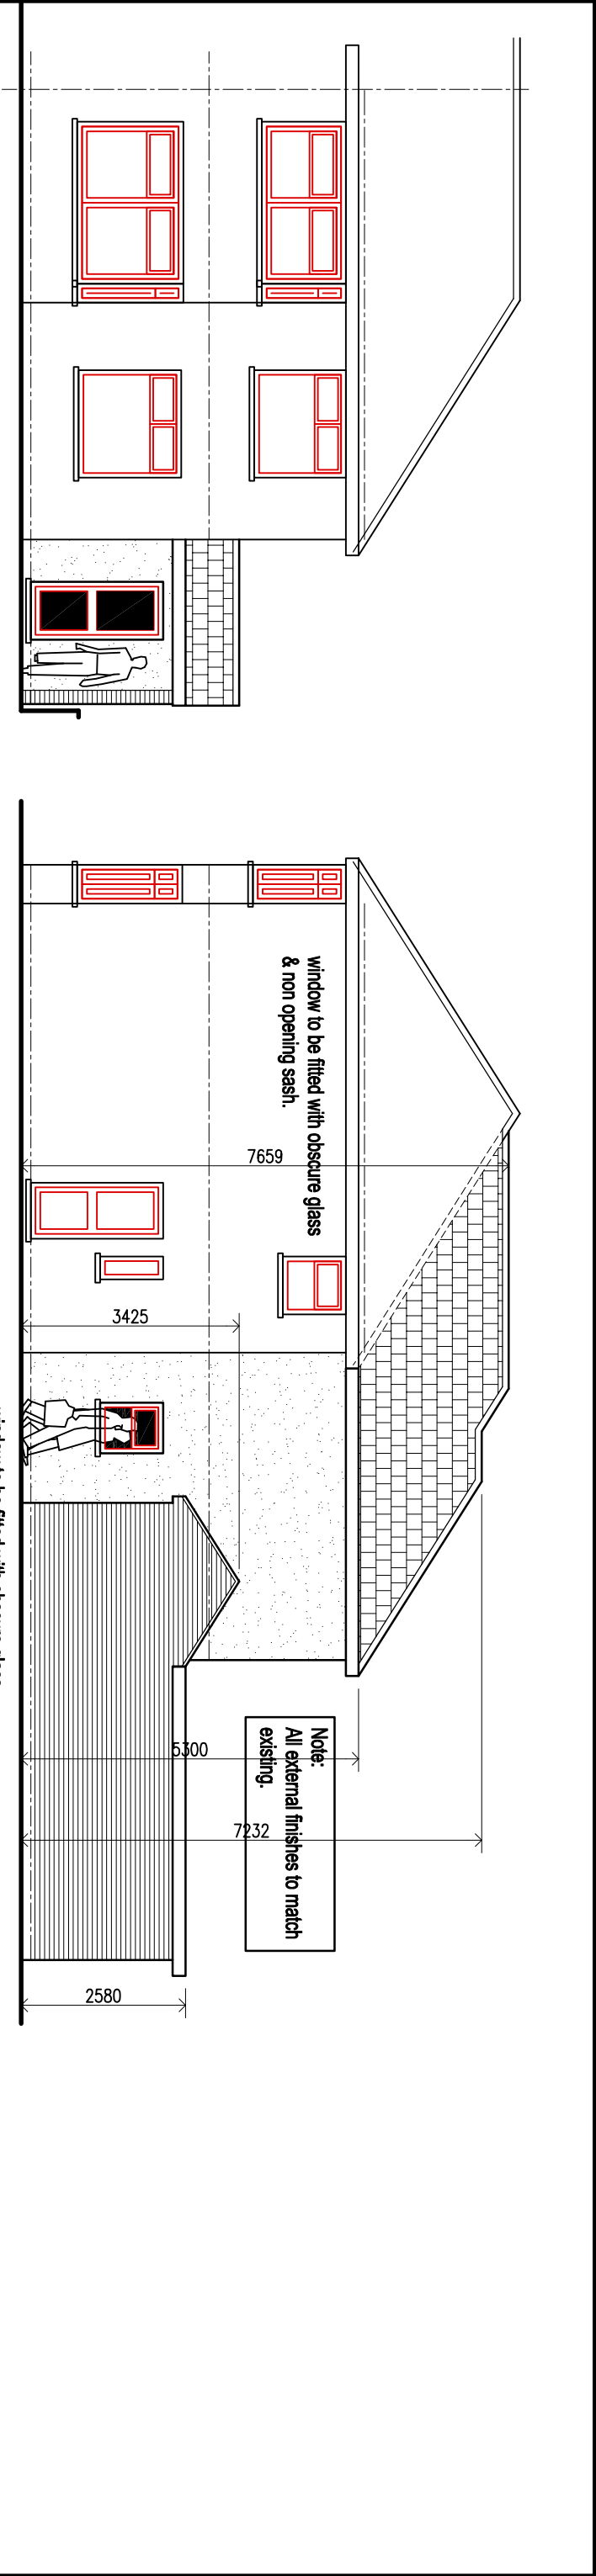


PROPOSED FRONT ELEVATION.

(1:100)

PROPOSED DRIVE SIDE ELEVATION.

(1:100)

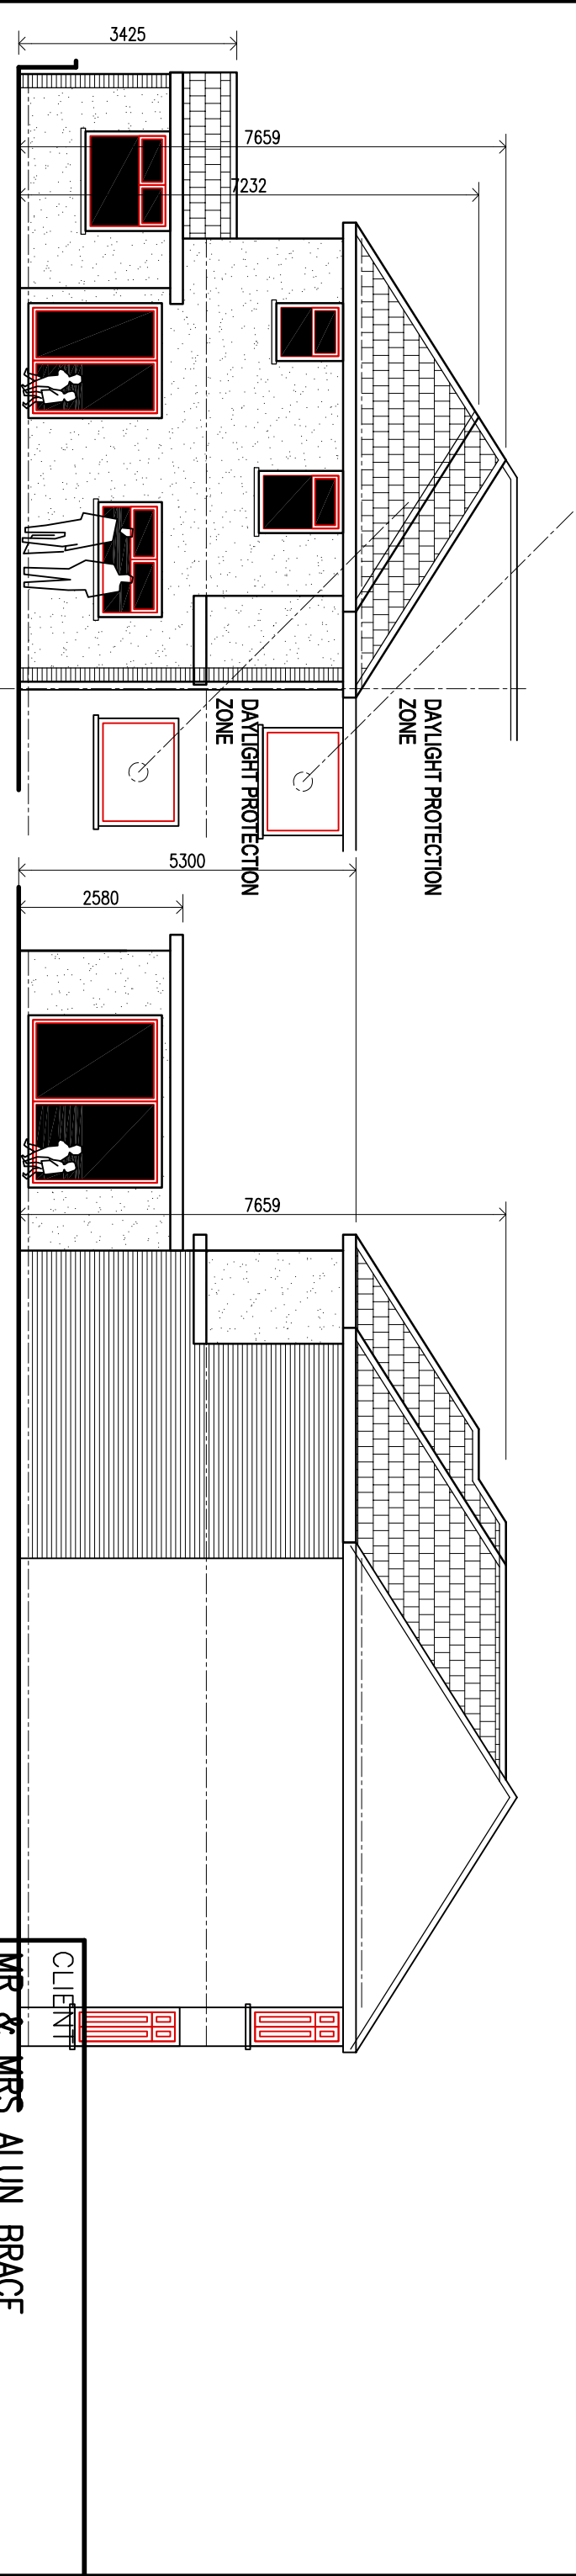

PROPOSED REAR ELEVATION.

(1:100)

PROPOSED SIDE ELEVATION.

(1:100)

CLIENT		
MR & MRS ALUN BRACE		
job title		
PROPOSED DOUBLE STOREY REAR EXTENSION		
@ 92, CIMLA CRESCENT. CIMLA SA11 3NP.		
drawing title		
PROPOSED ELEVATIONS		
job No:	drawing No:	scales:
25.12	09	1:100 @ A3