


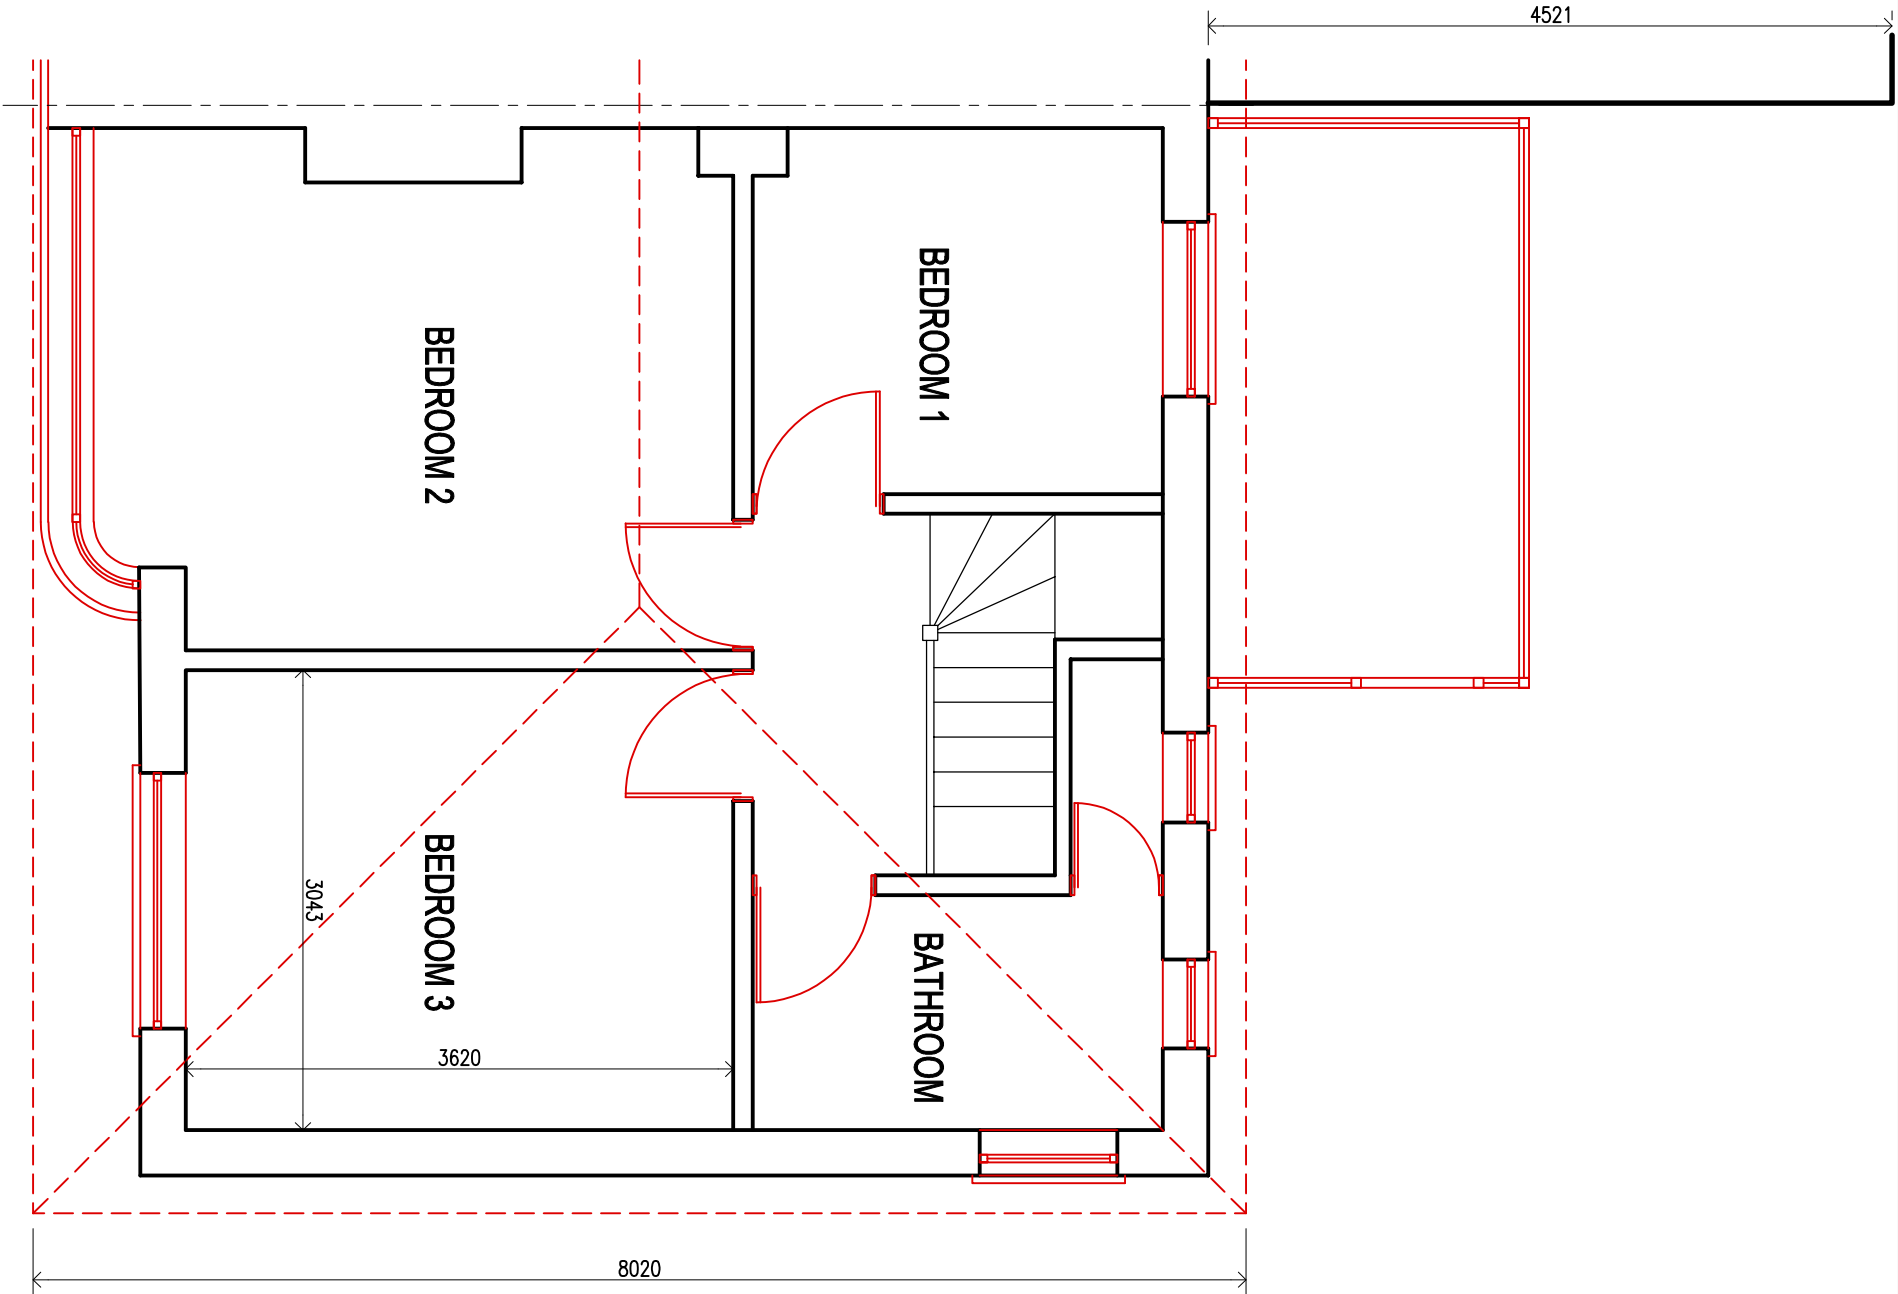

EXISTING FIRST FLOOR PLAN.

(1:50)

CLIENT		
MR & MRS ALUN BRACE		
job title	PROPOSED DOUBLE STOREY REAR EXTENSION @ 92, CIMLA CRESCENT. CIMLA SA11 3NP.	
drawing title	EXISTING FIRST FLOOR PLAN.	
job No:	drawing No:	scales:
25.12	03	1:50 @ A3