


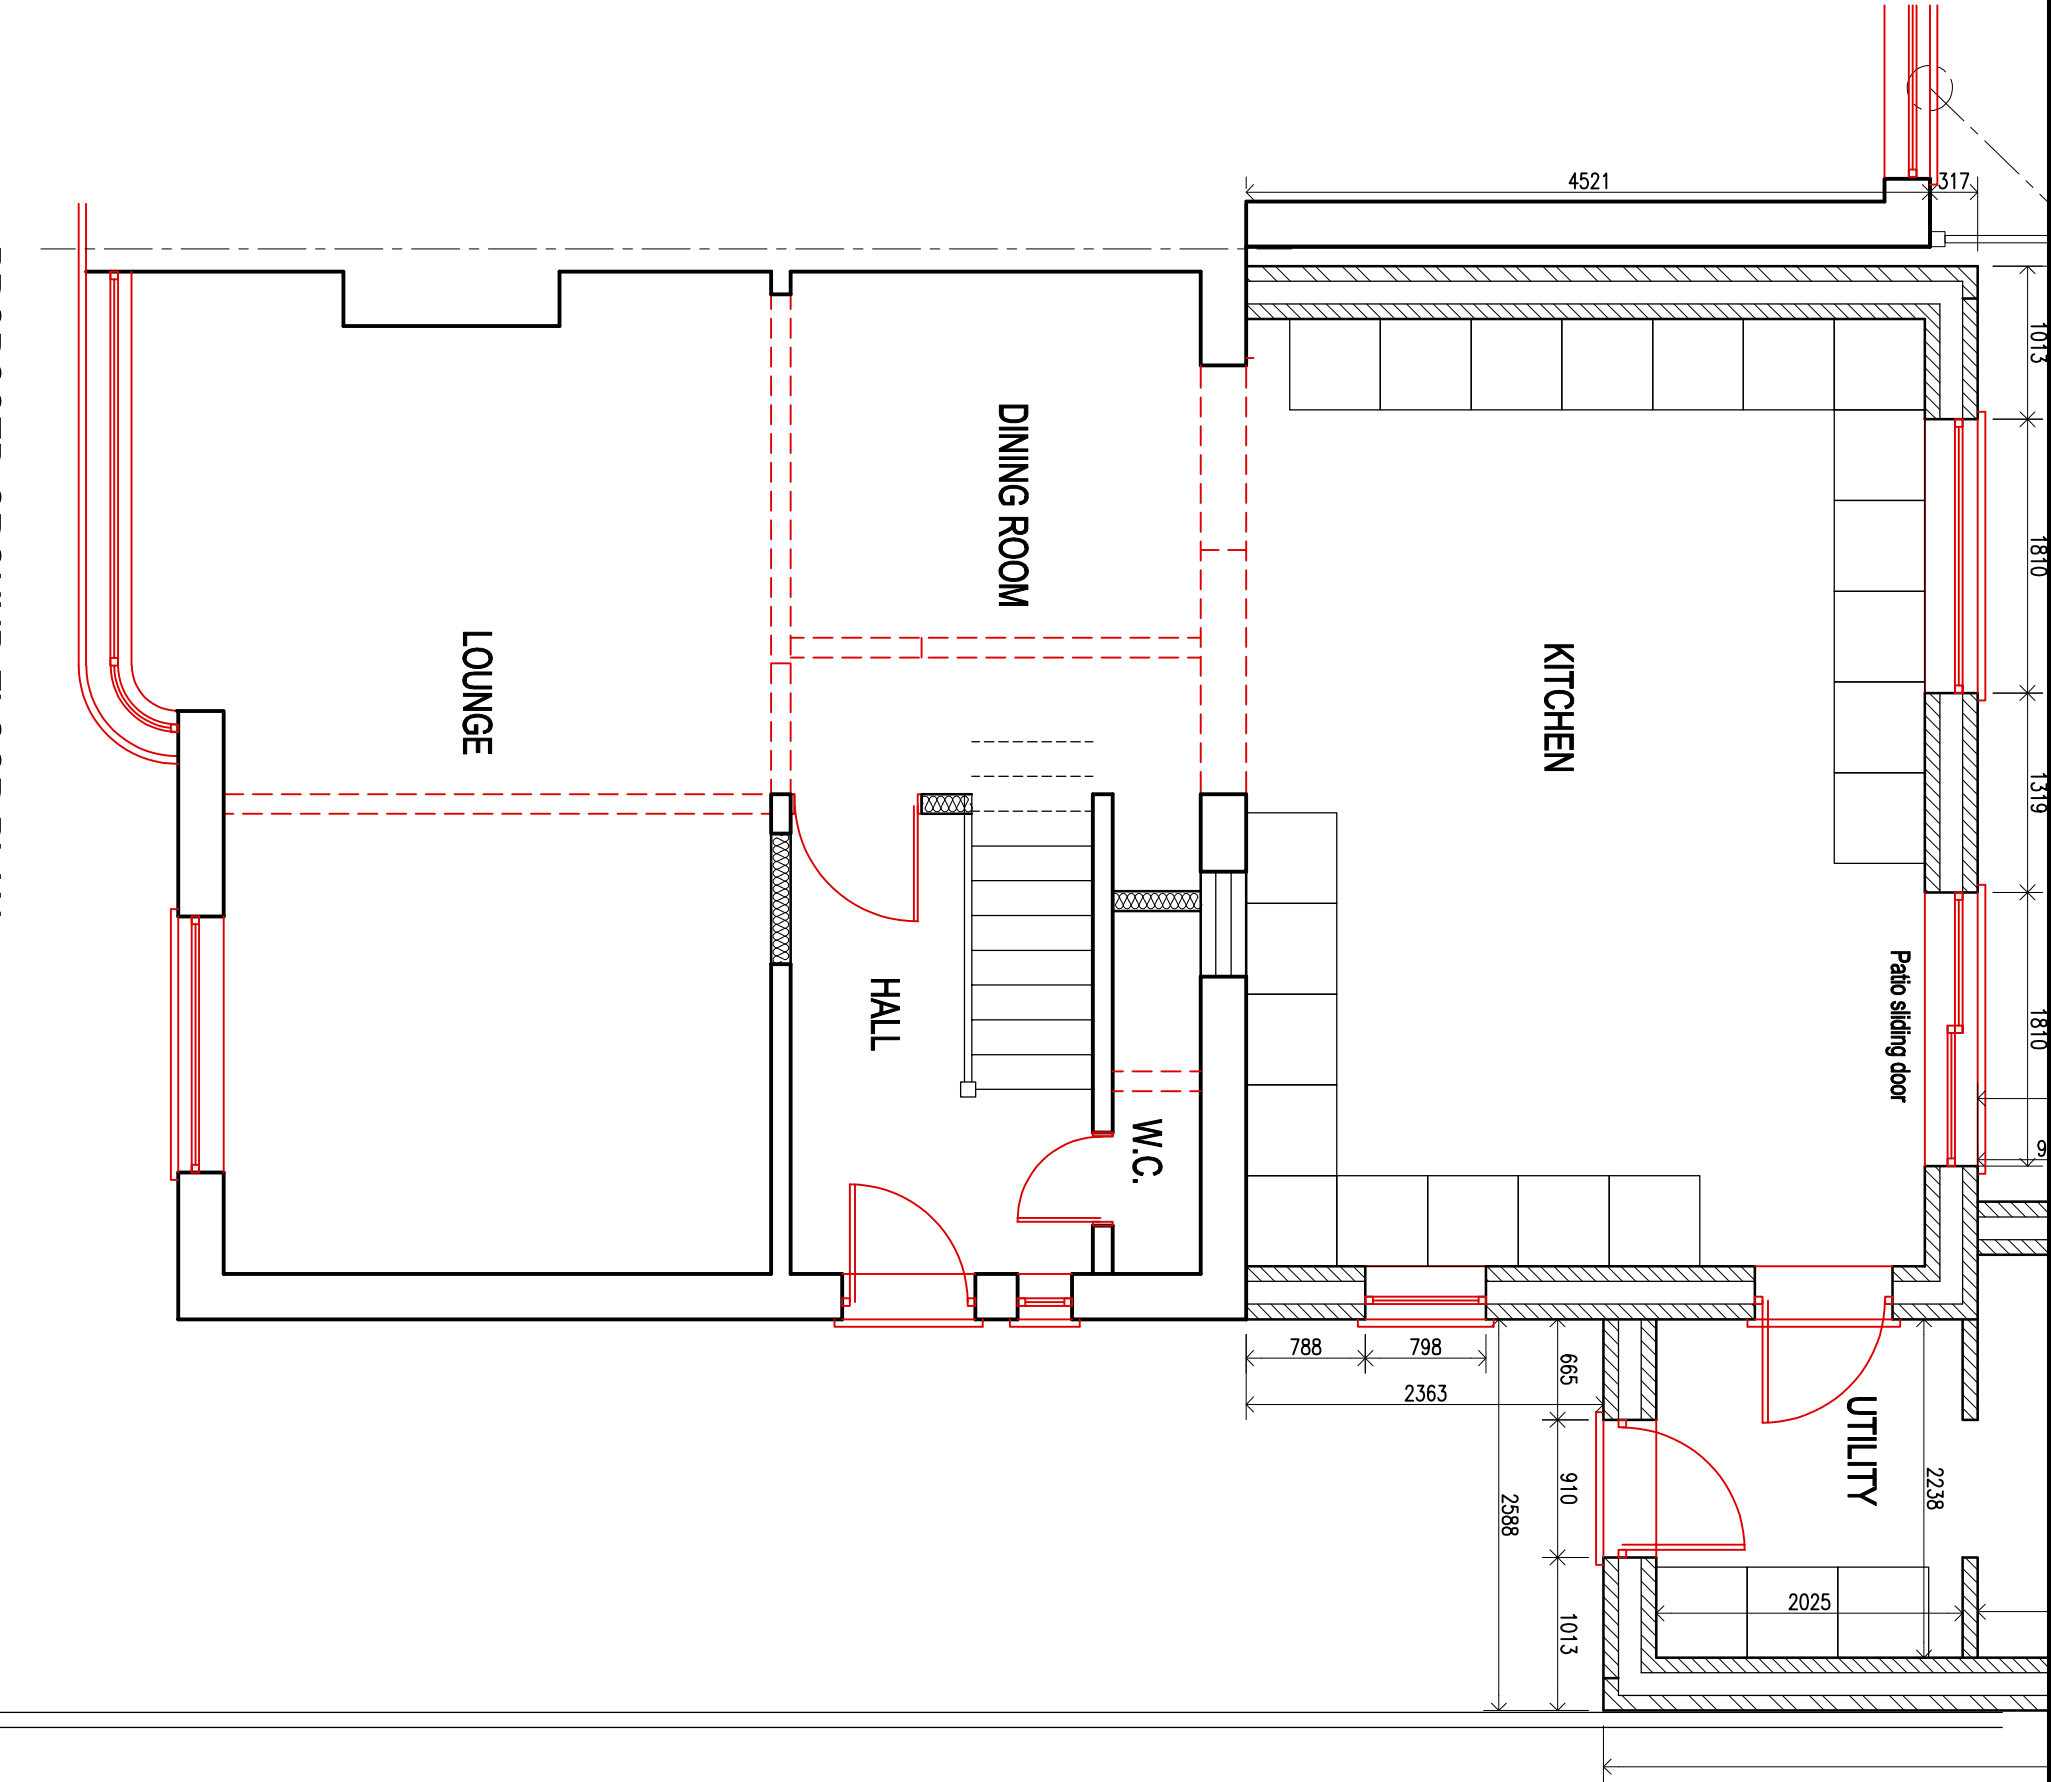

PROPOSED GROUND FLOOR PLAN.

(1:50)

CLIENT		
MR & MRS ALUN BRACE		
job title		
PROPOSED DOUBLE STOREY REAR EXTENSION @ 92, CIMLA CRESCENT. CIMLA SA11 3NP.		
drawing title		
PROPOSED GROUND FLOOR PLAN. (SHEET 01 OF 02)		
job No:	drawing No:	scales:
25.12	04	1:50 @ A3