


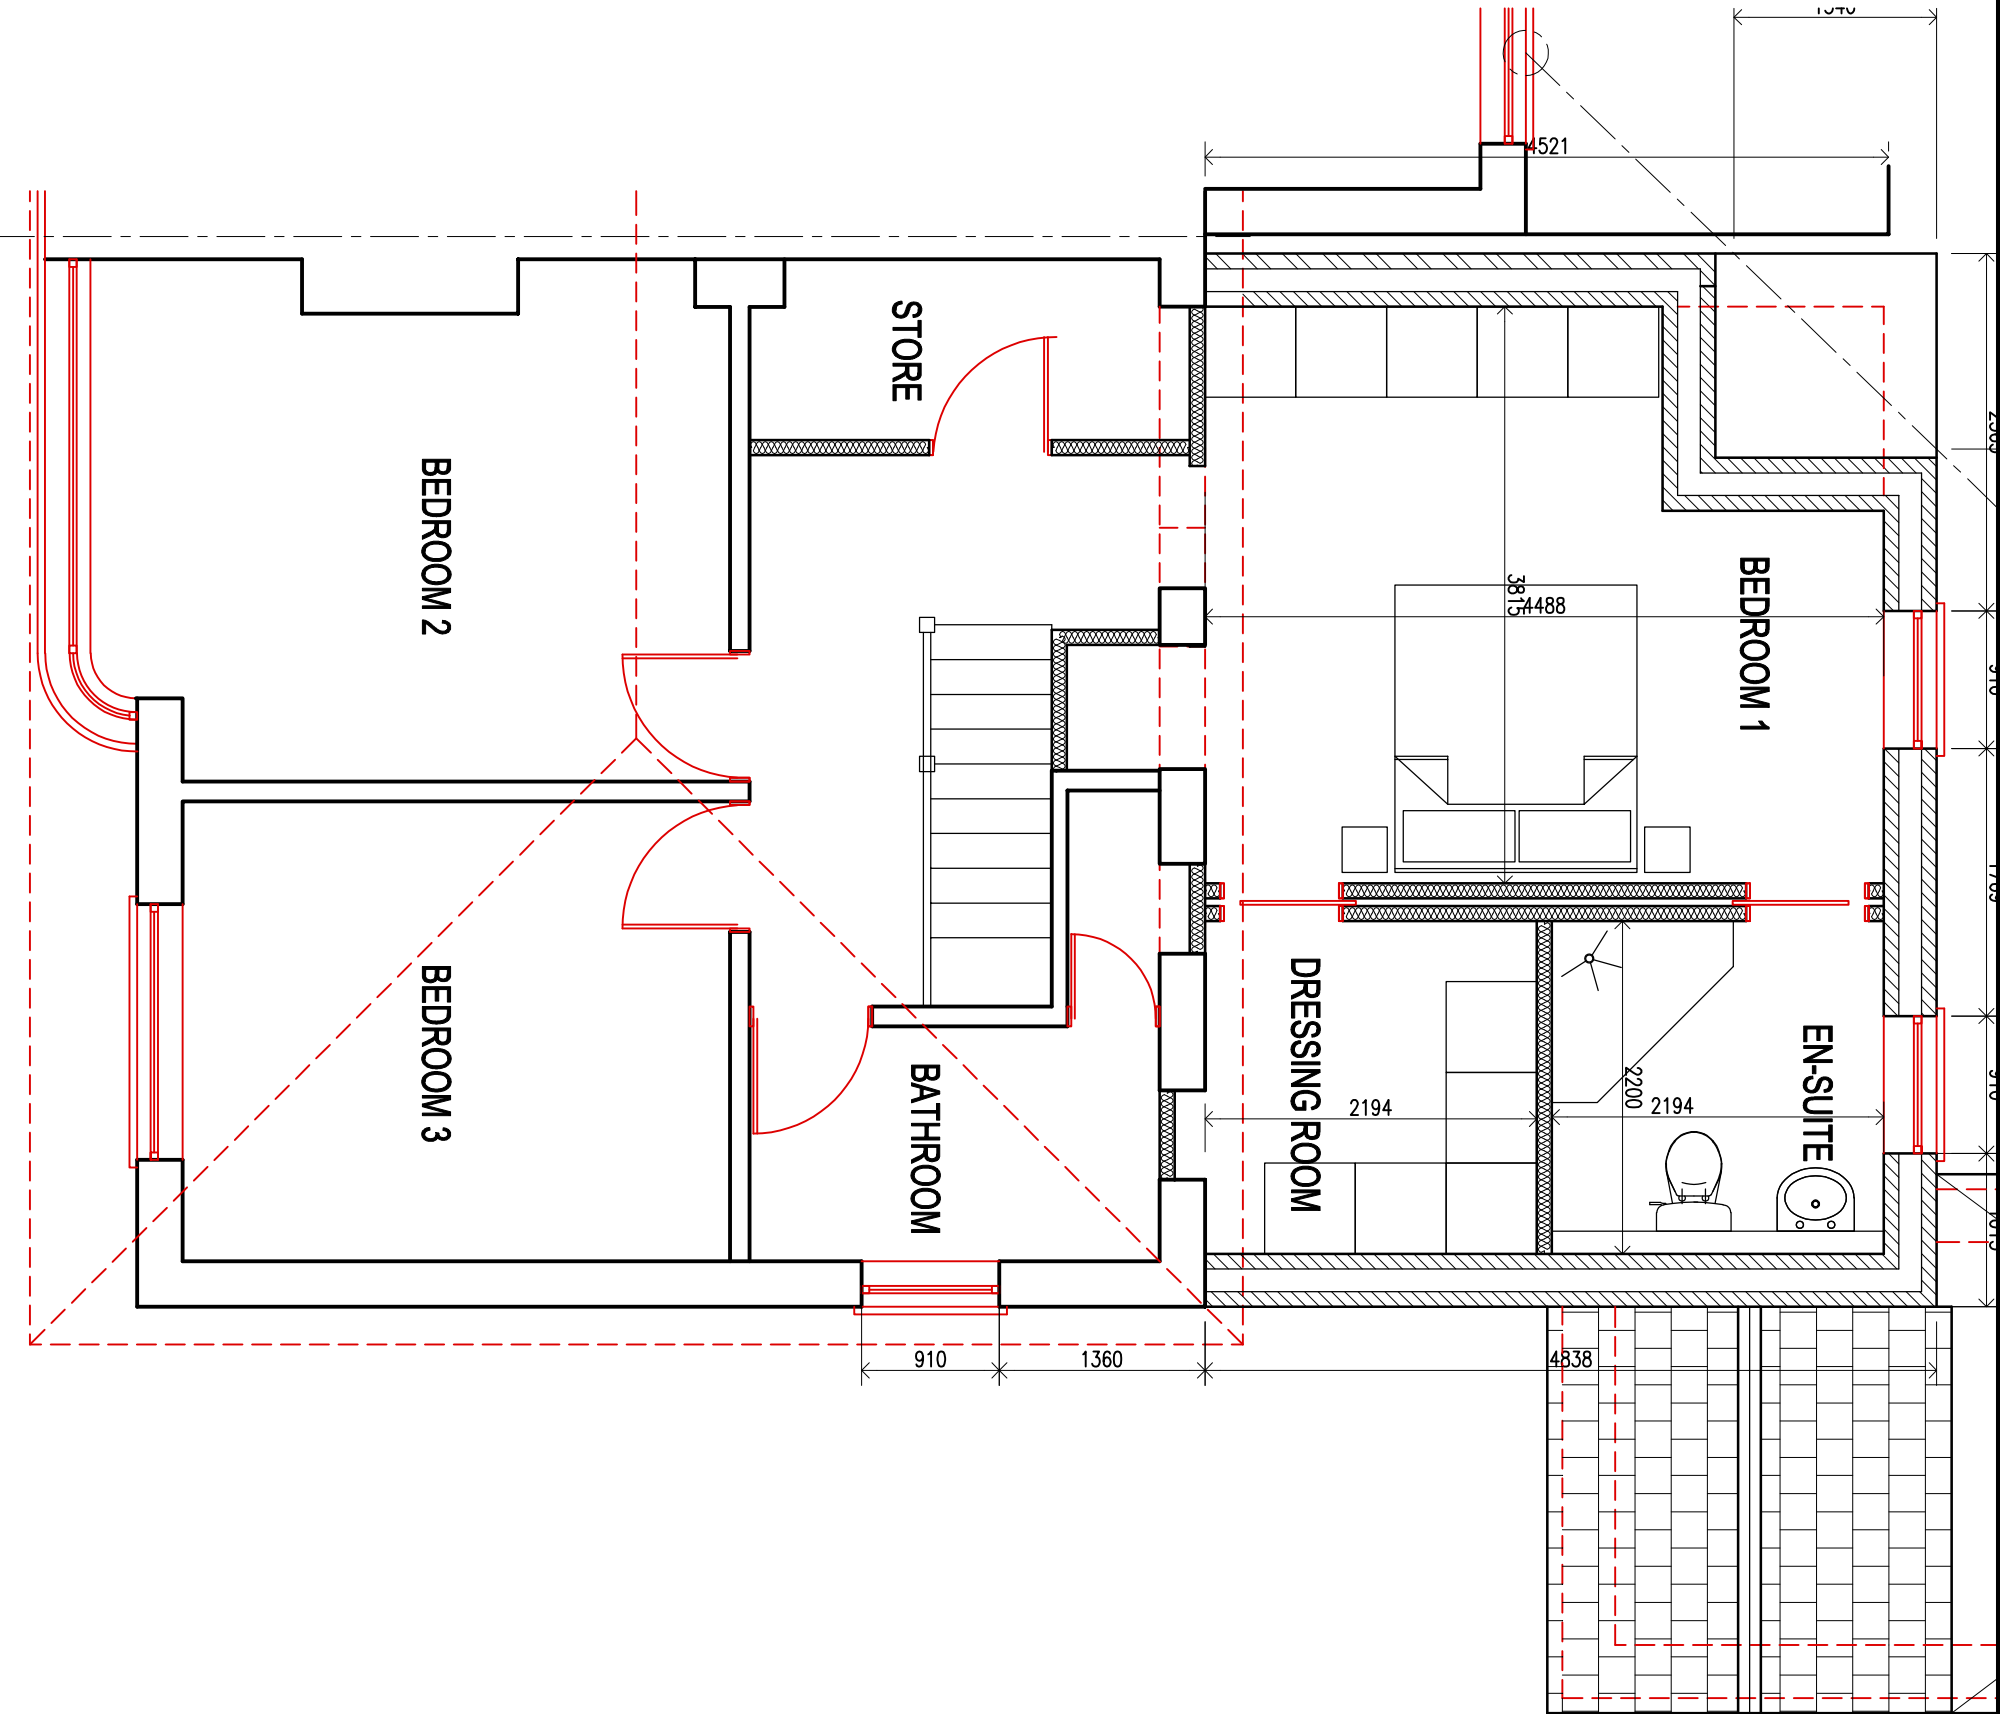

PROPOSED FIRST FLOOR PLAN.
(1:50)

CLIENT		
MR & MRS ALUN BRACE		
job title	PROPOSED DOUBLE STOREY REAR EXTENSION @ 92, CIMLA CRESCENT. CIMLA SA11 3NP.	
drawing title	PROPOSED FIRST FLOOR PLAN. (SHEET 01 OF 02)	
job No:	drawing No:	scales:
25.12	06	1:50 @ A3