


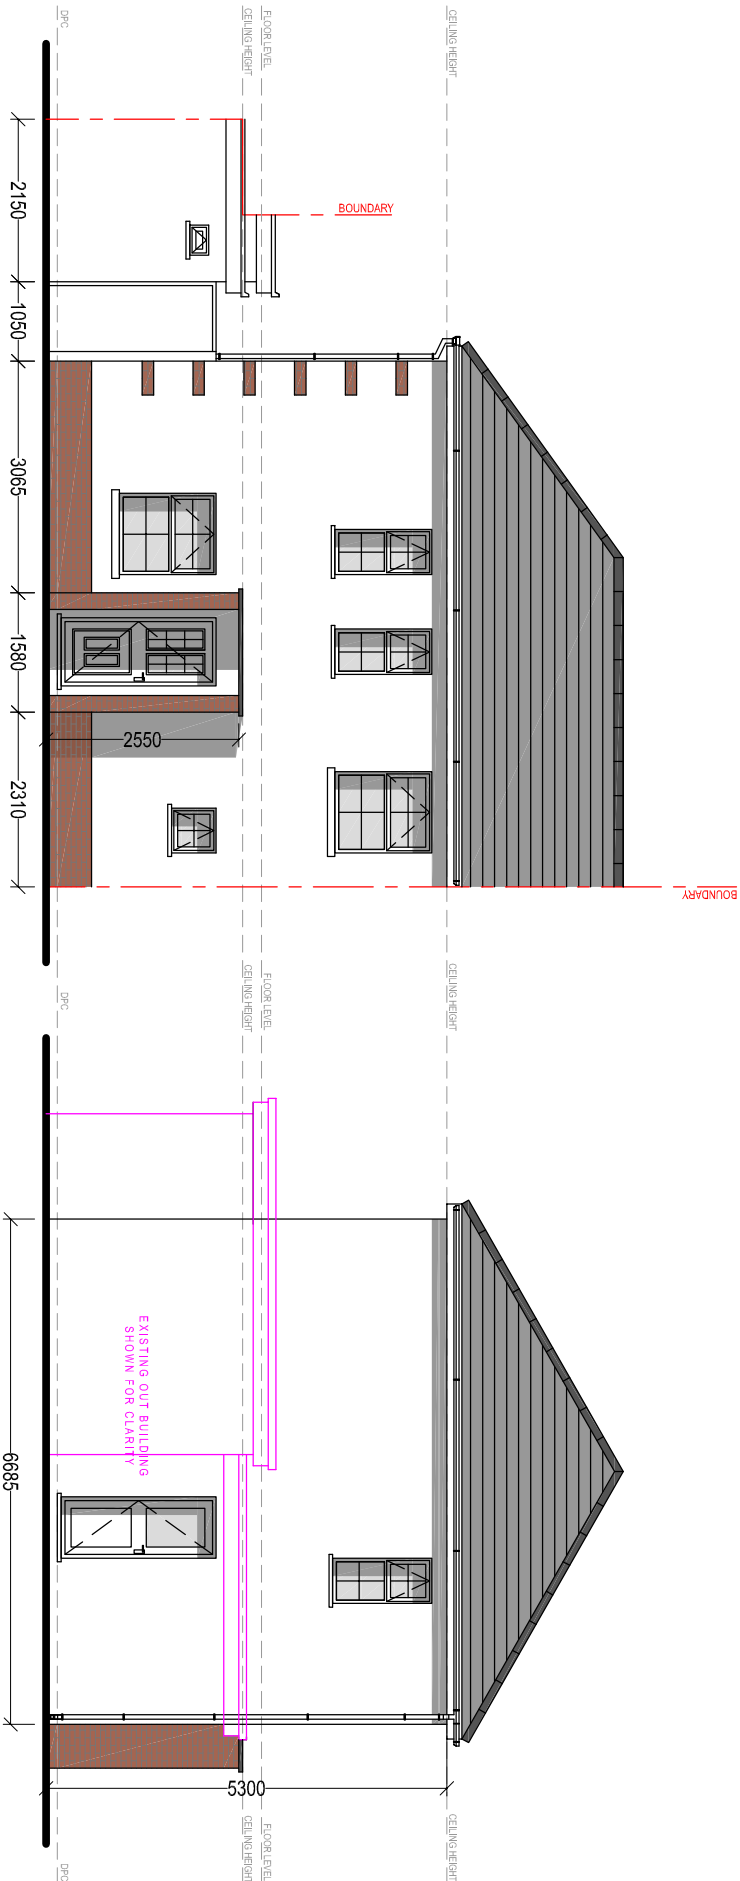


EXISTING FRONT ELEVATION

Scale 1:100

EXISTING SIDE ELEVATION

Scale 1:100

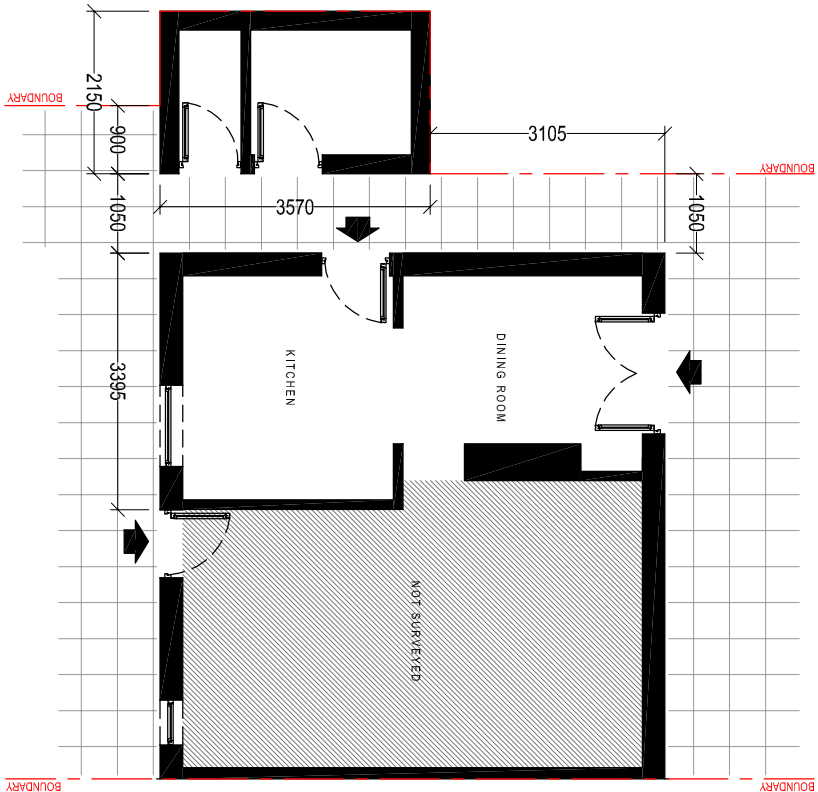

EXISTING GROUND FLOOR PLAN

Scale 1:100

Client:

Mr. Paul Thomas
19 Cook Rees Avenue
Neath
SA11 1UR

Project Title:

PROPOSED SINGLE STOREY
SIDE EXTENSION
& PROVISION OF
OFF-STREET PARKING AREA

General Notes:

1. Do not scale from this drawing. Take figures dimension only.
2. Dimensions are in millimetres unless otherwise stated.

Drawing Issue:

PLANNING

Drawing Title:

EXISTING ELEVATIONS & FLOOR PLAN

Drawing No: CPD-003

Revision:

Date: 10-10-2024

Revised:

Scale(s): 1:100

Paper Size:

A3



Cwm Planning & Design Ltd.
(Civil, Structural & Architectural)