




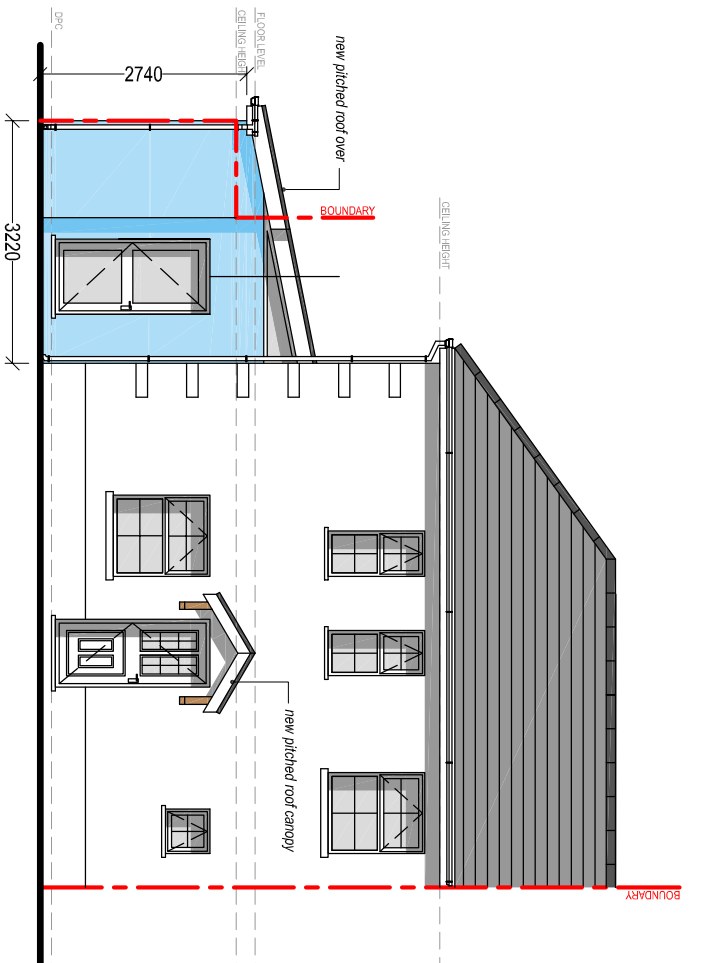


PROPOSED FRONT ELEVATION
Scale 1:100

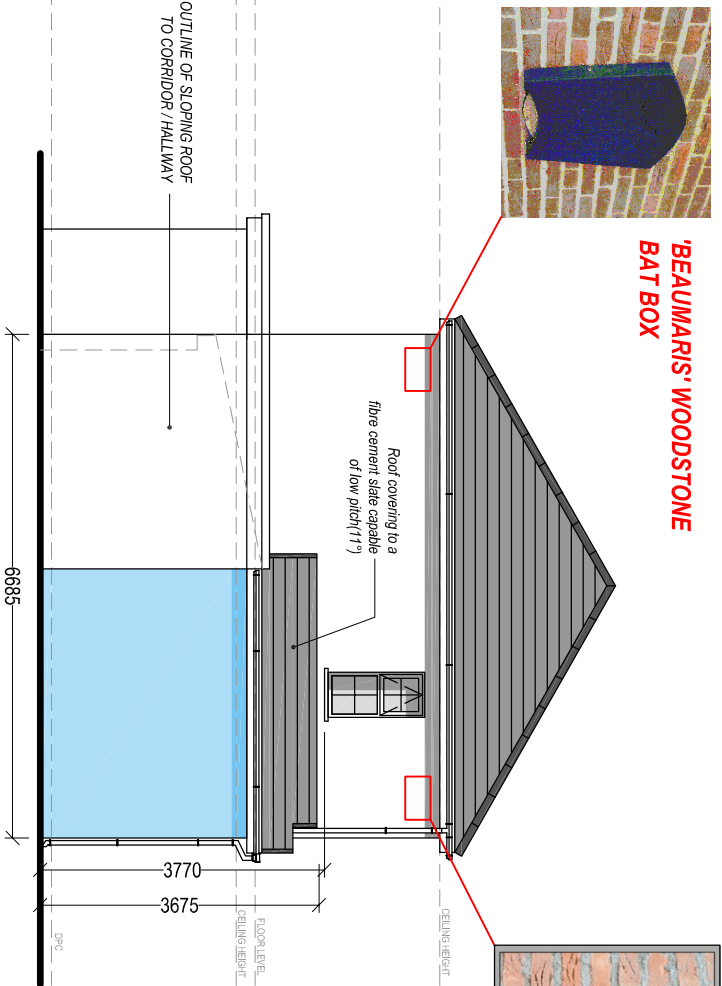

NOTE:
IMPLEMENTATION OF PROPOSED ECOLOGICAL ENHANCEMENT (INSTALLATION OF THE BIRD BOX & BAT BOX) WILL BE CARRIED OUT WITHIN 1 month OF BENEFICIAL OCCUPATION.

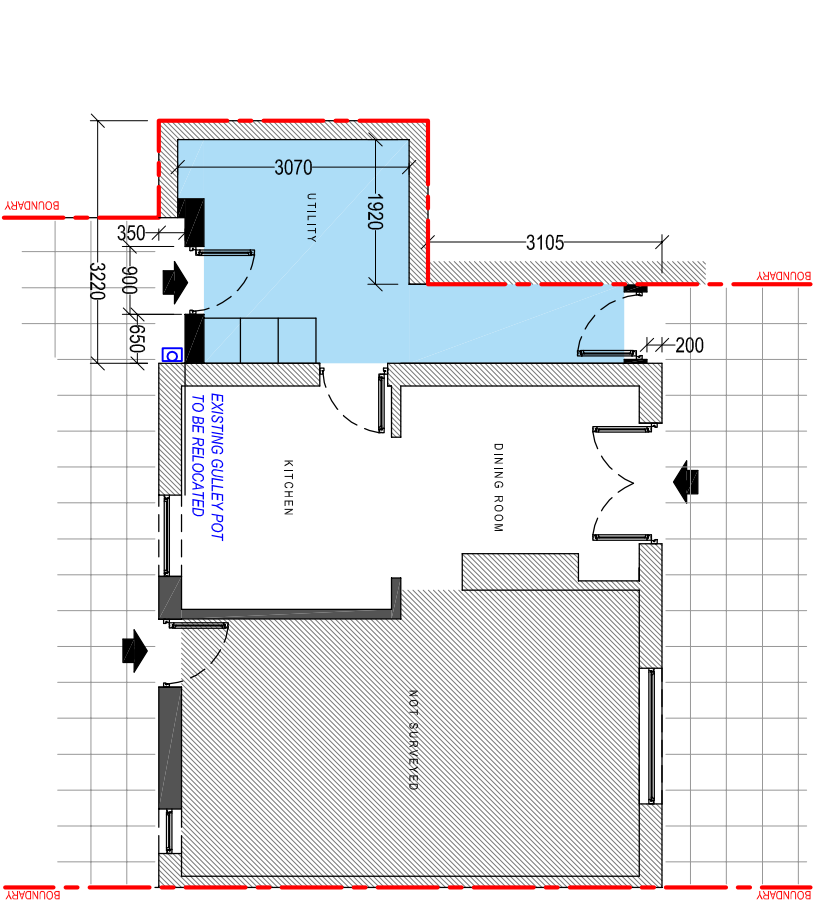

PROPOSED GROUND FLOOR PLAN
Scale 1:100

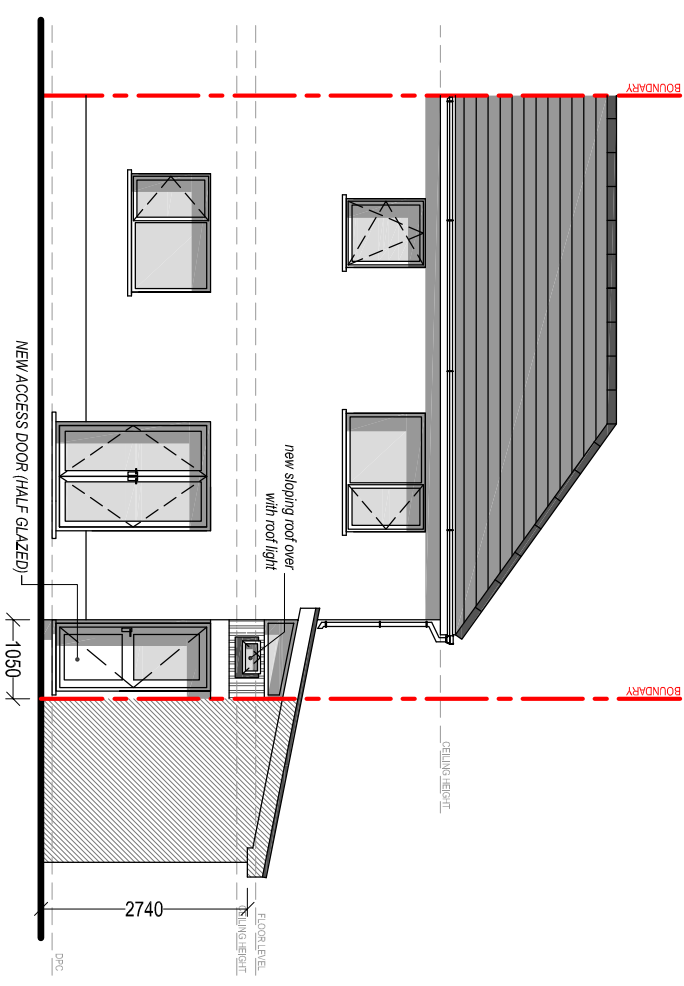

PROPOSED REAR ELEVATION
Scale 1:100

Client:

Mr. Paul Thomas
19 Cook Rees Avenue
Neath
SA11 1UR

Project Title:
**PROPOSED SINGLE STOREY
SIDE EXTENSION
& PROVISION OF
OFF-STREET PARKING AREA**

General Notes:
1. Do not scale from this drawing. Take figured dimensions only.
2. Dimensions are in millimetres unless otherwise stated.

Drawing Issue:

PLANNING

Drawing Title:
PROPOSED ELEVATIONS & FLOOR PLAN

Drawing No: CPD-004

Revision:

Date: 10-10-2024

Revised:

Scale(s): 1:100

Paper Size: A3



Cwm Planning & Design Ltd.
(Civil, Structural & Architectural)