




Reproduced from an Ordnance Survey map with the permission of the
Controller of Her Majesty's Stationary Office.
©Crown Copyright. All rights reserved.

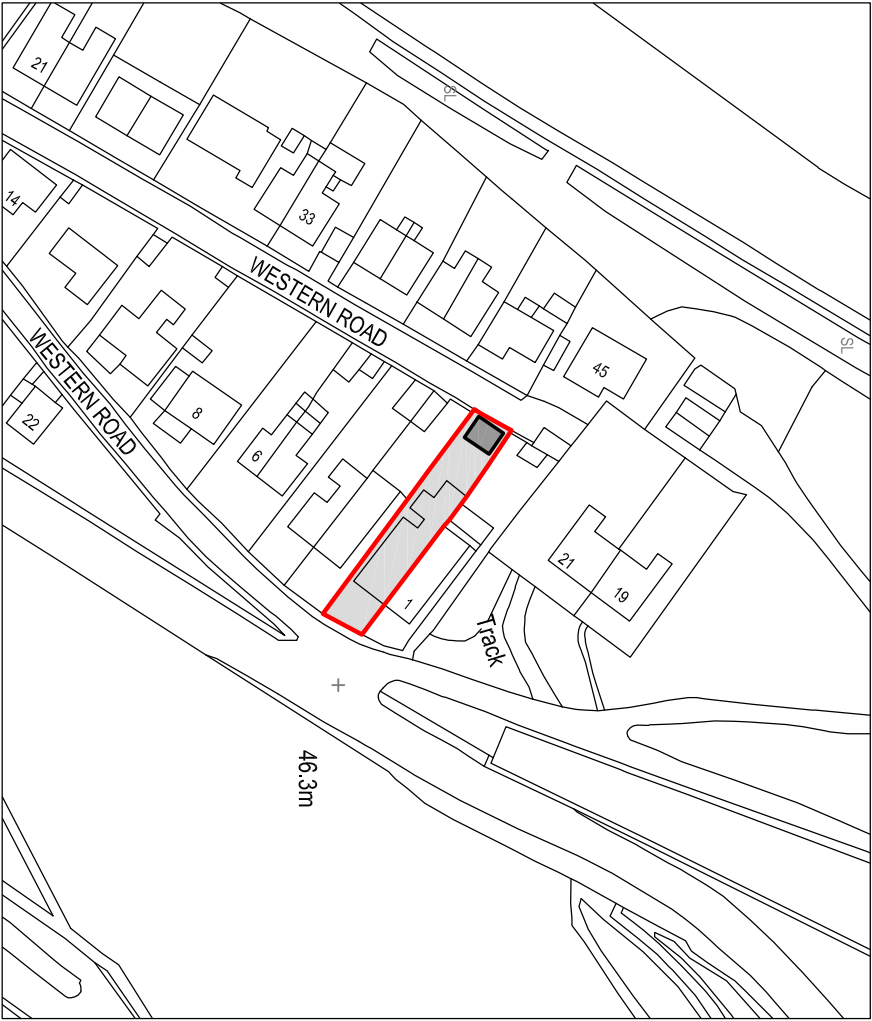

SITE LOCATION PLAN
Scale 1:1250



Reproduced from an Ordnance Survey map with the permission of the
Controller of Her Majesty's Stationary Office.
©Crown Copyright. All rights reserved.



PROPOSED SITE PLAN
Scale 1:250

Client:		Mr. Gavin Jones, 2 Western Road, Pontardawe, Neath Port Talbot, SA8 4AJ	
Project Title:		PROPOSED DOUBLE STOREY OUTBUILDING	
General Notes:			
1. Do not scale from this drawing. Take figures dimensions only. 2. Dimensions are in millimetres unless otherwise stated.			
Drawing Issue:			
Drawing Title:			
EXISTING & PROPOSED SITE PLANS			
Drawing No:	CPD-001	Revision:	A
Date:	03-03-2025	Revised:	26-03-2025
Scale(s):	1:1250 / 1:250	Paper Size:	A3
Cwm Planning & Design Ltd. (Civil, Structural & Architectural) 			



Cwm Planning & Design Ltd.
(Civil, Structural & Architectural)