

Existing Rear Elevation




No change to rear elevation

Mr R Millard
80 Windsor Road
Neath


Scale 1:50 @ A3
Scale 1:100 @ A4
October 2022

Drawing number 4 - Existing Rear Elevation

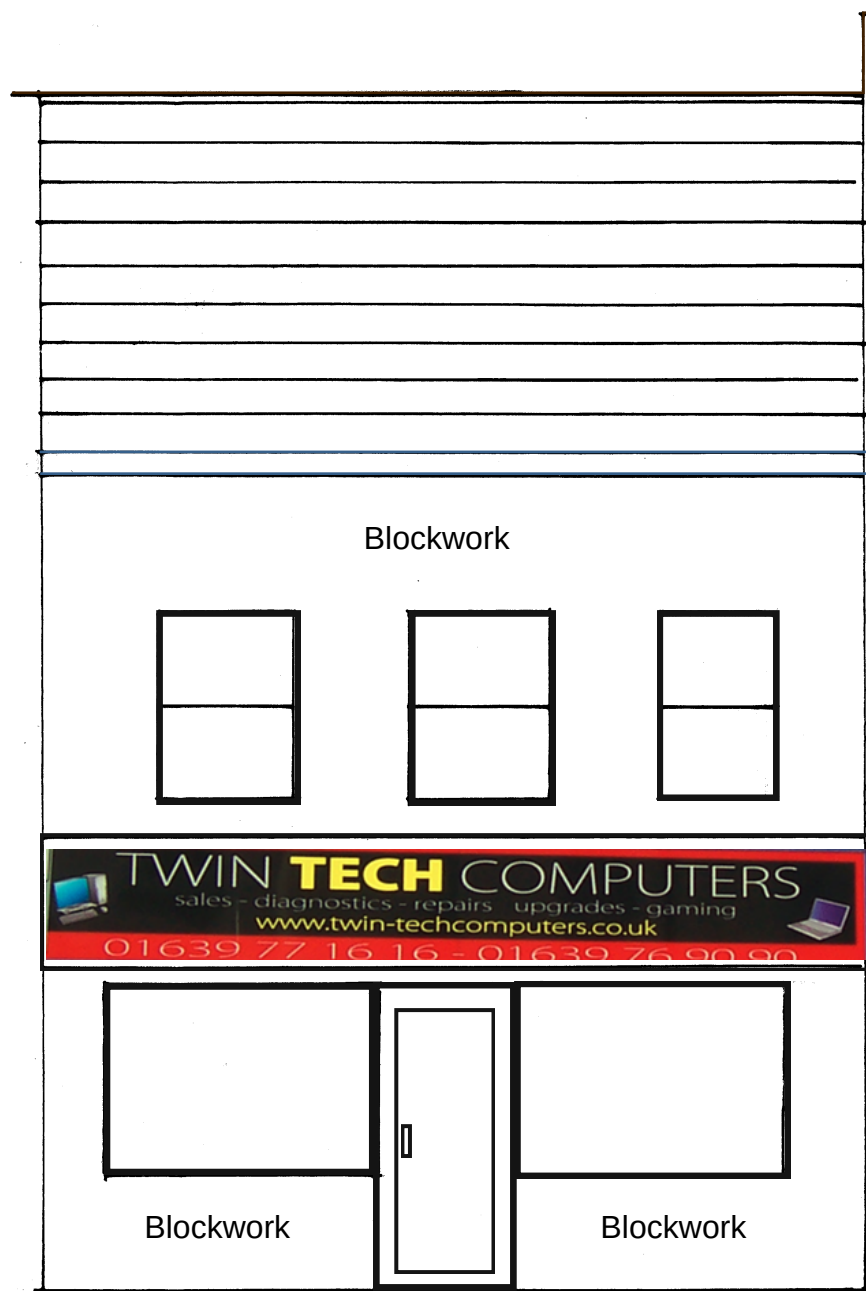

80 Windsor road

Existing front elevation

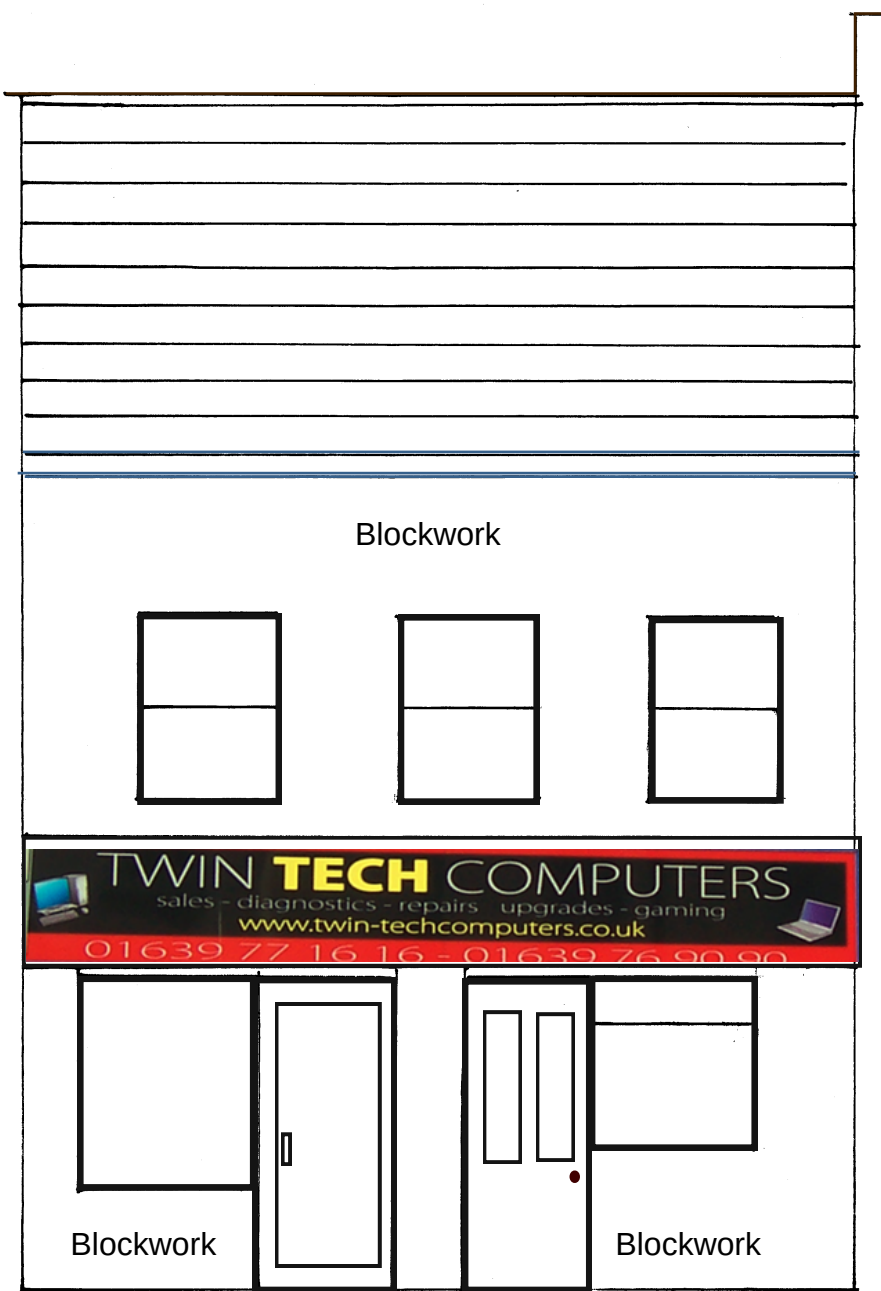

80 Windsor road

80C Windsor Road

Proposed front elevation

Mr R Millard
80 Windsor Road
Neath

Scale 1:50 @ A3
Scale 1:100 @ A4
4th October 2022