


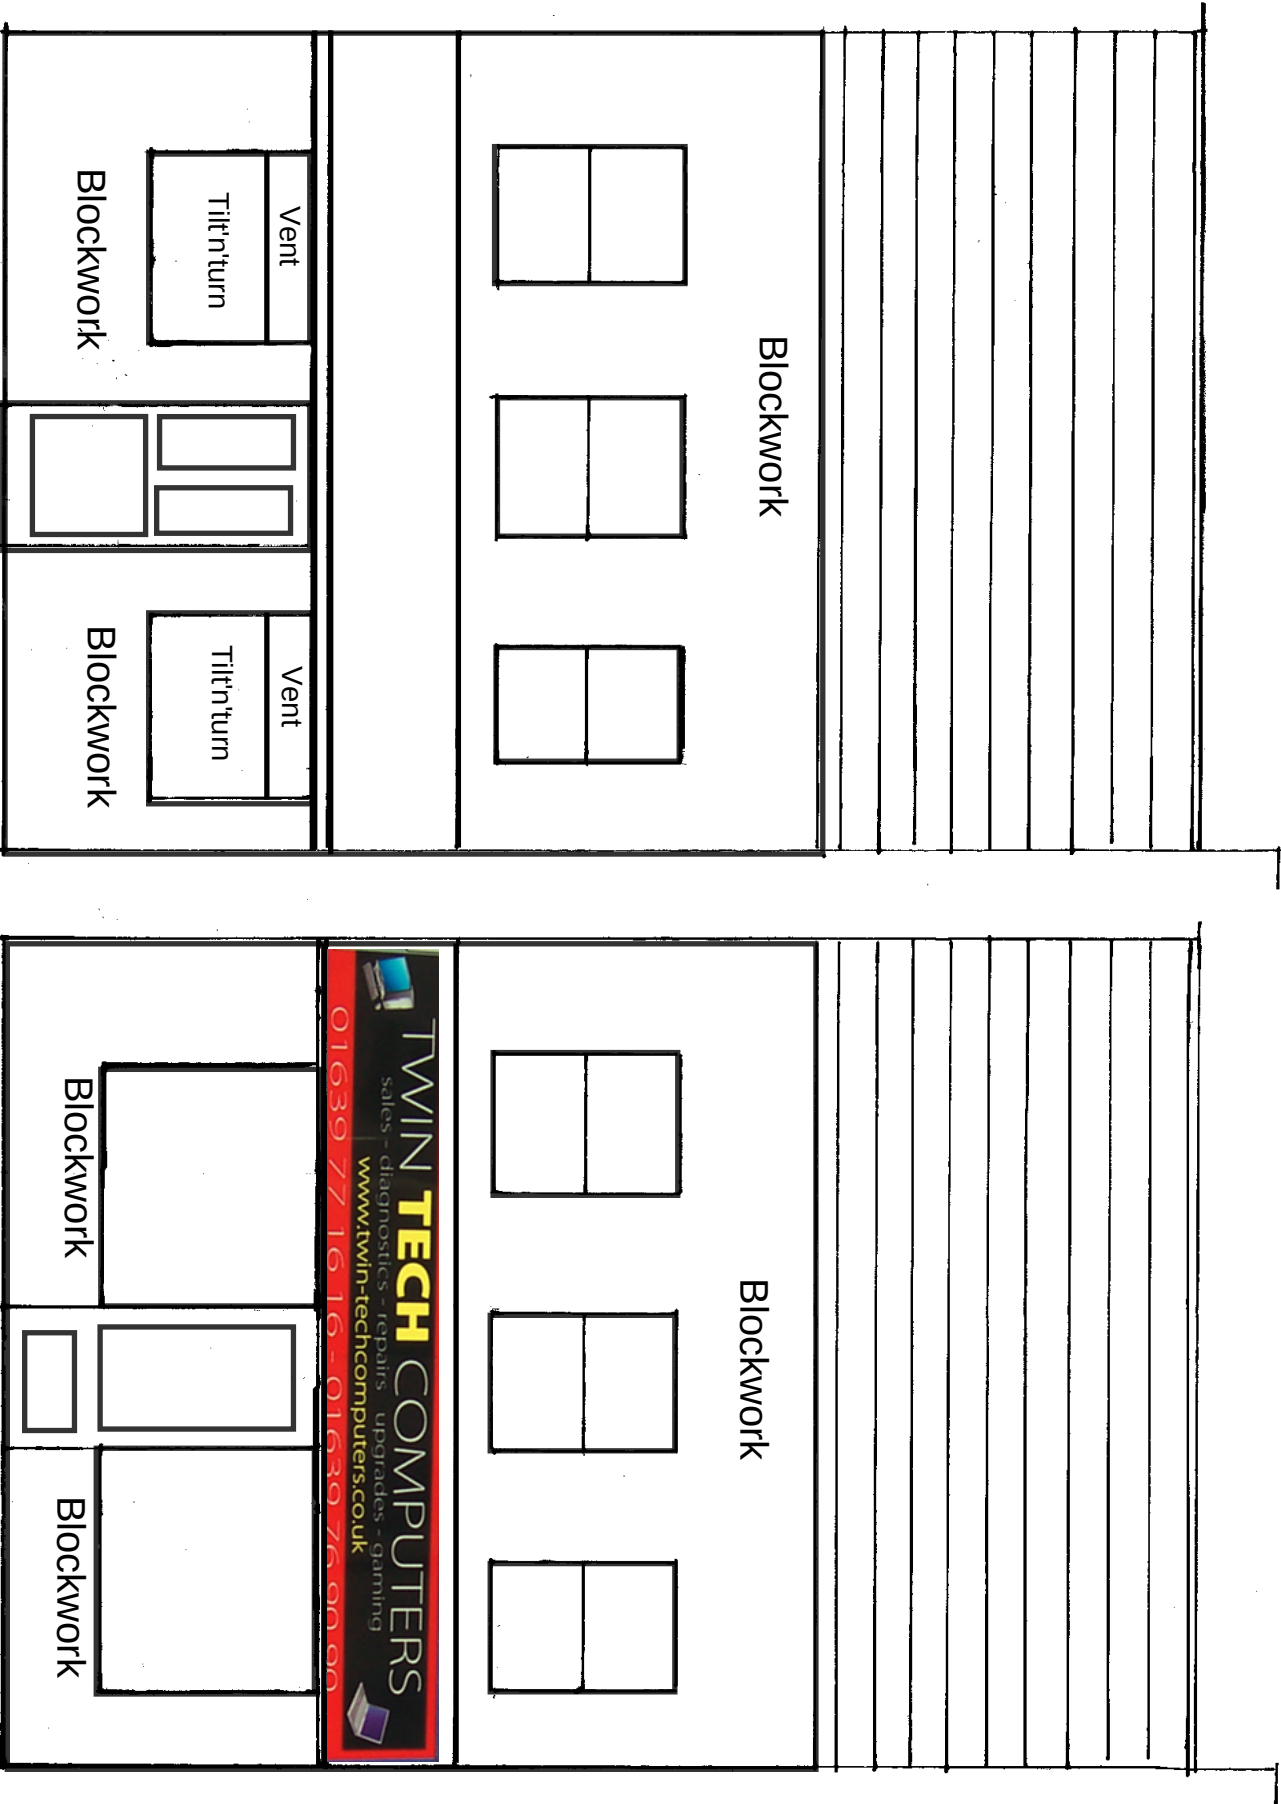

Proposed flat entrance

Existing shop entrance

Drawing number 5 - Proposed and Existing Front Elevation plus vents
Mr R Millard
80 Windsor Road
Neath
Scale 1:50@A3
6th May 2024
Convert existing shop into living accommodation for existing flat