




Reproduced from an Ordnance Survey map with the permission of the
Controller of Her Majesty's Stationary Office.
©Crown Copyright. All rights reserved.

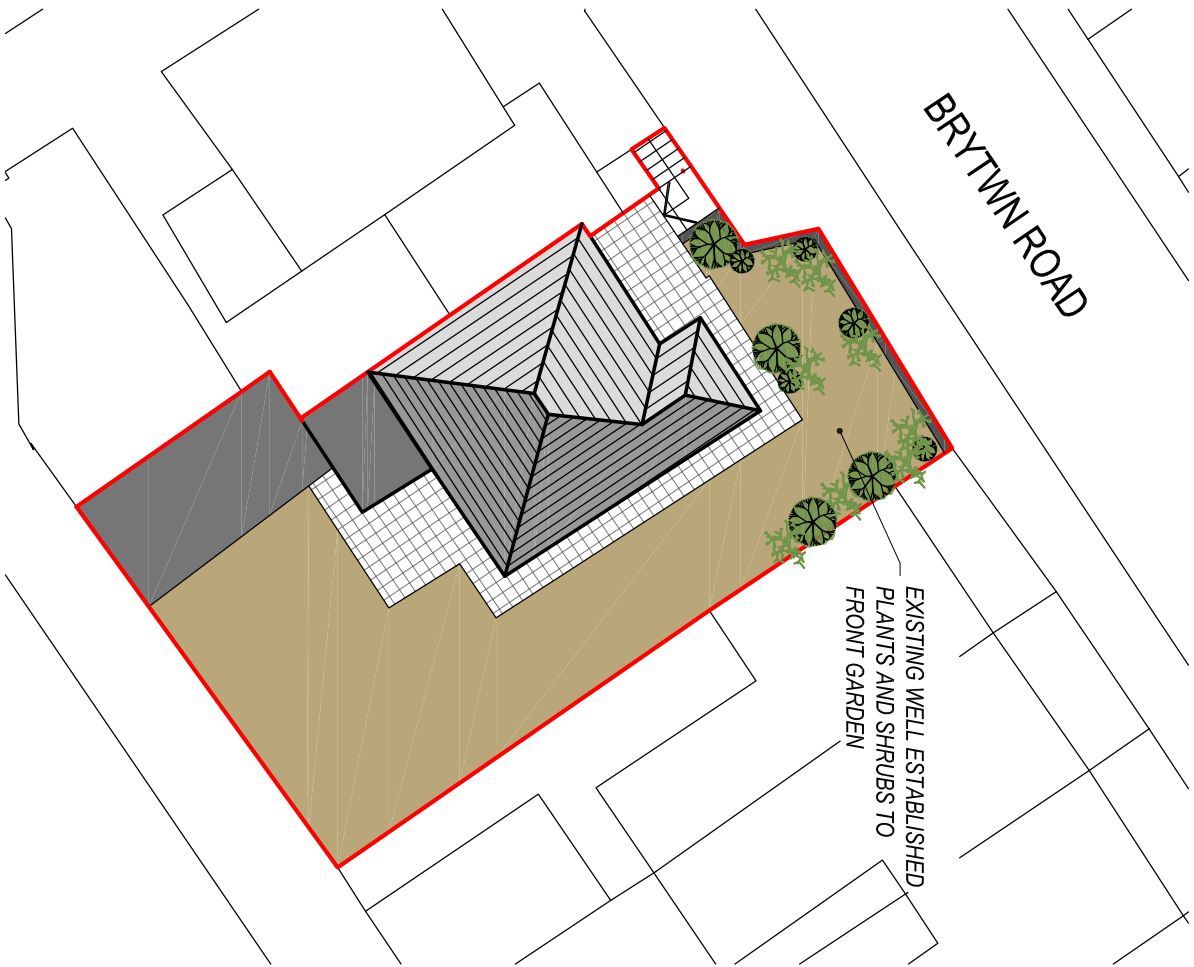

EXISTING SITE PLAN
Scale 1:250



Reproduced from an Ordnance Survey map with the permission of the
Controller of Her Majesty's Stationary Office.
©Crown Copyright. All rights reserved.



PROPOSED SITE PLAN
Scale 1:250

Client:			
Project Title:			
Drawing Title:			
Drawing Title: EXISTING & PROPOSED SITE PLANS			
Drawing No:	CPD-002	Revision:	
Date:	24-03-2025	Revised:	
Scale(s):	1:250	Paper Size:	A3
Cwm Planning & Design Ltd. (Civil, Structural & Architectural)			

General Notes:
1. Do not scale from this drawing. Take figures from notes only.
2. Dimensions are in millimetres unless otherwise stated.

Drawing Issue:

PLANNING