

- notes
- Drawings are based on survey data and may not accurately represent what is physically present.
 - Do not scale from this drawing. All dimensions to be site verified by the contractor before proceeding.
 - All dimensions are in millimetres unless noted otherwise.
 - Amlwg Architecture shall be notified in writing of any discrepancies.

revisions

REV	DATE	DRAWN	APP.	NOTES
A	15.03.2025	AW	AW	Meeting 04.03.2025

project north
not to scale



Relation
to Plan
Only

Survey undertaken by third party. Amlwg Architecture
do not accept liability for dimensional accuracy

status: **S2 - CONCEPT**

client:

Darren + Nicola

project:

Extension
102 Graig Road, SA8 3DS

title:

**Proposed
Floor Plans + Elevations**

revision:

drawn by: **AW**


approved by: **AW**

date: **01.03.2025**

job no: **063**

scale + size: **as ind. @ A1L**

drawing no:

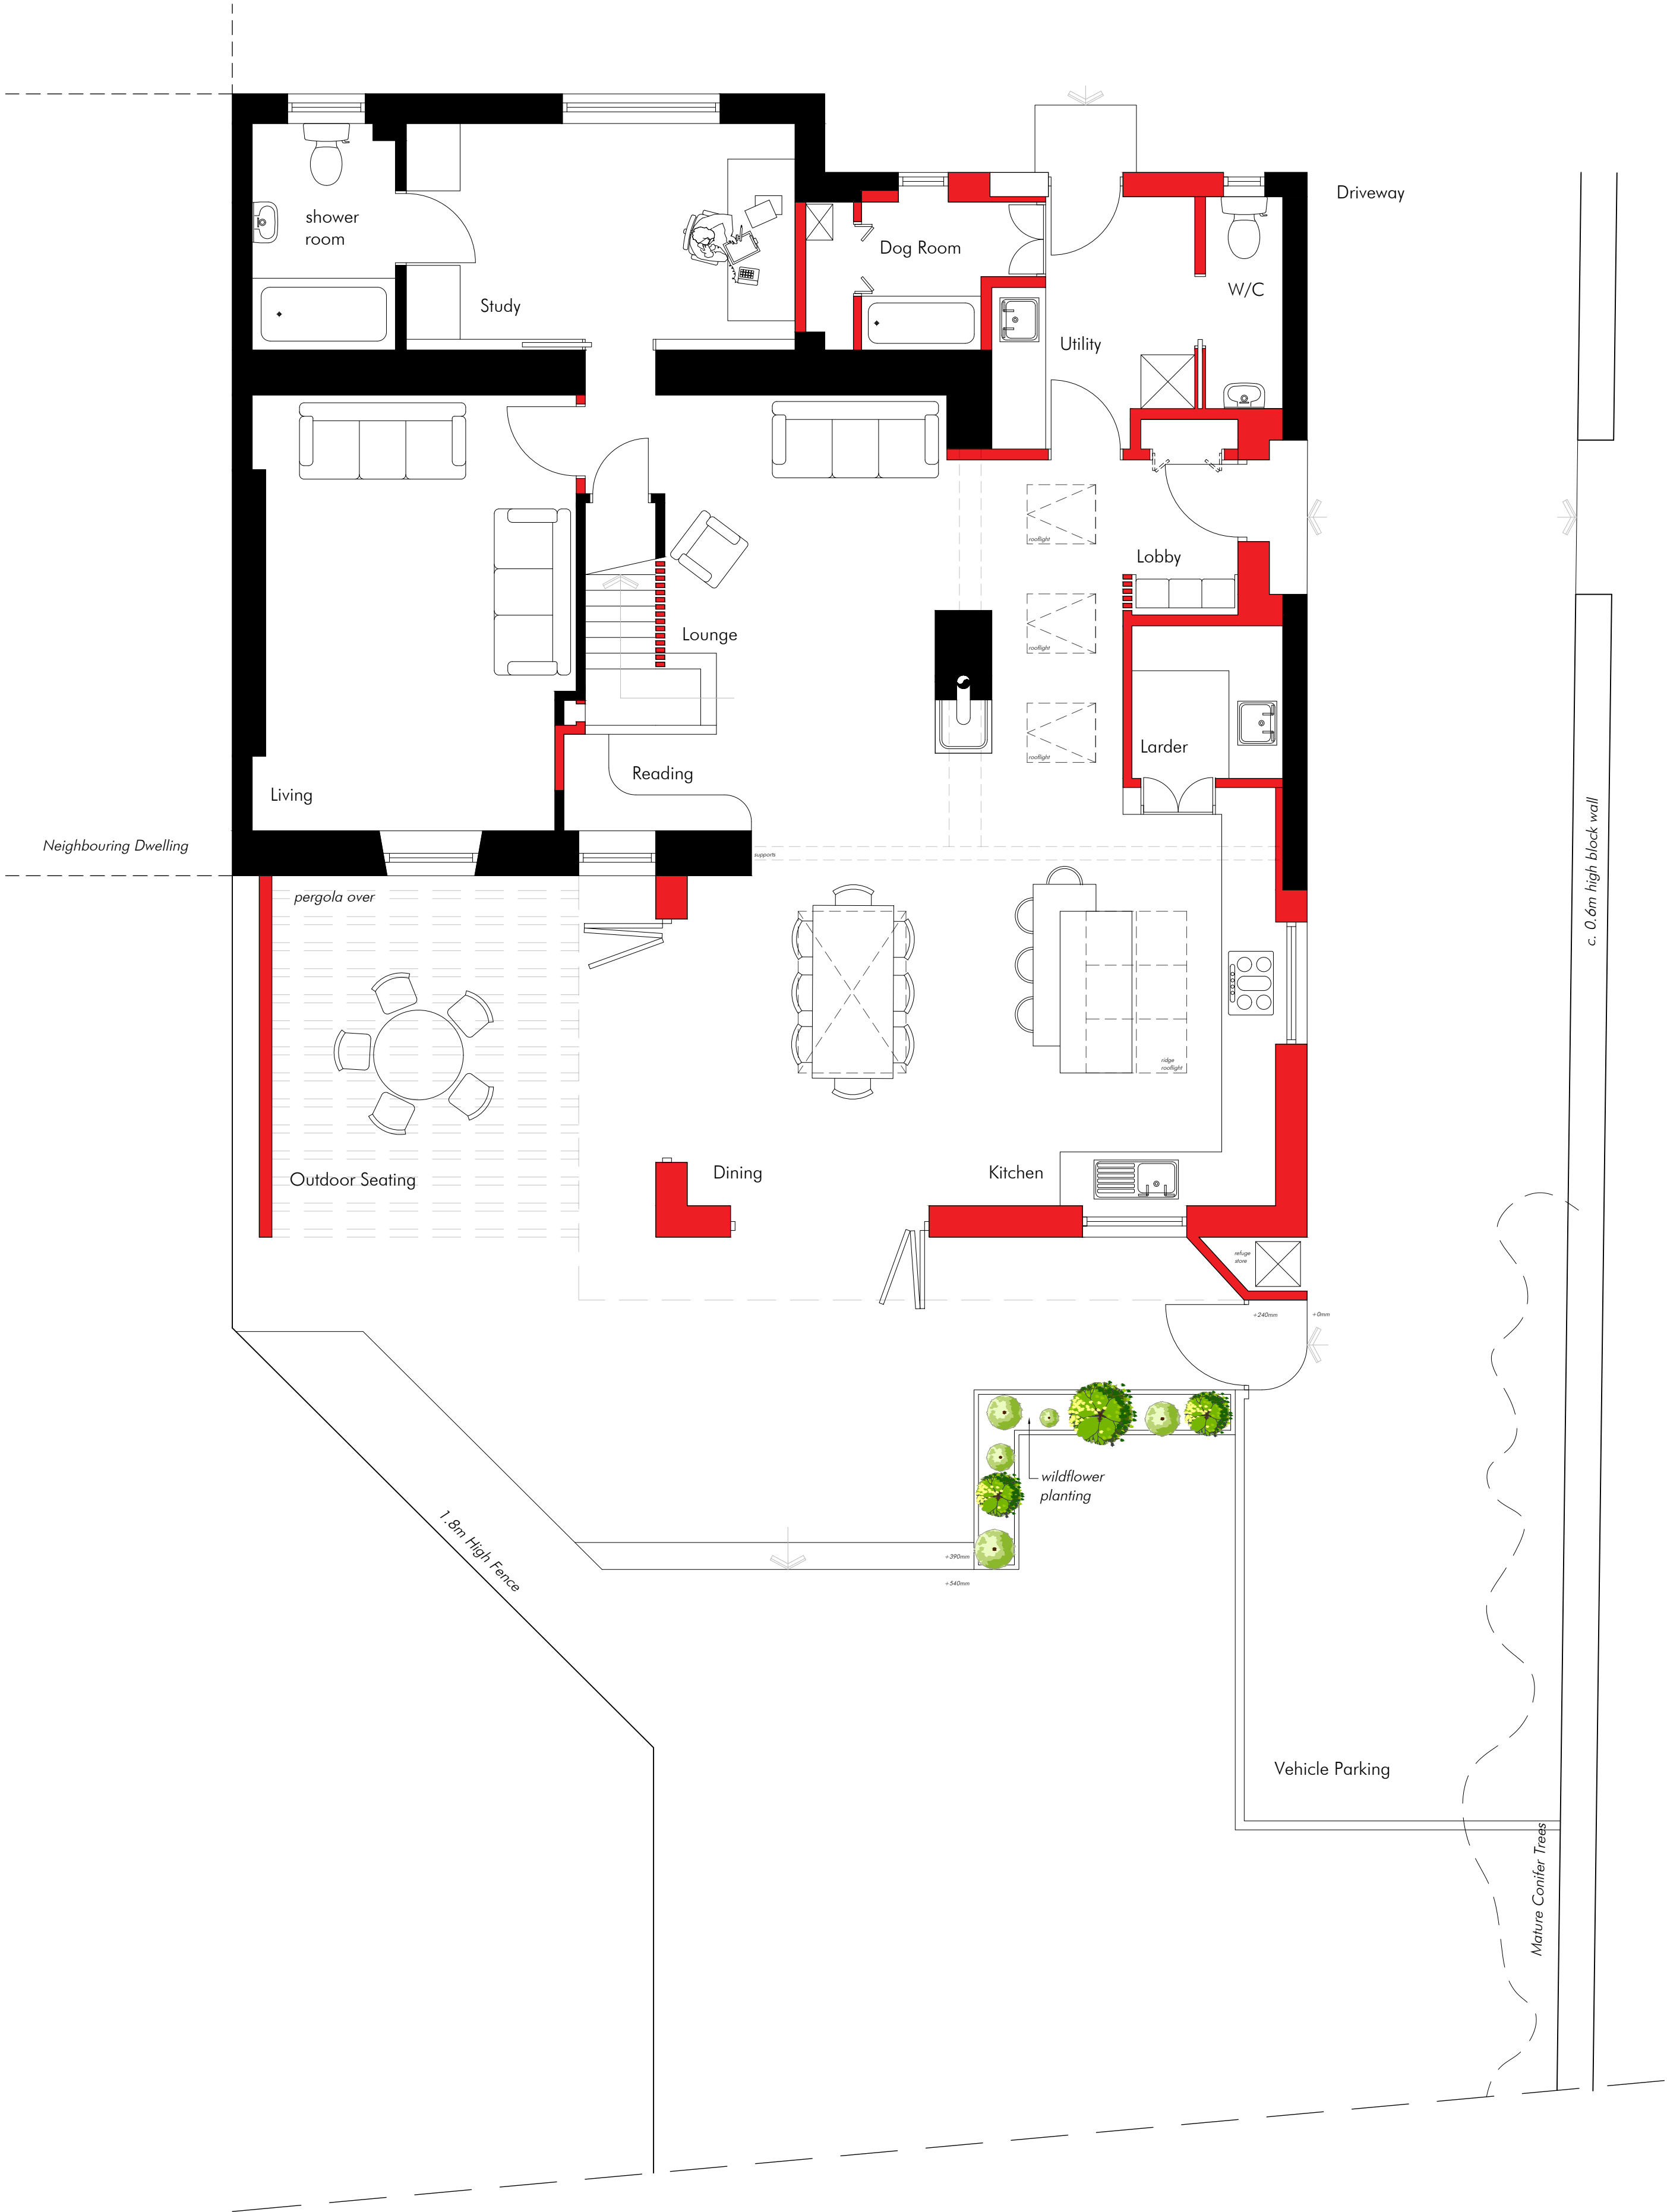

Proposed Ground Floor Plan
1:50




Proposed Front Elevation
1:100



Proposed Rear Elevation
1:100



Proposed Side (Principal) Elevation
1:100

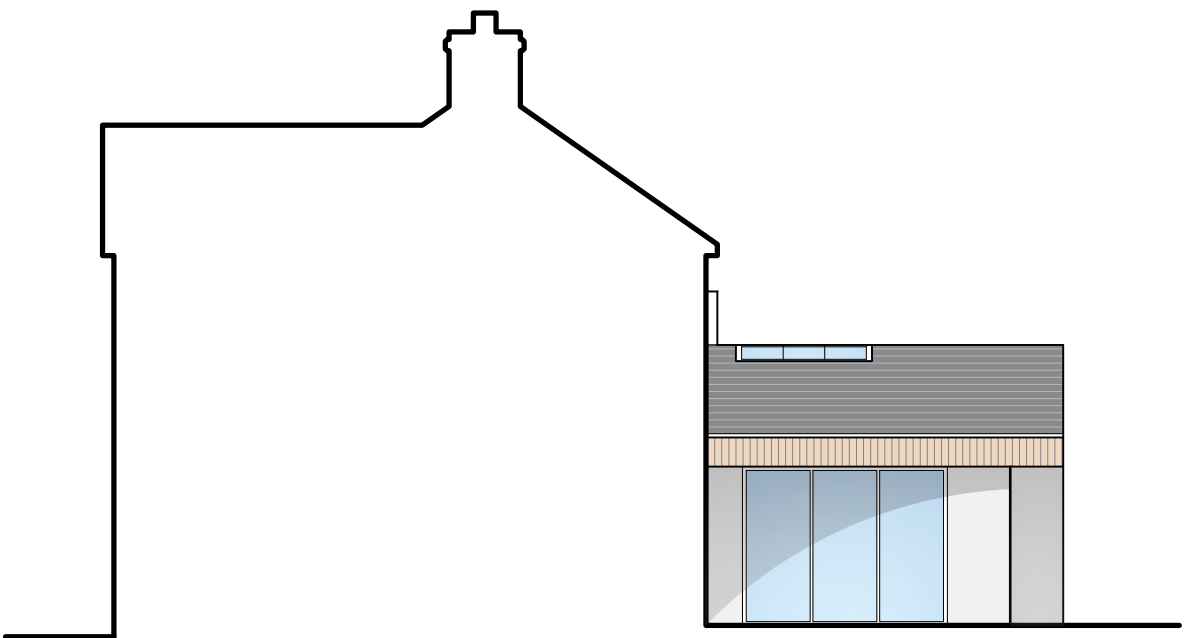

Proposed Side Elevation
1:100