

notes

- Drawings are based on survey data and may not accurately represent what is physically present.
- Do not scale from this drawing. All dimensions to be site verified by the contractor before proceeding.
- All dimensions are in millimetres unless noted otherwise.
- Amlwg Architecture shall be notified in writing of any discrepancies.

revisions

REV	DATE	DRAWN	APP.	NOTES

project north
not to scale



Survey undertaken by third party. Amlwg Architecture do not accept liability for dimensional accuracy

status: **S2 - CONCEPT**

client: **Darren + Nicola**

project: **Extension
102 Graig Road, SA8 3DS**

title: **Existing
Floor Plans + Elevations**

revision:

drawn by: **AW**


approved by: **AW**

date: **22.02.2025**

job no: **063**

scale + size: **as ind. @ A1L**

drawing no:

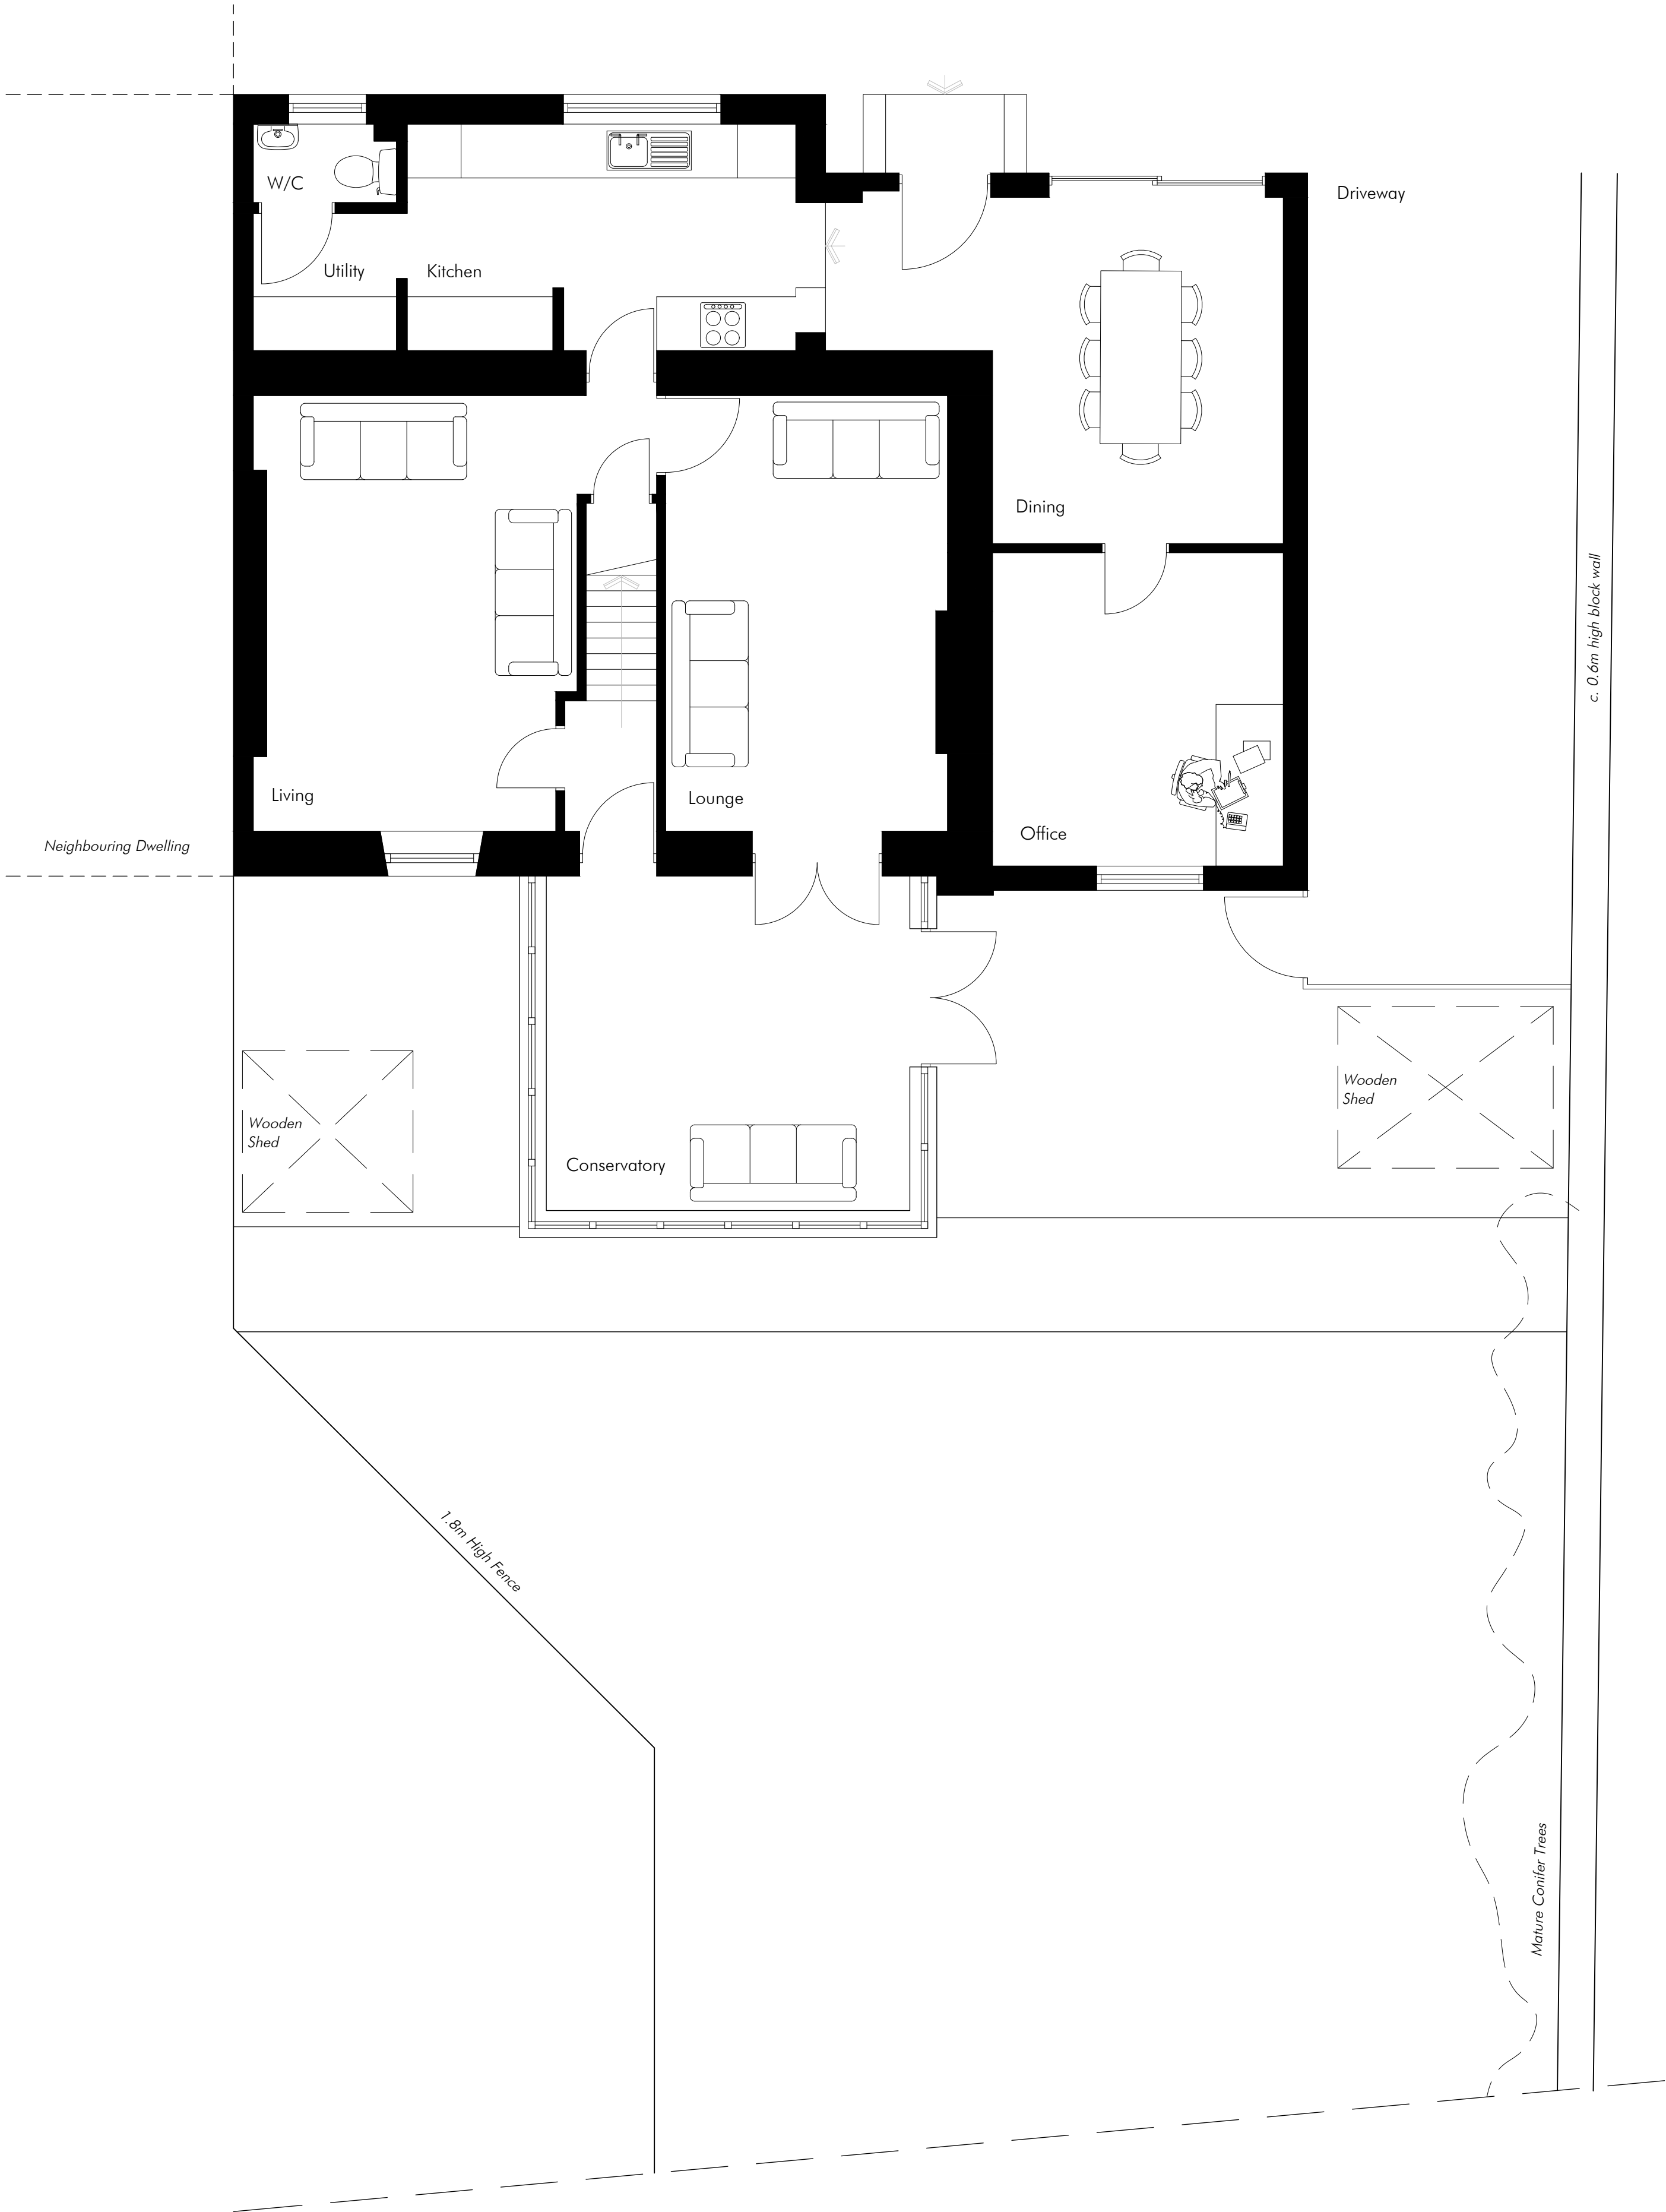

Existing Ground Floor Plan
1:50




Existing Front Elevation
1:100



Existing Rear Elevation
1:100



Existing Side (Principal) Elevation
1:100

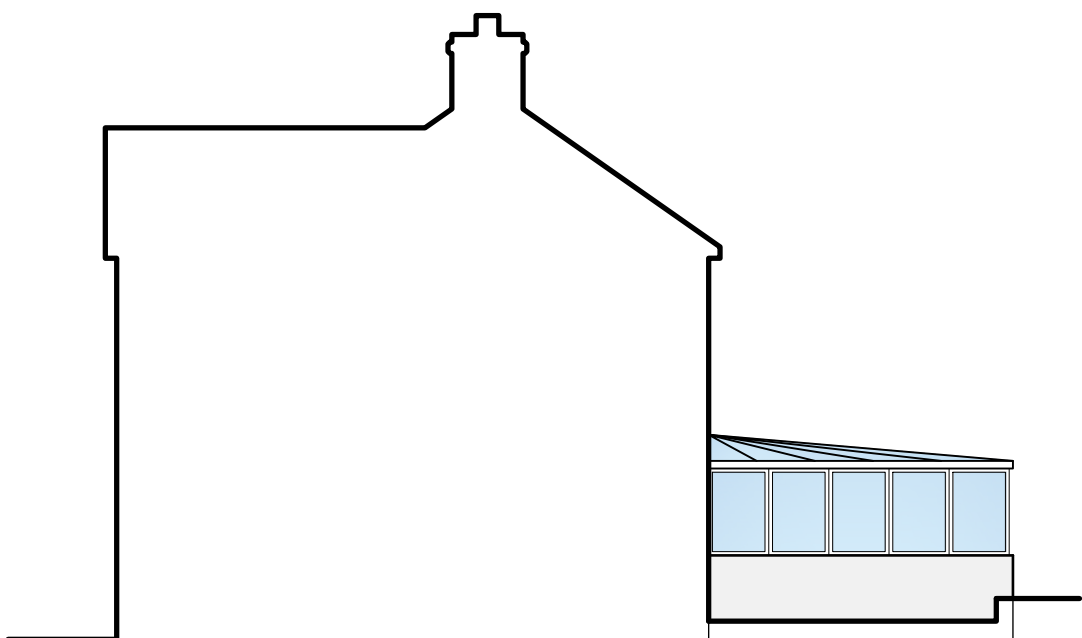

Existing Side Elevation
1:100