



east elevation
scale | 1:100



south elevation

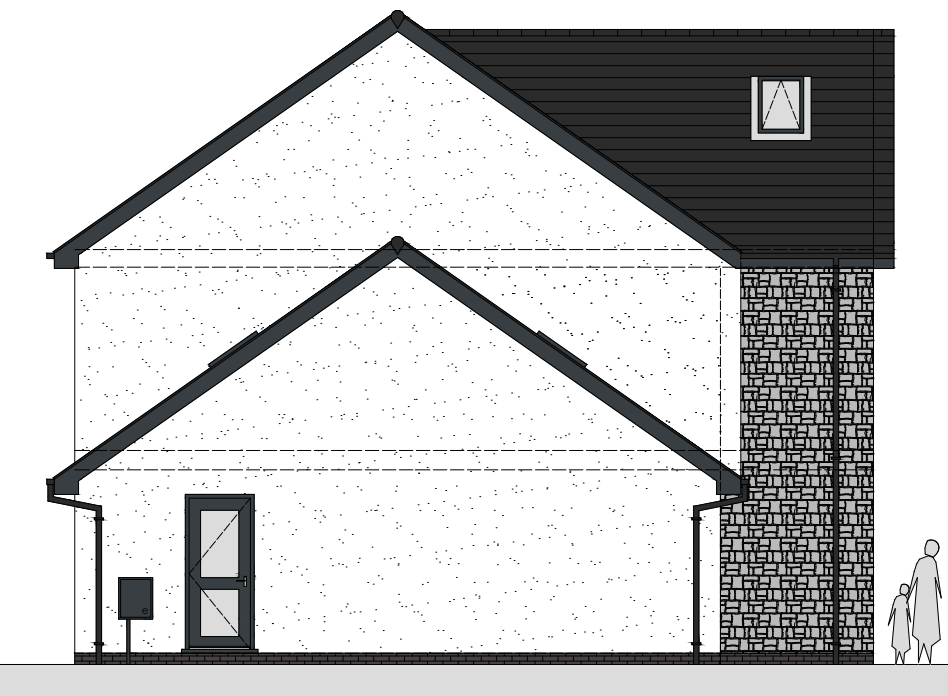


west elevation

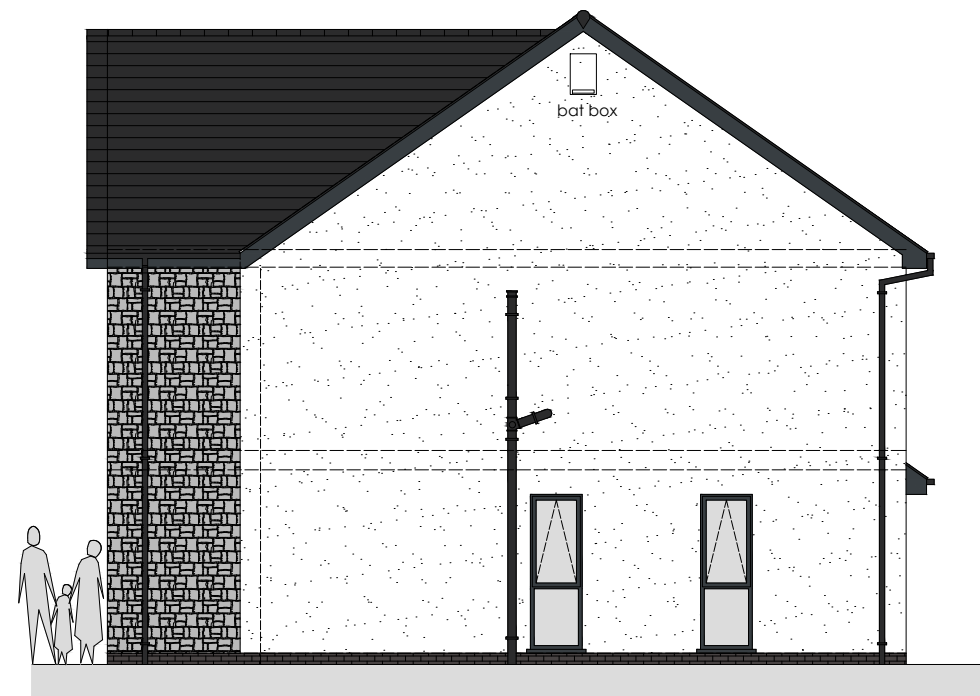


north elevation

external finishes

roof -	cedral rivendale slate colour blue/black
walls -	parex through colour smooth render 8mm medium scrape white blanc - monoblanco (BL10)
stonework -	zclad classic dark black natural slate
brickwork -	ibstock staffordshire blue or similar
windows/doors -	aluminium colour anthracite grey ral7016
fascias -	upvc colour anthracite grey ral7016
soffits -	upvc colour anthracite grey ral7016
rainwater goods -	black upvc

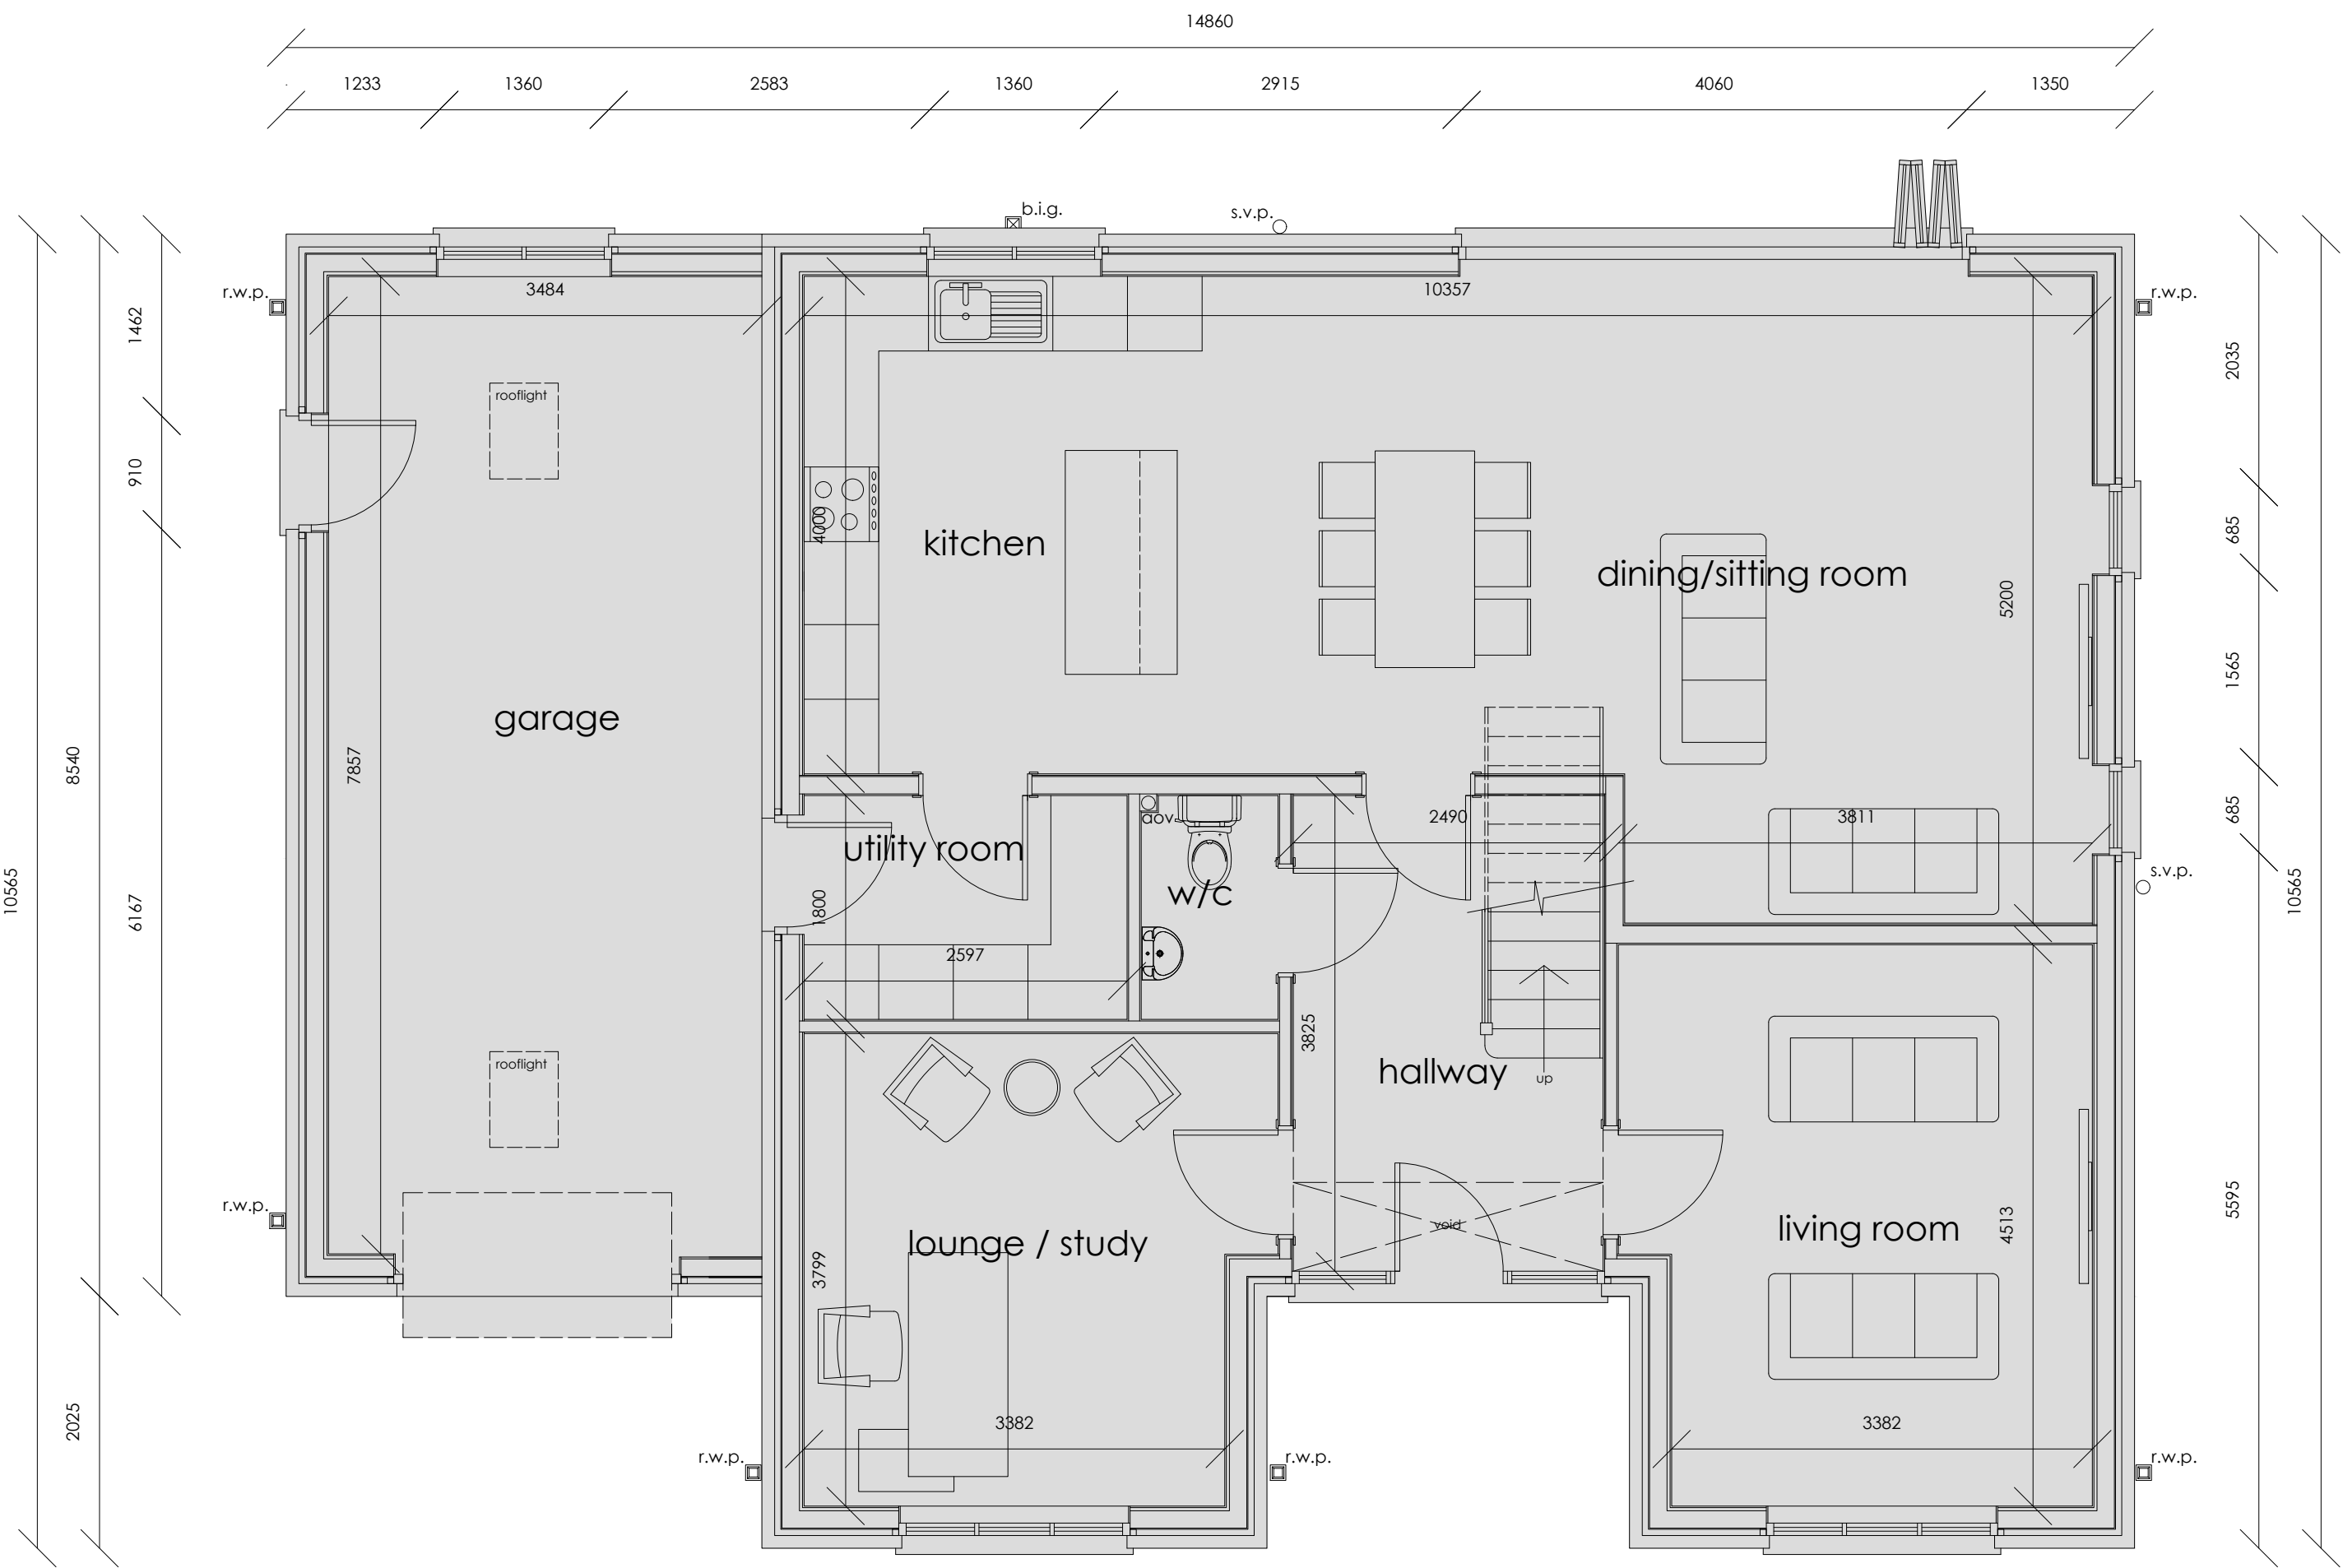

ground floor plan
scale | 1:50

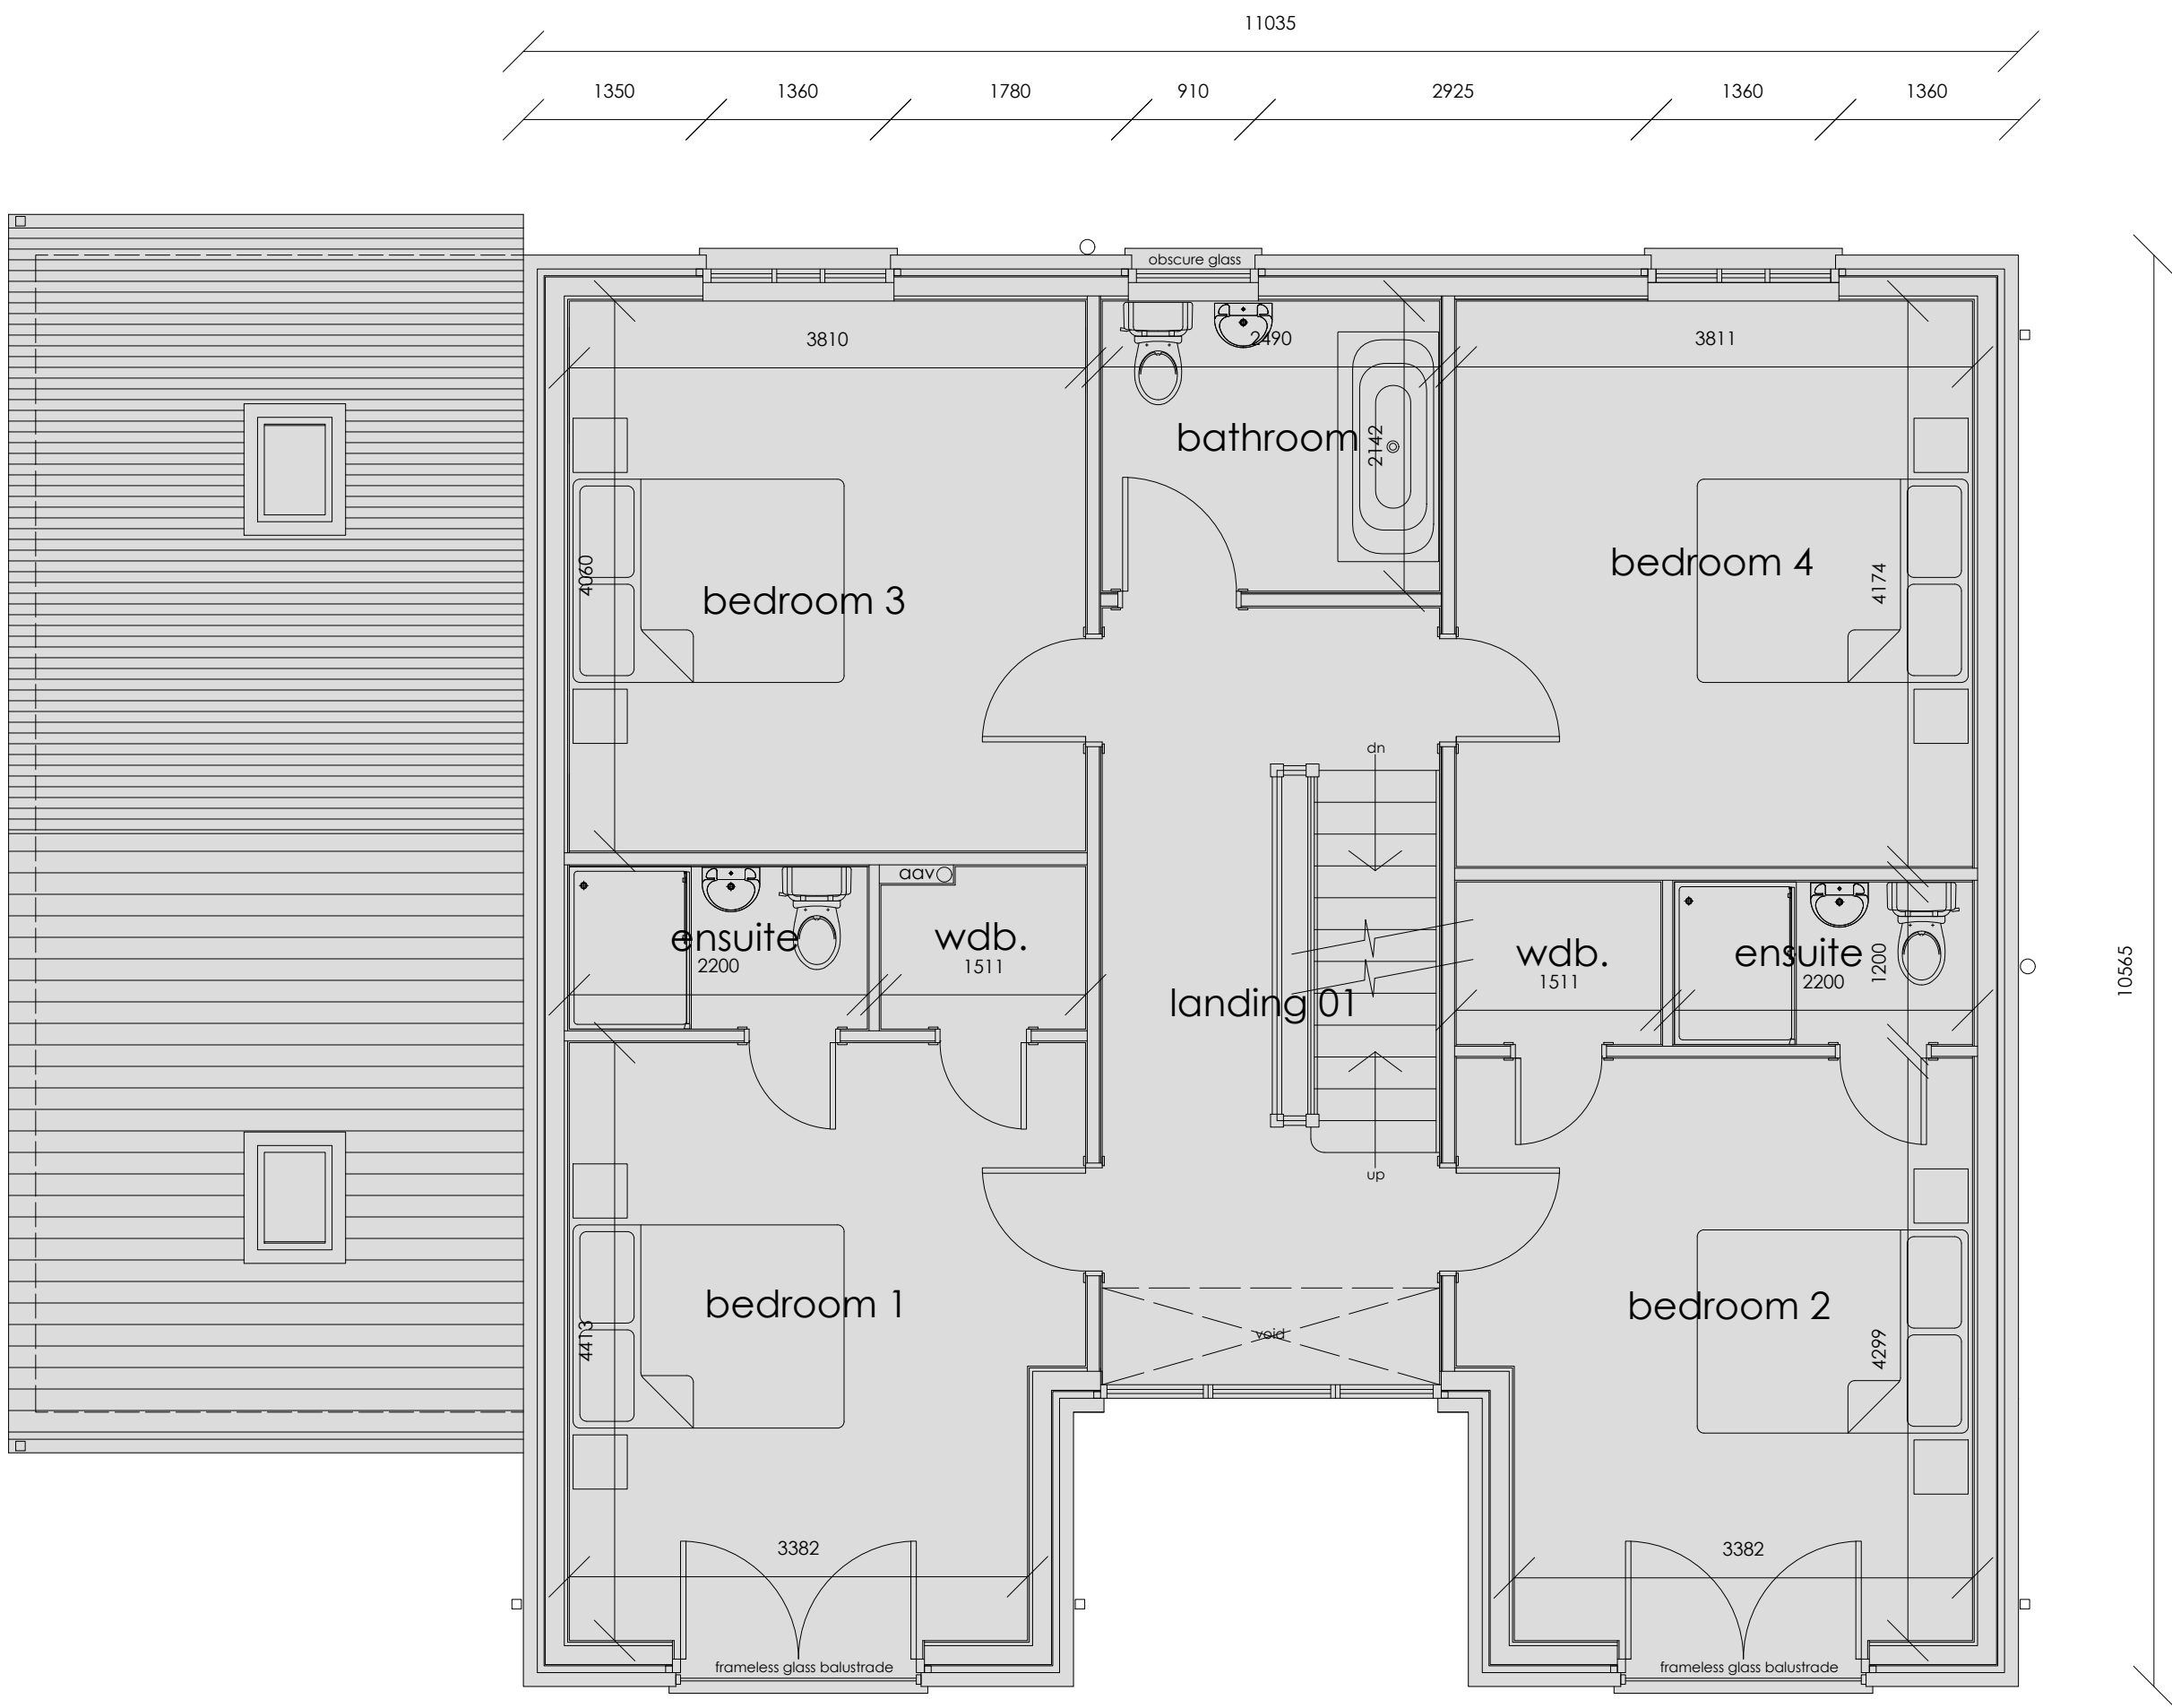

first floor plan

revision	
a	
b	
c	
d	
e	
f	
g	

project	drawing	date
PLOT 2 - BRYNCOED CARE HOME, TREFORGAN	FLOOR PLANS & ELEVATIONS	OCTOBER 2023
client	drawing no.	scale
CRYNANT PLANT & CONSTRUCTION LTD	23.281.06	1 50 @ A1
www.iplanarchitecture.co.uk	hello@iplanarchitecture.co.uk	07765 660189