

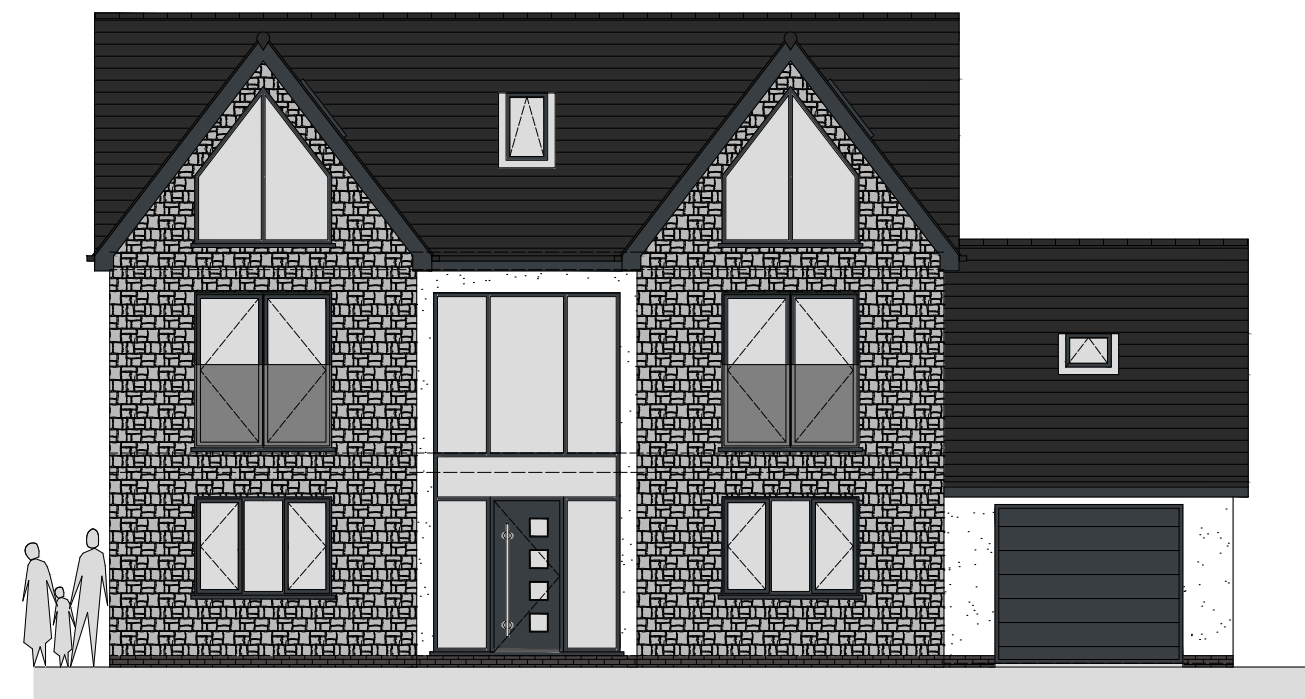


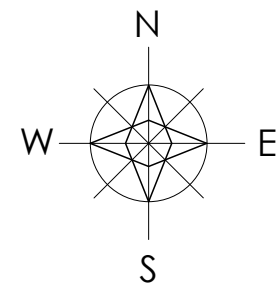

east elevation


scale | 1:100

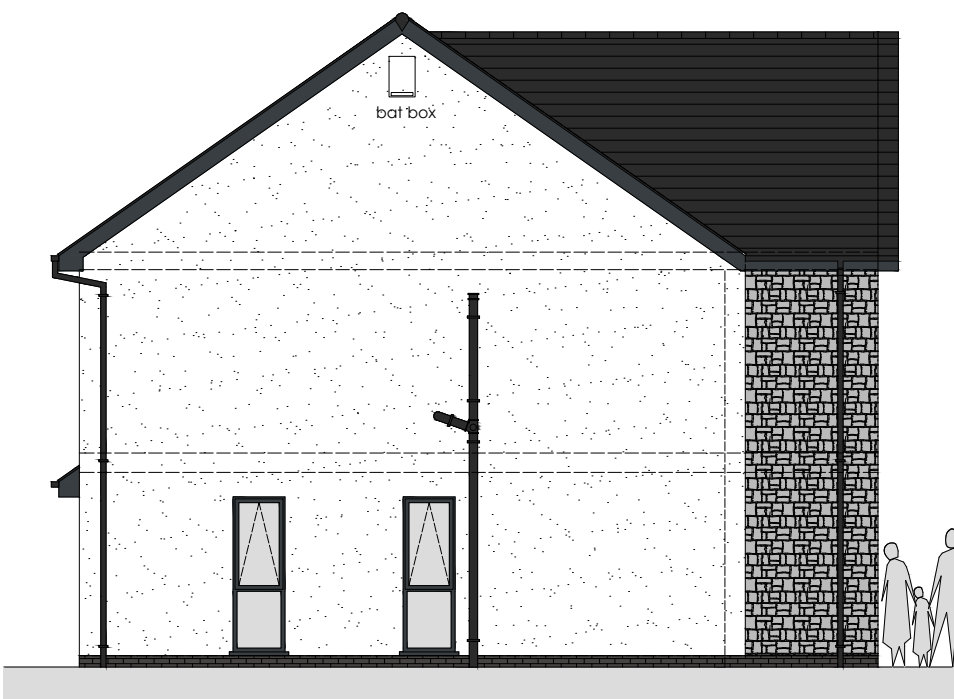

south elevation



west elevation

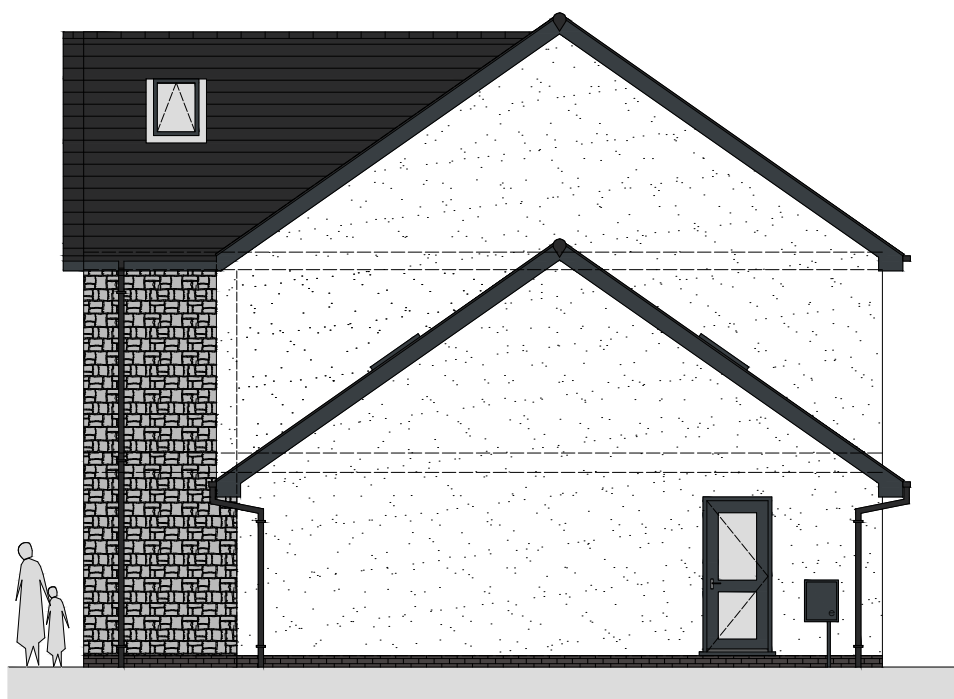


north elevation

external finishes


roof -
walls -
stonework -
brickwork -
windows/doors -
fascias -
soffits -
rainwater goods -

cedral rivendale slate | colour blue/black
parex through colour smooth render 8mm medium scrape | white blanc - monoblanco (BL10)
zclad classic | dark black natural slate
bstock staffordshire blue or similar
aluminium | colour anthracite grey ral7016
upvc | colour anthracite grey ral7016
upvc | colour anthracite grey ral7016
black upvc

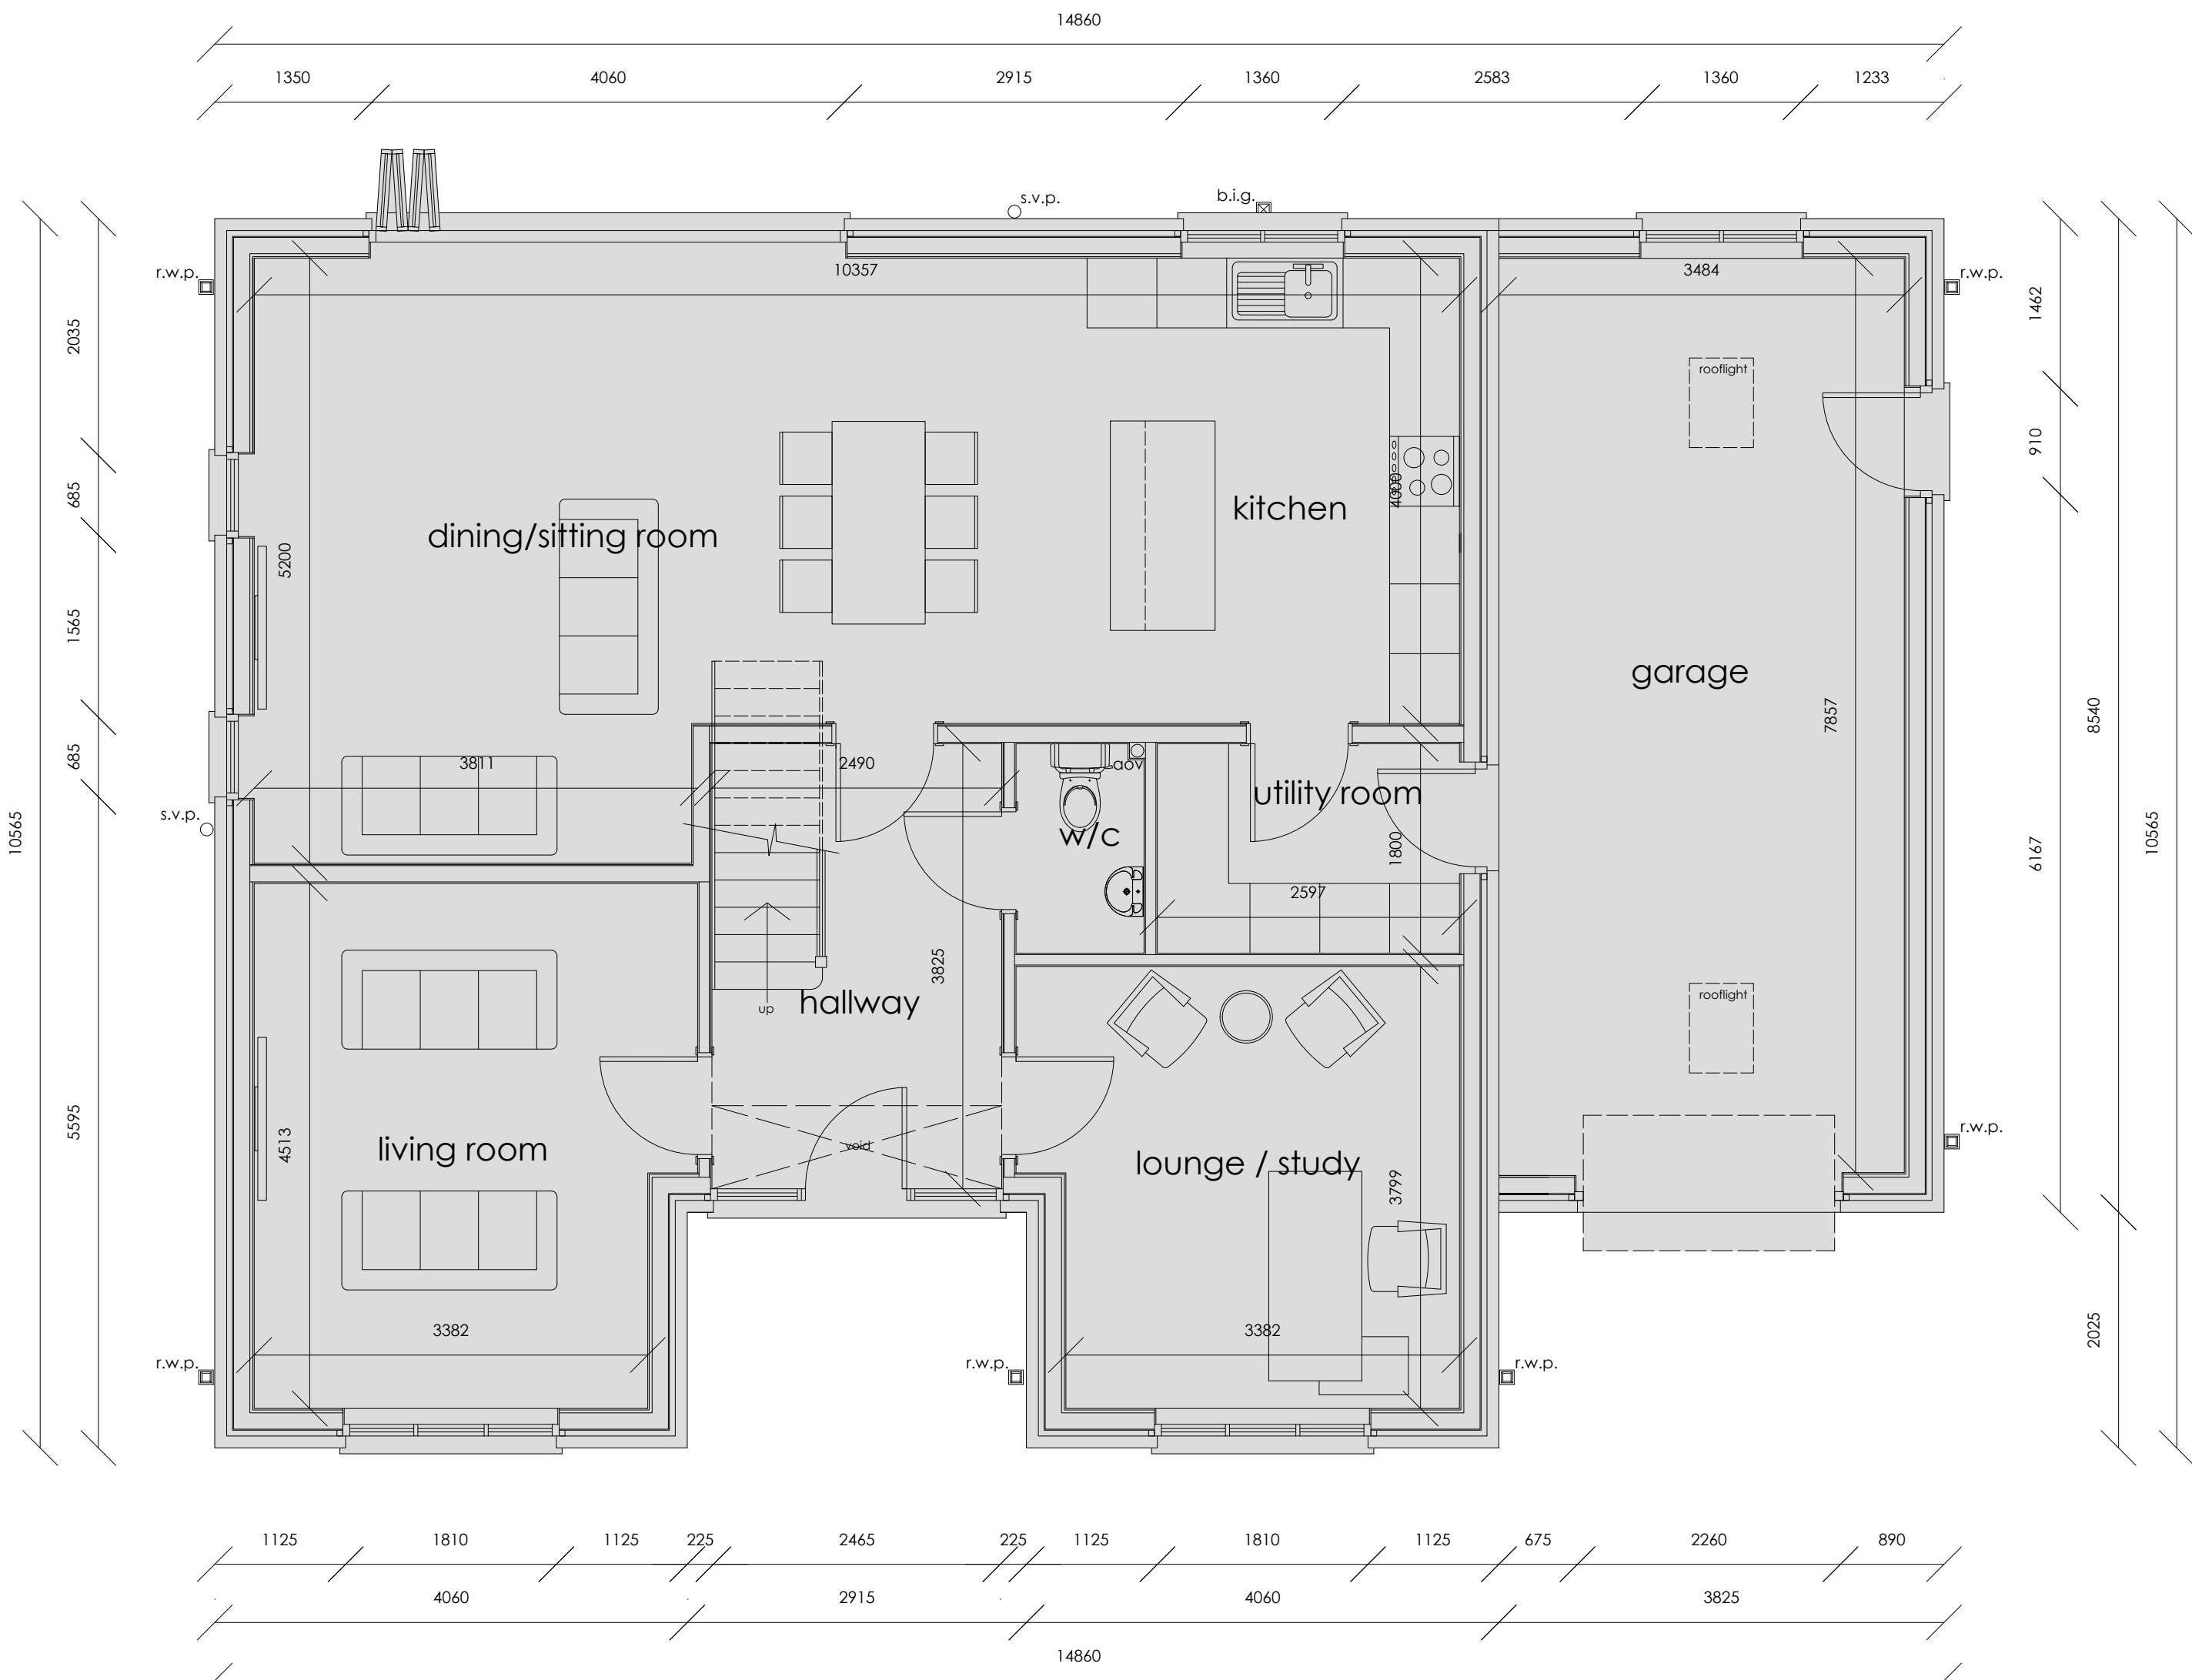

ground floor plan

scale | 1:50

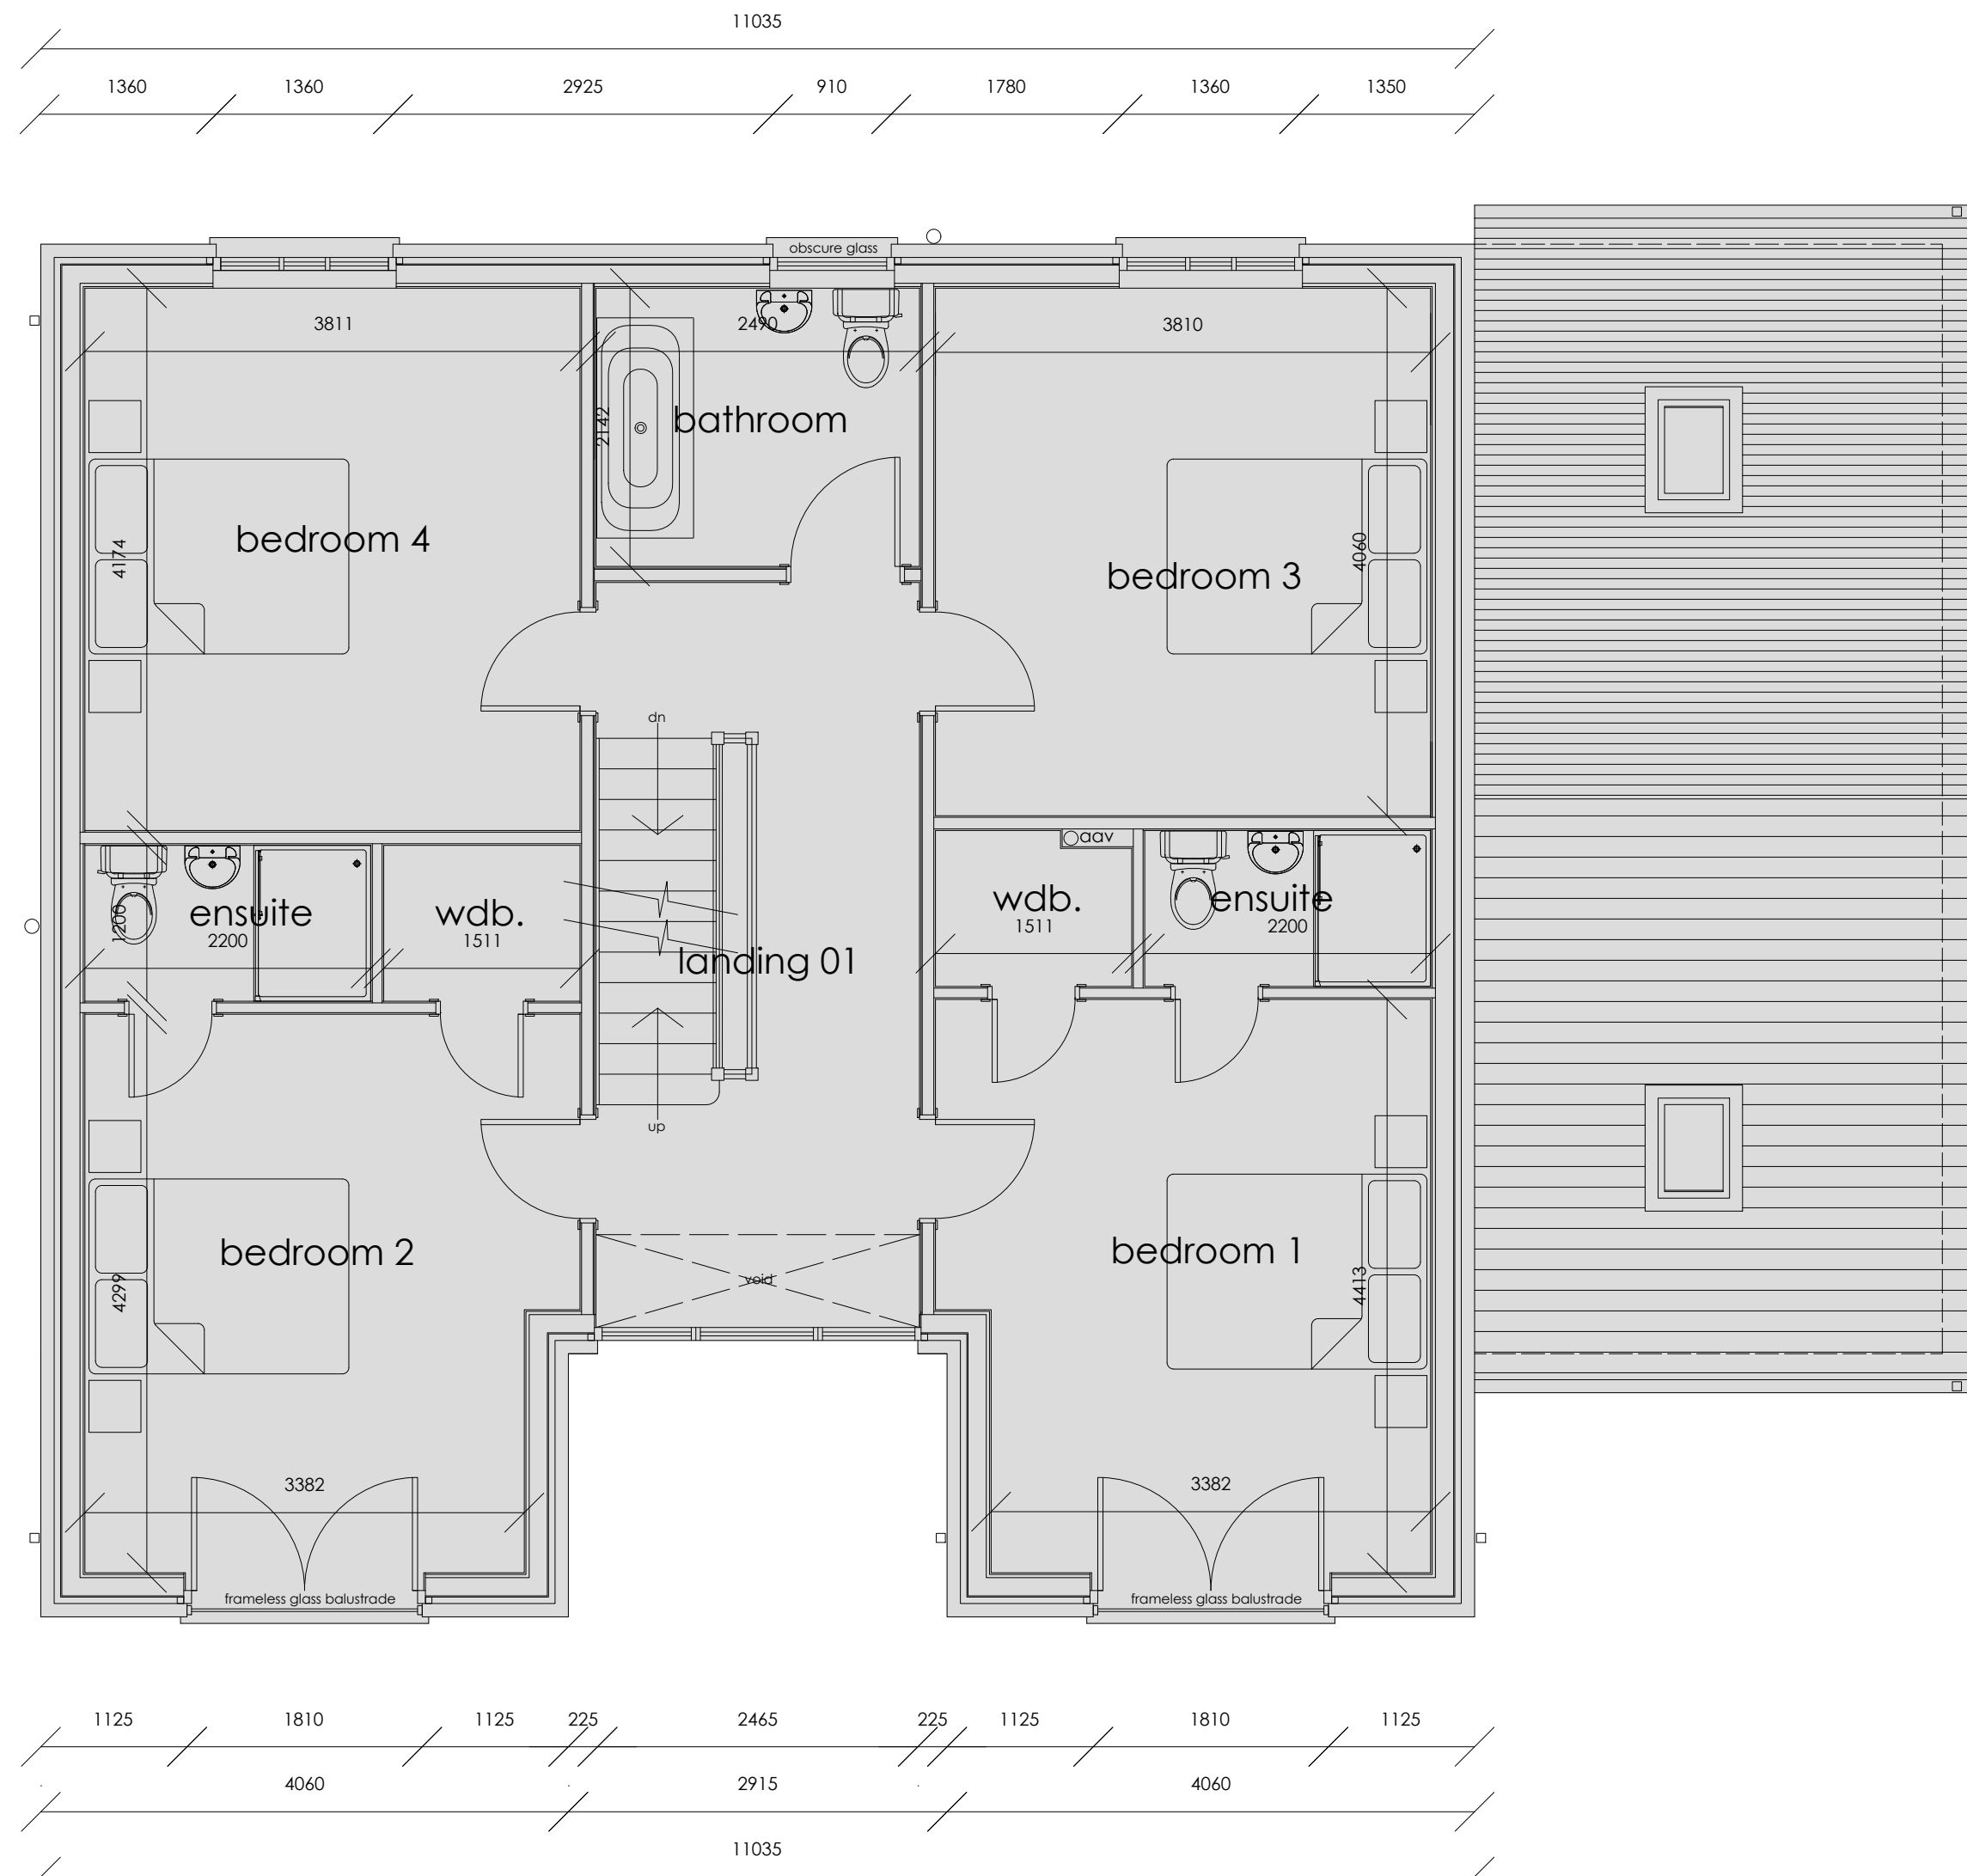

first floor plan

revision	
a	
b	
c	
d	
e	
f	
g	

project	drawing	date
plot 3 - bryncoed care home, treforgan	FLOOR PLANS & ELEVATIONS	OCTOBER 2023
client	drawing no.	scale
CRYNANT PLANT & CONSTRUCTION LTD	23.281.08	1 50 @ A1
www.iplanarchitecture.co.uk	hello@iplanarchitecture.co.uk	07765 660189