



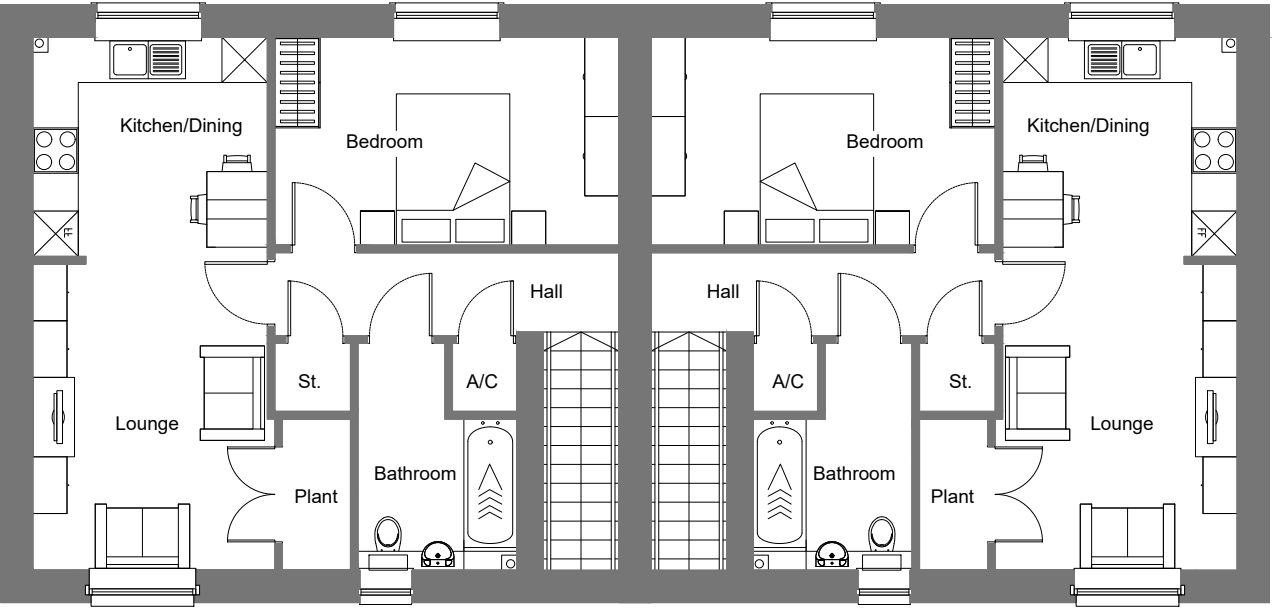

First Floor Plan

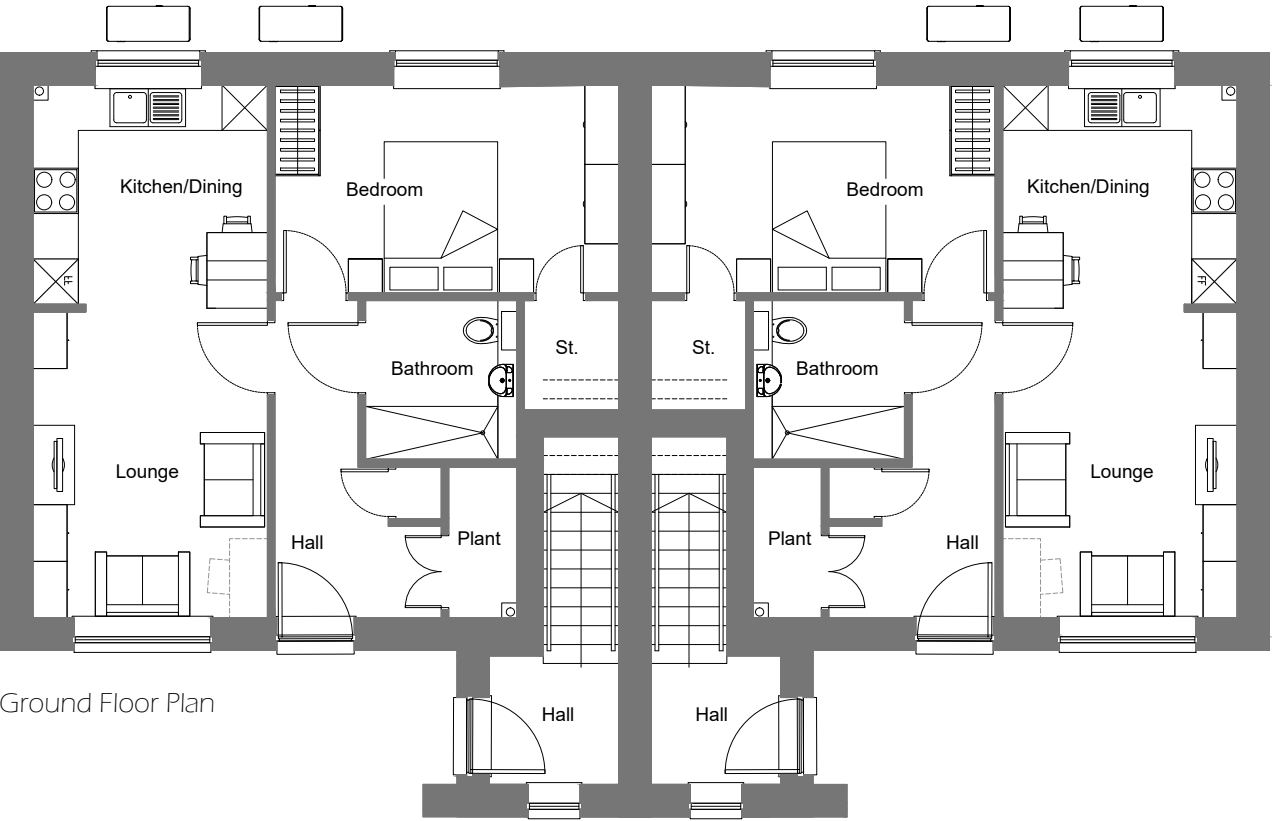

Ground Floor Plan

Proposed Scale Parameters
Affordable - Two Storey one bed flat (walk up)

Unit Type	Width	Depth	Ridge Height
211	16.5m - 17.5m	10.m - 11m	9m - 10m

0 1m 2m 3m 4m 5m
Scale @ 1:50

A1

Original sheet size

Note: This Drawing is copyright, its use or reproduction is subject to permission from Spring Design Consultancy Limited. All rights are reserved until invoices are paid in full. Contact SDC regarding terms & conditions. Check printed scale, responsibility is not accepted for reproduction of digital media or measuring from this document. Only figured dimensions to be used for construction. No responsibility will be taken for any design used for construction prior to receipt of relevant approvals. Report doubts/discrepancies to project Architect.

Rev	Date	By	CHK	Description
X	XX.XX.XX	XX	XX	XXXX

Client:

Project:

Drawing Title:

Pobl Group

Crymlyn Grove Skewen

211 Floor Plans (illustrative)

Drawing Status:

Date:

Drawn By:

Checked:

Director:

Scale:

PLANNING SUBMISSION SEPT 2024

cc

1:50 @ A1

Job No:

Drawing No.

Rev.

2285

211(03)200

-

Unit 2, Chapel Barns | Merthyr Mawr | Bridgend | CF32 0LS

t: 01656 656267


e: mail@spring-consultancy.co.uk

spring

design



Front Elevation

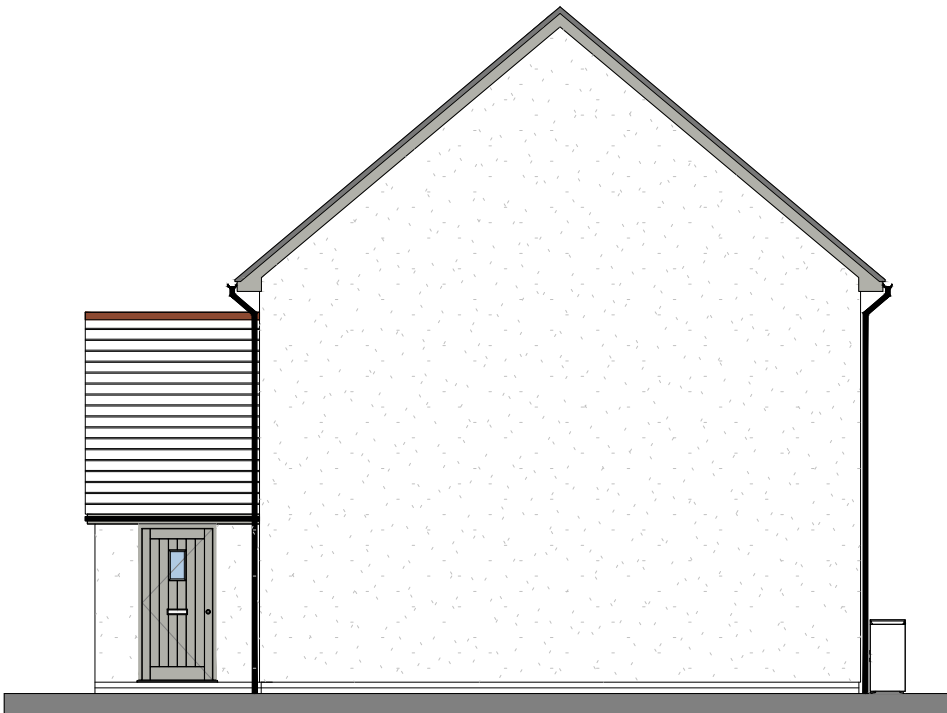

Side Elevation



Rear Elevation



Side Elevation

Proposed Scale Parameters
Affordable - Two Storey one bed flat (walk up)

Unit Type	Width	Depth	Ridge Height
211	16.5m - 17.5m	10.m - 11m	9m - 10m

0 1m 2m 3m 4m 5m
Scale @ 1:50

A1

Original sheet size



Note: This Drawing is copyright, its use or reproduction is subject to permission from Spring Design Consultancy Limited. All rights are reserved until invoices are paid in full. Contact SDC regarding terms & conditions. Check printed scale, responsibility is not accepted for reproduction of digital media or measuring from this document. Only figured dimensions to be used for construction. No responsibility will be taken for any design used for construction prior to receipt of relevant approvals. Report doubts/discrepancies to project Architect.

Rev	Date	By	CHK	Description
X	XX.XX.XX	XX	XX	XXXXX

Client: Pobl Group		Project: Crymlyn Grove Skewen		Drawing Title: 211 Elevations (illustrative)	
Drawing Status: PLANNING SUBMISSION SEPT 2024	Date: cc	Drawn By: Checked: Director: Scale: 1:50 @ A1	Job No: 2285	Drawing No: 211(03)300	Rev. Unit 2 Chapel Barns Merthyr Mawr Bridgend CF32 0LS t: 01656 656267 e: mail@spring-consultancy.co.uk

spring

design

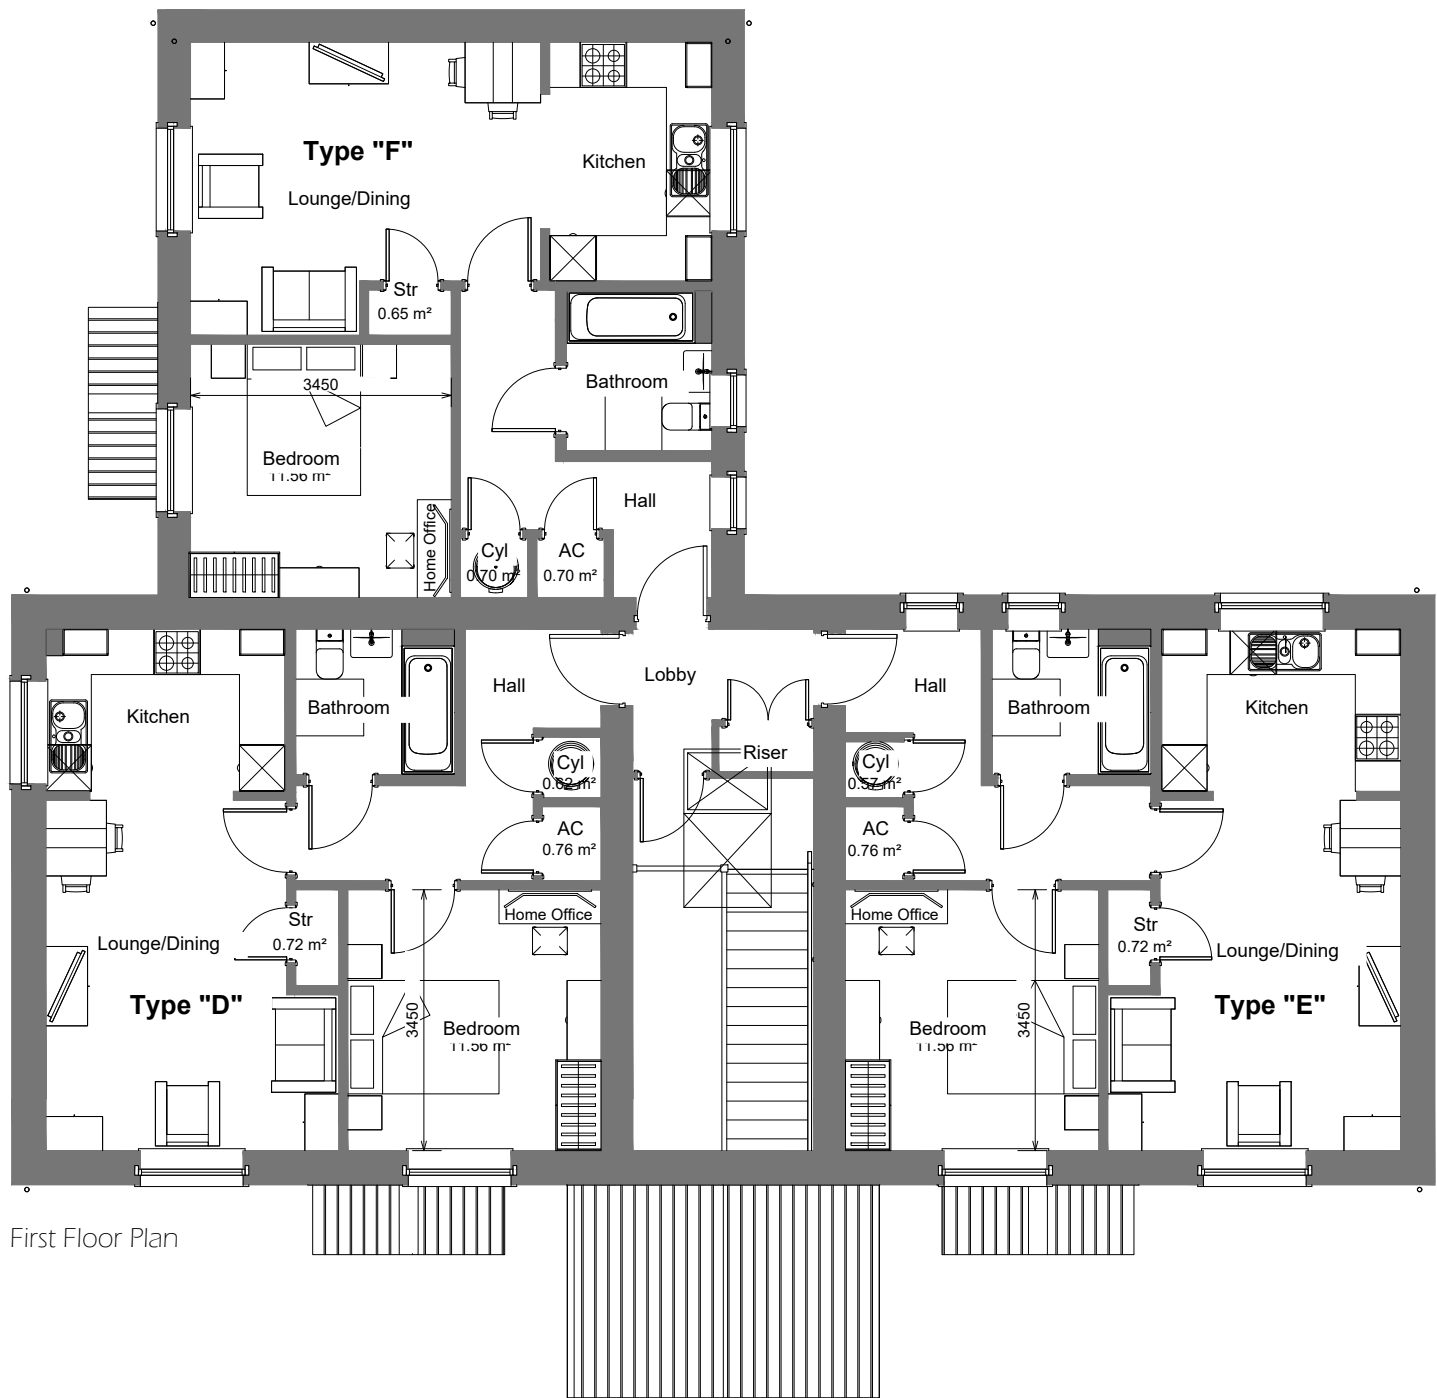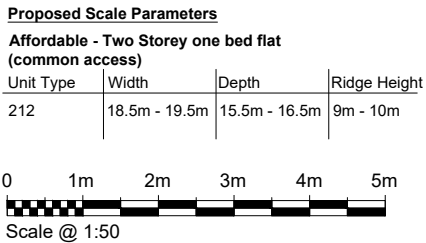

A1 Original sheet size				
Note: This Drawing is copyright, its use or reproduction is subject to permission from Spring Design Consultancy Limited. All rights are reserved until invoices are paid in full. Contact SDC regarding terms & conditions. Check printed scale, responsibility is not accepted for reproduction of digital media or measuring from this document. Only figured dimensions to be used for construction. No responsibility will be taken for any design used for construction prior to receipt of relevant approvals. Report doubts/discrepancies to project Architect.				
Rev	Date	By	CHK	Description
X	XX.XX.XX	XX	XX	XXXXX

Client: Pobl Group		Project: Crymlyn Grove Skewen		Drawing Title: 212 Floor Plans (illustrative)	
Drawing Status: PLANNING SUBMISSION SEPT 2024	Date: cc	Drawn By: cc	Checked: cc	Director: cc	Scale: 1:50 @ A1
Job No: 2285	Drawing No: 212(03)200	Rev: -	Unit 2, Chapel Barns Merthyr Mawr Bridgend CF32 0LS t: 01656 656267 e: mail@spring-consultancy.co.uk		



Proposed Scale Parameters

Affordable - Two Storey one bed flat
(common access)

Unit Type	Width	Depth	Ridge Height
212	18.5m - 19.5m	15.5m - 16.5m	9m - 10m

01m2m3m4m5m

Scale @ 1:50



Front Elevation



Side Elevation



Rear Elevation



Side Elevation

A1


Original sheet size

Note: This Drawing is copyright, its use or reproduction is subject to permission from Spring Design Consultancy Limited. All rights are reserved until invoices are paid in full. Contact SDC regarding terms & conditions. Check printed scale, responsibility is not accepted for reproduction of digital media or measuring from this document. Only figured dimensions to be used for construction. No responsibility will be taken for any design used for construction prior to receipt of relevant approvals. Report doubts/discrepancies to project Architect.


Rev	Date	By	CHK	Description
X	XX.XX.XX	XX	XX	XXXX

Client:	Project:	Drawing Title:							
Pobl Group	Crymlyn Grove Skewen	212 Elevations (illustrative)							
Drawing Status:	Date:	Drawn By:	Checked:	Director:	Scale:	Job No:	Drawing No:	Rev:	Unit 2, Chapel Barns Merthyr Mawr Bridgend CF32 0LS
PLANNING SUBMISSION	SEPT 2024	cc			1:50 @ A1	2285	212(03)300		t: 01656 656267 e: mail@spring-consultancy.co.uk

spring design

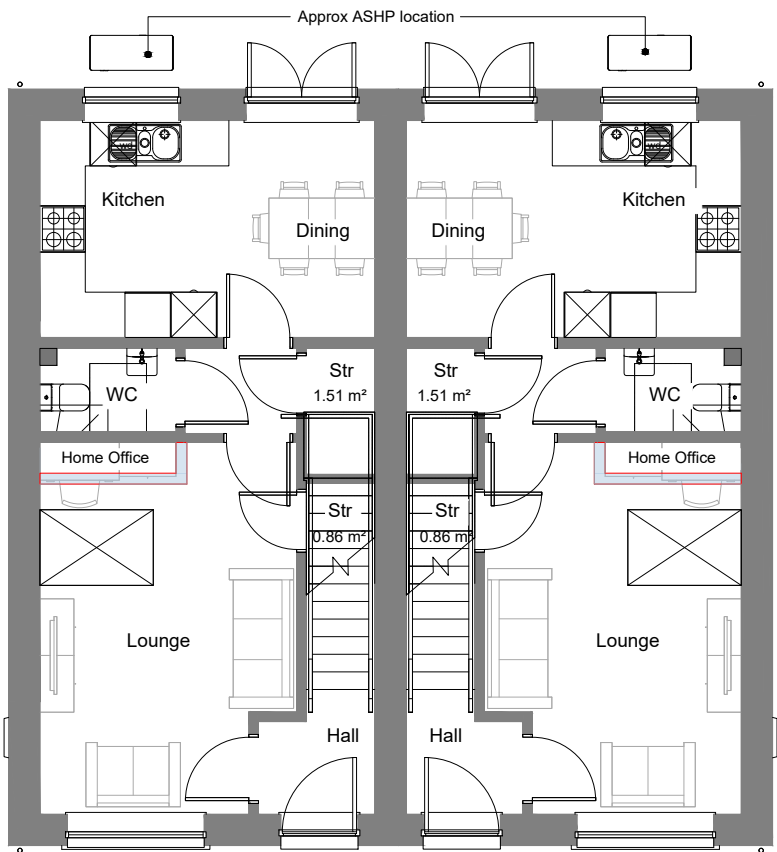

Ground Floor Plan

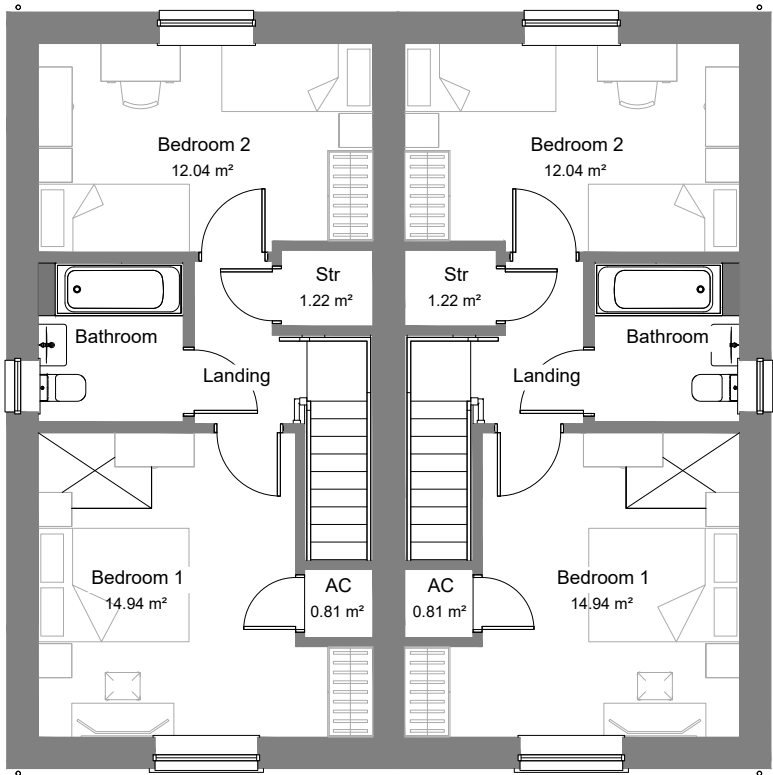


First Floor Plan

Proposed Scale Parameters

WDQR - Semi Detached Unit

Unit Type	Width	Depth	Ridge Height
421	5m - 6m	10m - 11m	9m - 10m

 

A1 Original sheet size			
Note: This Drawing is copyright, its use or reproduction is subject to permission from Spring Design Consultancy Limited. All rights are reserved until invoices are paid in full. Contact SDC regarding terms & conditions. Check printed scale, responsibility is not accepted for reproduction of digital media or measuring from this document. Only figured dimensions to be used for construction. No responsibility will be taken for any design used for construction prior to receipt of relevant approvals. Report doubts/discrepancies to project Architect.			
Rev	Date	By	CHK Description
X	XX.XX.XX	XX	XX XXXX

Client: Pobl Group		Project: Crymlyn Grove Skewen		Drawing Title: 421 Floor Plans (illustrative)	
Drawing Status: PLANNING SUBMISSION	Date: AUG 2024	Drawn By: cc	Checked: 1:50 @ A1	Director: 2285	Drawing No: 421(03)200
Rev: -		Unit 2, Chapel Barns Merthyr Mawr Bridgend CF32 0LS		t: 01656 656267 e: mail@spring-consultancy.co.uk	





Front Elevation



Rear Elevation



Side Elevation




Side Elevation

Proposed Scale Parameters

WDQR - Semi Detached Unit

Unit Type	Width	Depth	Ridge Height
421	5m - 6m	10m - 11m	9m - 10m

 

Scale @ 1:50

A1

Original sheet size

Note: This Drawing is copyright, its use or reproduction is subject to permission from Spring Design Consultancy Limited. All rights are reserved until invoices are paid in full. Contact SDC regarding terms & conditions. Check printed scale, responsibility is not accepted for reproduction of digital media or measuring from this document. Only figured dimensions to be used for construction. No responsibility will be taken for any design used for construction prior to receipt of relevant approvals. Report doubts/discrepancies to project Architect.

Rev	Date	By	CHK	Description
X	XX.XX.XX	XX	XX	XXXX

Client: Pobl Group		Project: Crymlyn Grove Skewen		Drawing Title: 421 Elevations Brick (illustrative)	
Drawing Status: PLANNING SUBMISSION	Date: AUG 2024	Drawn By: cc	Checked: cc	Director: 1:50 @ A1	Scale: 1:50 @ A1
Job No: 2285	Drawing No: 421(03)300	Rev: -	Unit 2, Chapel Barns Merthyr Mawr Bridgend CF32 0LS t: 01656 656267 e: mail@spring-consultancy.co.uk		





Front Elevation



Rear Elevation



Side Elevation




Side Elevation

Proposed Scale Parameters

WDQR - Semi Detached Unit

Unit Type	Width	Depth	Ridge Height
421	5m - 6m	10m - 11m	9m - 10m

 

A1



Original sheet size

Rev	Date	By	CHK	Description
X	XX.XX.XX	XX	XX	XXXXX

Note: This Drawing is copyright, its use or reproduction is subject to permission from Spring Design Consultancy Limited. All rights are reserved until invoices are paid in full. Contact SDC regarding terms & conditions. Check printed scale, responsibility is not accepted for reproduction of digital media or measuring from this document. Only figured dimensions to be used for construction. No responsibility will be taken for any design used for construction prior to receipt of relevant approvals. Report doubts/discrepancies to project Architect.

Client:	Project:	Drawing Title:
Pobl Group	Crymlyn Grove, Skewen	421 Elevations Render (illustrative)
Drawing Status:	Date:	Drawn By:
PLANNING SUBMISSION	AUG 2024	cc
Checked:	Director:	Scale:
		1:50 @ A1
Job No:	Drawing No.	Rev.
2285	421(03)301	-
Unit 2, Chapel Barns Merthyr Mawr Bridgend CF32 0LS	t: 01656 656267	e: mail@spring-consultancy.co.uk



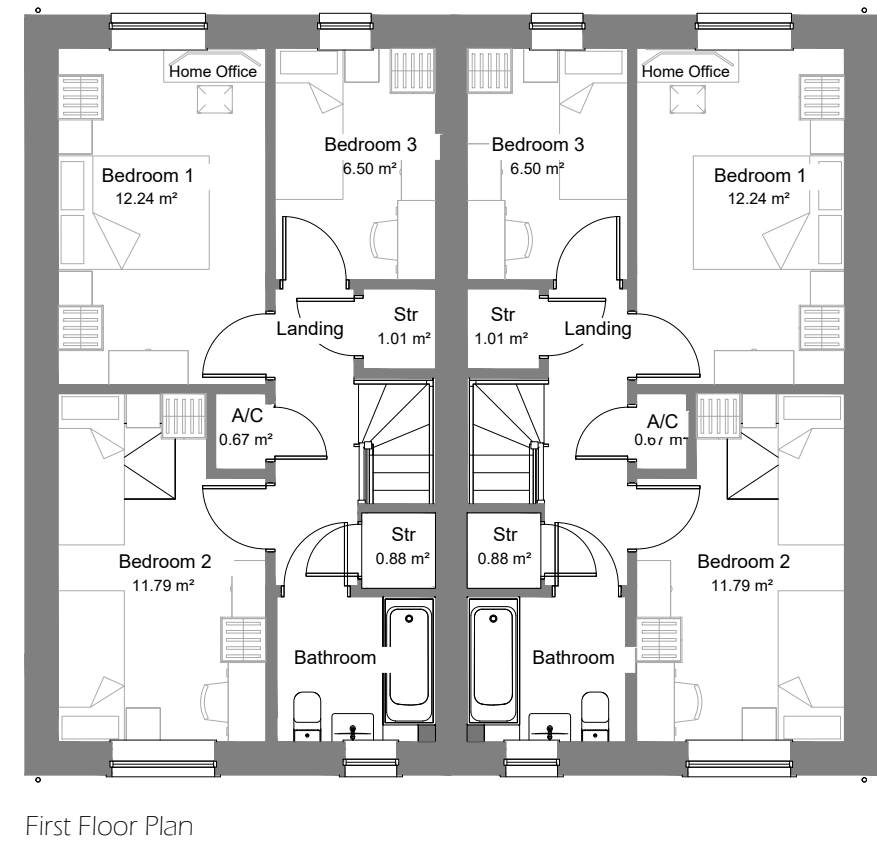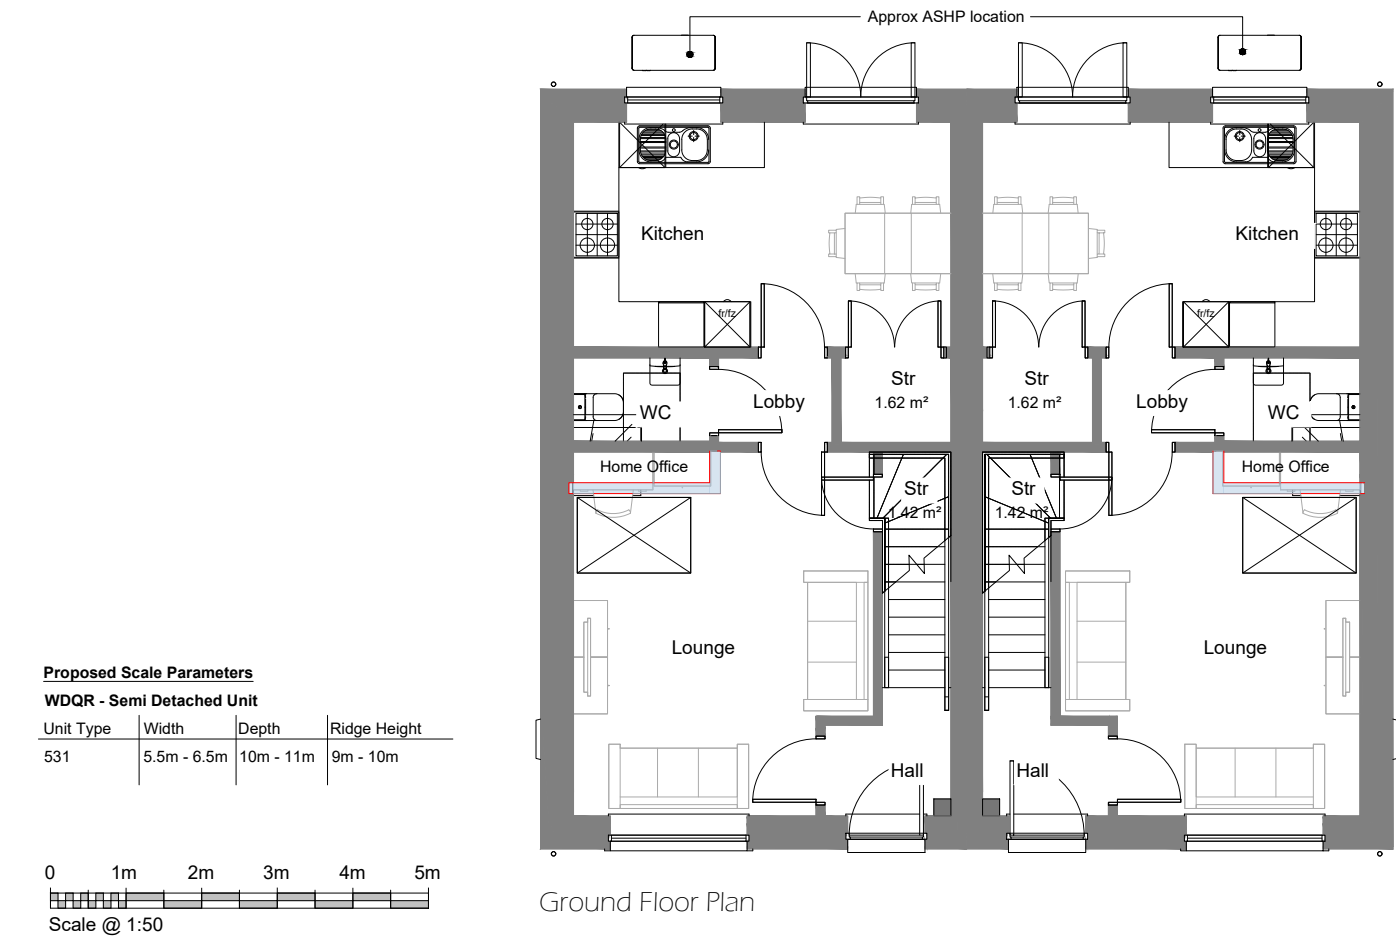





Front Elevation



Rear Elevation

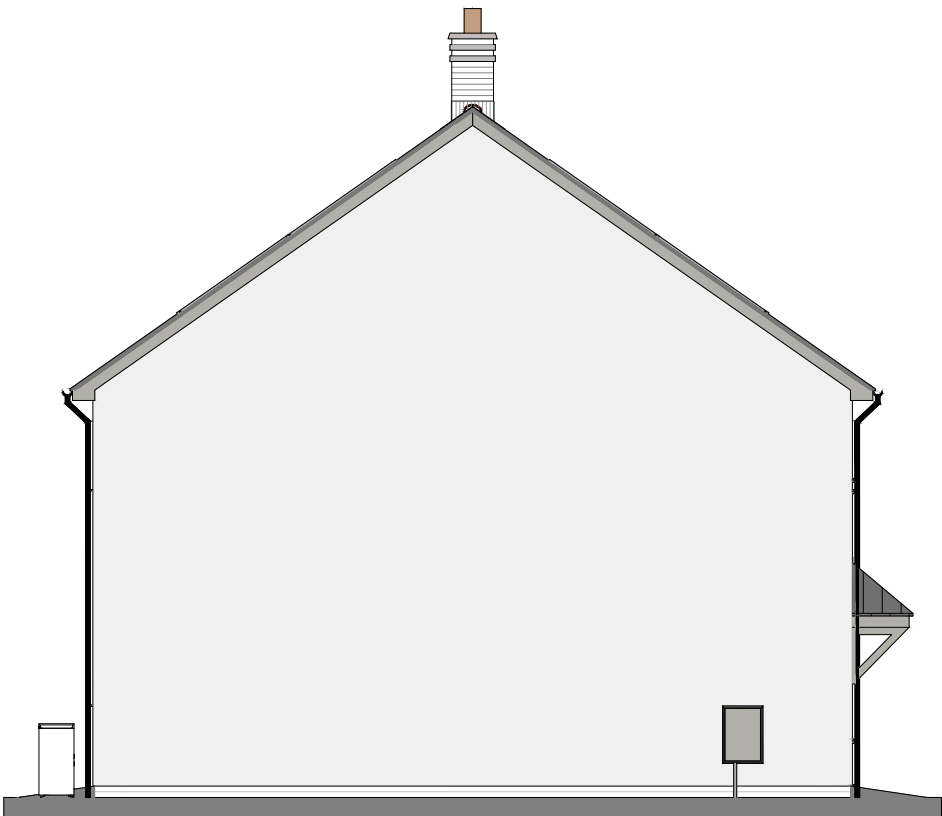

Side Elevation

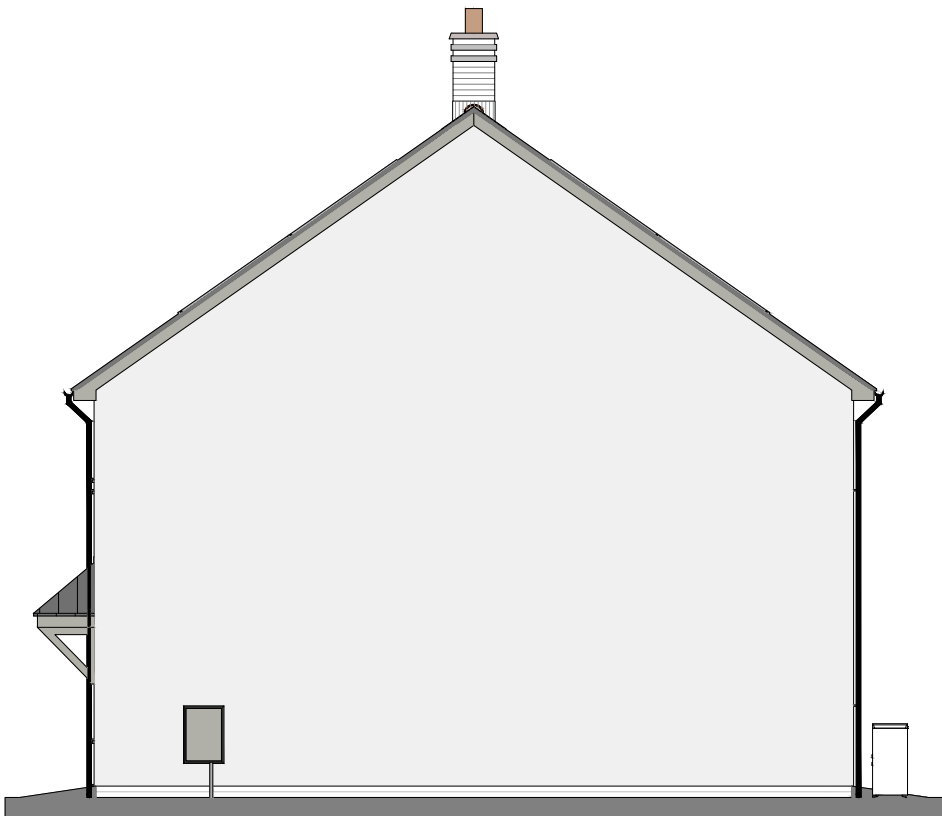


Side Elevation

Proposed Scale Parameters

WDQR - Semi Detached Unit

Unit Type	Width	Depth	Ridge Height
531	5.5m - 6.5m	10m - 11m	9m - 10m

 

A1


Original sheet size

Rev	Date	By	CHK	Description
X	XX.XX.XX	XX	XX	XXXX


Note: This Drawing is copyright, its use or reproduction is subject to permission from Spring Design Consultancy Limited. All rights are reserved until invoices are paid in full. Contact SDC regarding terms & conditions. Check printed scale, responsibility is not accepted for reproduction of digital media or measuring from this document. Only figured dimensions to be used for construction. No responsibility will be taken for any design used for construction prior to receipt of relevant approvals. Report doubts/discrepancies to project Architect.

Client:	Project:	Drawing Title:
Pobl Group	Crymlyn Grove Skewen	531 Elevations (illustrative)
Drawing Status:	Date:	Drawn By:
PLANNING SUBMISSION	AUG 2024	cc
Checked:	Director:	Scale:
		1:50 @ A1
Job No:	Drawing No.	Rev.
2285	531(03)300	-
Unit 2, Chapel Barns Merthyr Mawr Bridgend CF32 0LS	t: 01656 656267	e: mail@spring-consultancy.co.uk



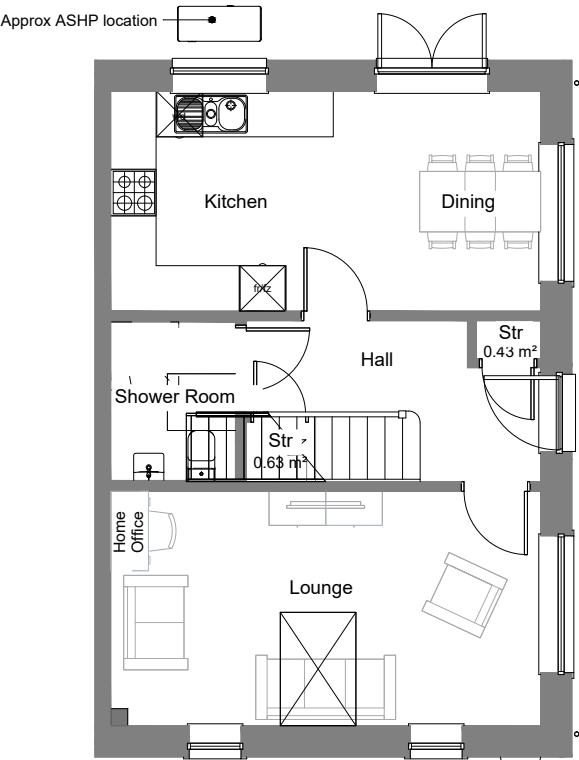

GROUND FLOOR

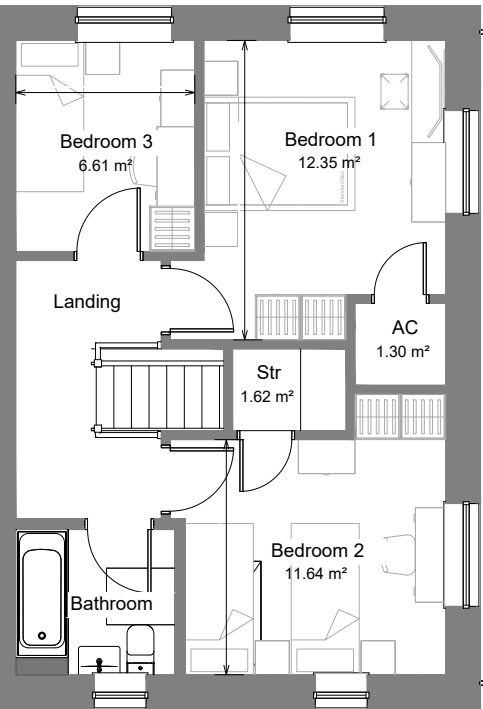

FIRST FLOOR

Proposed Scale Parameters

WDQR - Corner Unit

Unit Type	Width	Depth	Ridge Height
532	6m - 7m	9m - 10m	8.5m - 9.5m




Scale @ 1:50

A1 Original sheet size				
Note: This Drawing is copyright, its use or reproduction is subject to permission from Spring Design Consultancy Limited. All rights are reserved until invoices are paid in full. Contact SDC regarding terms & conditions. Check printed scale, responsibility is not accepted for reproduction of digital media or measuring from this document. Only figured dimensions to be used for construction. No responsibility will be taken for any design used for construction prior to receipt of relevant approvals. Report doubts/discrepancies to project Architect.				
Rev	Date	By	CHK	Description
X	XX.XX.XX	XX	XX	XXXX

Client: Pobl Group		Project: Crymlyn Grove Skewen		Drawing Title: 532 Floor Plans (illustrative)			
Drawing Status: PLANNING SUBMISSION	Date: AUG 2024	Drawn By: cc	Checked: 1:50 @ A1	Director: 2285	Drawing No. 532(03)200		
Rev.:		Unit 2, Chapel Barns Merthyr Mawr Bridgend CF32 0LS		t: 01656 656267		e: mail@spring-consultancy.co.uk	



FRONT ELEVATION

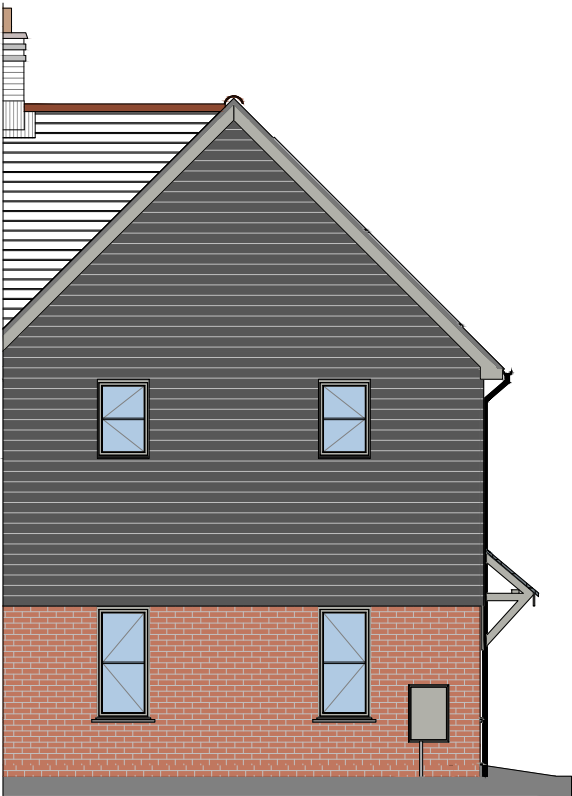

SIDE ELEVATION




REAR ELEVATION

Proposed Scale Parameters

WDQR - Corner Unit

Unit Type	Width	Depth	Ridge Height
532	6m - 7m	9m - 10m	8.5m - 9.5m

 


A1

Original sheet size


Note: This Drawing is copyright, its use or reproduction is subject to permission from Spring Design Consultancy Limited. All rights are reserved until invoices are paid in full. Contact SDC regarding terms & conditions. Check printed scale, responsibility is not accepted for reproduction of digital media or measuring from this document. Only figured dimensions to be used for construction. No responsibility will be taken for any design used for construction prior to receipt of relevant approvals. Report doubts/discrepancies to project Architect.	Rev	Date	By	CHK	Description
	X	XX.XX.XX	XX	XX	XXXXX

Client: Pobl Group		Project: Crymlyn Grove Skewen			Drawing Title: 532 Elevations (illustrative)		
Drawing Status: PLANNING SUBMISSION	Date: AUG 2024	Drawn By: cc	Checked: 1:50 @ A1	Director: 2285	Drawing No: 532(03)300	Rev: -	Unit 2, Chapel Barns Merthyr Mawr Bridgend CF32 0LS t: 01656 656267 e: mail@spring-consultancy.co.uk



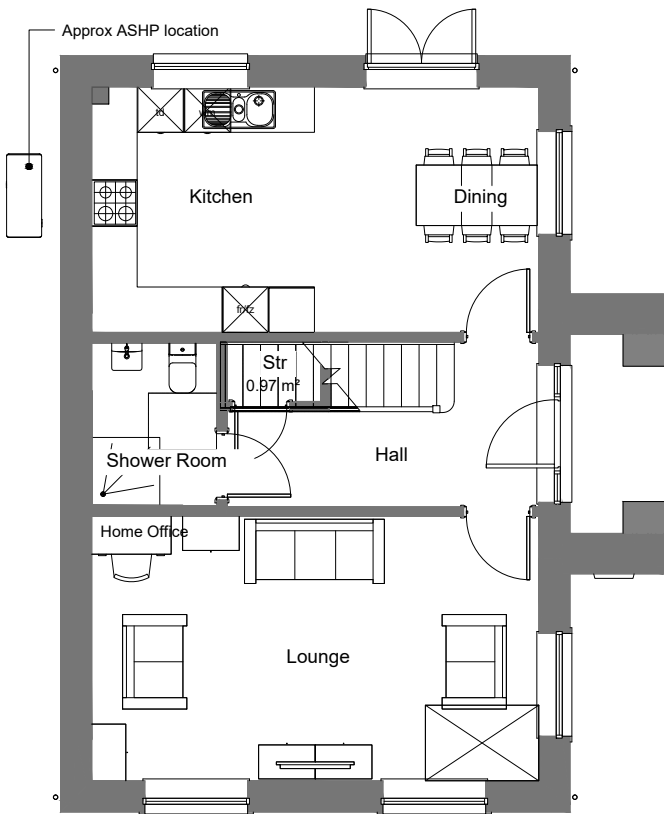

Ground Floor Plan

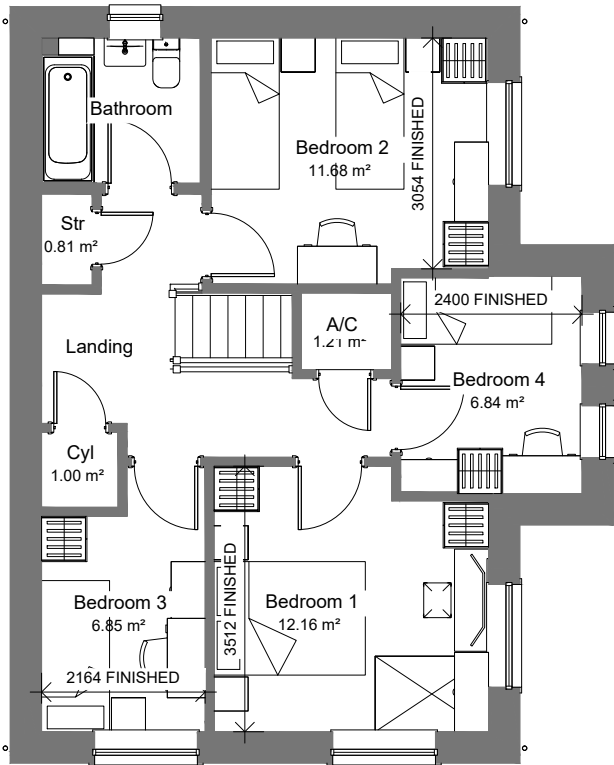


First Floor Plan

Proposed Scale Parameters

WDQR - Detached Corner Unit

Unit Type	Width	Depth	Ridge Height
641	7.5m - 9m	10 - 11m	9m - 10m

 

A1

Original sheet size

Rev	Date	By	CHK	Description
X	XX.XX.XX	XX	XX	XXXX

Note: This Drawing is copyright, its use or reproduction is subject to permission from Spring Design Consultancy Limited. All rights are reserved until invoices are paid in full. Contact SDC regarding terms & conditions. Check printed scale, responsibility is not accepted for reproduction of digital media or measuring from this document. Only figured dimensions to be used for construction. No responsibility will be taken for any design used for construction prior to receipt of relevant approvals. Report doubts/discrepancies to project Architect.

Client:	Project:	Drawing Title:
Pobl Group	Crymlyn Grove Skewen	641 Floor Plans (illustrative)
Drawing Status:	Date:	Drawn By:
PLANNING SUBMISSION	AUG 2024	cc
Checked:	Director:	Scale:
		1:50 @ A1
Job No:	Drawing No.	Rev.
2285	641(03)200	-
Unit 2, Chapel Barns Merthyr Mawr Bridgend CF32 0LS	t: 01656 656267	e: mail@spring-consultancy.co.uk






Front Elevation



Side Elevation

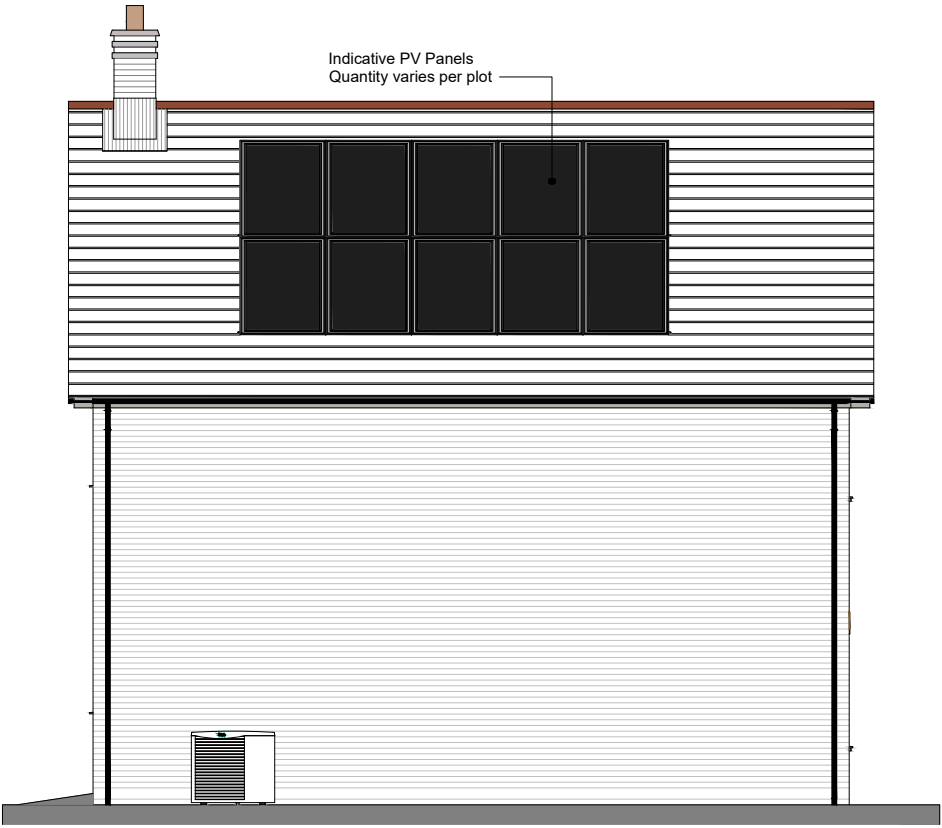

Side Elevation




Rear Elevation

Proposed Scale Parameters

WDQR - Detached Corner Unit

Unit Type	Width	Depth	Ridge Height
641	7.5m - 9m	10 - 11m	9m - 10m

 

Scale @ 1:50

A1

Original sheet size

Note: This Drawing is copyright, its use or reproduction is subject to permission from Spring Design Consultancy Limited. All rights are reserved until invoices are paid in full. Contact SDC regarding terms & conditions. Check printed scale, responsibility is not accepted for reproduction of digital media or measuring from this document. Only figured dimensions to be used for construction. No responsibility will be taken for any design used for construction prior to receipt of relevant approvals. Report doubts/discrepancies to project Architect.

Rev	Date	By	CHK	Description
X	XX.XX.XX	XX	XX	XXXX

Client:	Project:	Drawing Title:
Pobl Group	Crymlyn Grove Skewen	641 Elevations Brick and Cladding (illustrative)
Drawing Status:	Date:	Drawn By:
PLANNING SUBMISSION	AUG 2024	cc
Checked:	Director:	Scale:
		1:50 @ A1
Job No:	Drawing No.	Rev.
2285	641(03)301	-
Unit 2, Chapel Barns Merthyr Mawr Bridgend CF32 0LS	t: 01656 656267	e: mail@spring-consultancy.co.uk






Front Elevation



Side Elevation

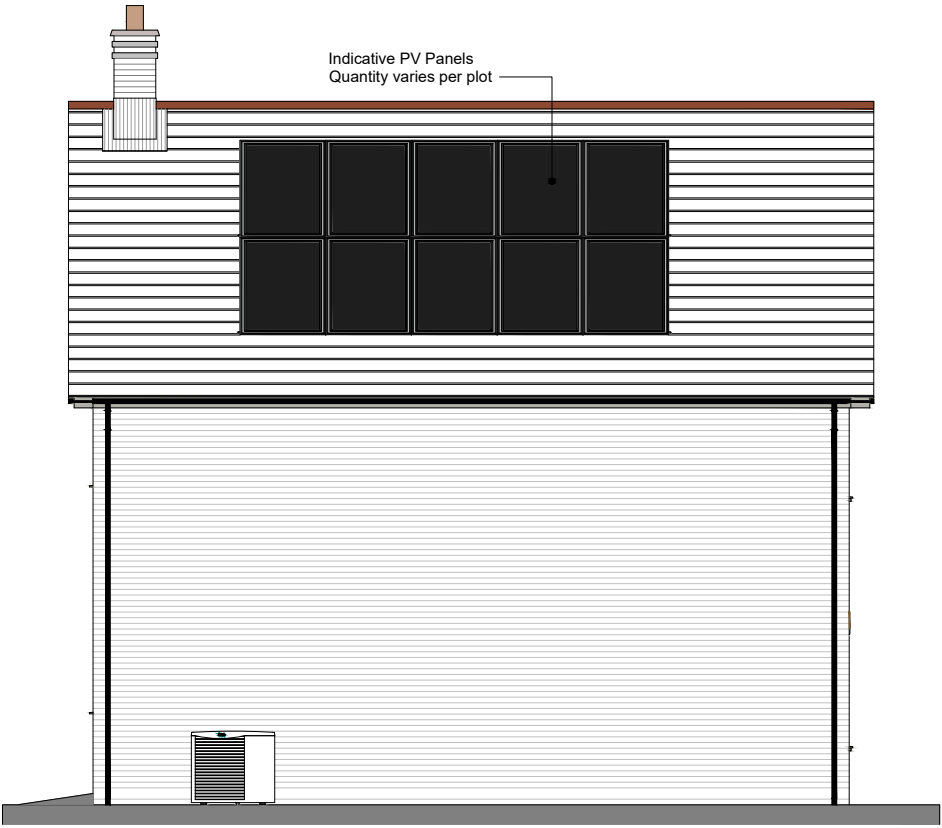

Side Elevation




Rear Elevation

Proposed Scale Parameters

WDQR - Detached Corner Unit

Unit Type	Width	Depth	Ridge Height
641	7.5m - 9m	10 - 11m	9m - 10m

 

Scale @ 1:50

A1

Original sheet size

Note: This Drawing is copyright, its use or reproduction is subject to permission from Spring Design Consultancy Limited. All rights are reserved until invoices are paid in full. Contact SDC regarding terms & conditions. Check printed scale, responsibility is not accepted for reproduction of digital media or measuring from this document. Only figured dimensions to be used for construction. No responsibility will be taken for any design used for construction prior to receipt of relevant approvals. Report doubts/discrepancies to project Architect.

Rev	Date	By	CHK	Description
X	XX.XX.XX	XX	XX	XXXX

Client:

Pobl Group

Project:

Crymlyn Grove Skewen

Drawing Title:

641 Elevations
Brick and Cladding (illustrative)

Drawing Status:

PLANNING SUBMISSION AUG 2024 cc

Date:

Drawn By:

Checked:

Director:

Scale:

1:50 @ A1

Job No:

2285

Drawing No.


641(03)301

Rev.


-

Unit 2, Chapel Barns | Merthyr Mawr | Bridgend | CF32 0LS
t: 01656 656267 e: mail@spring-consultancy.co.uk

spring
design

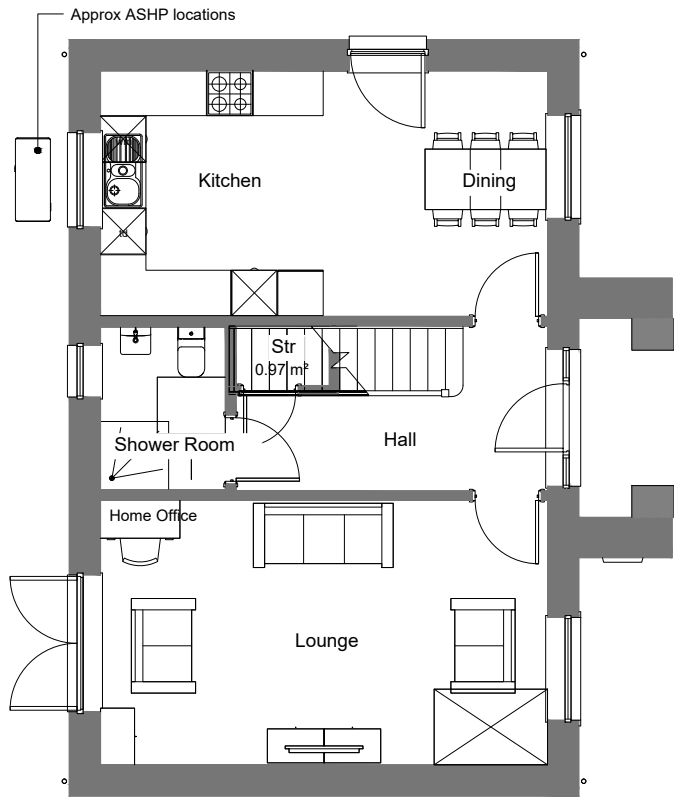

Ground Floor Plan

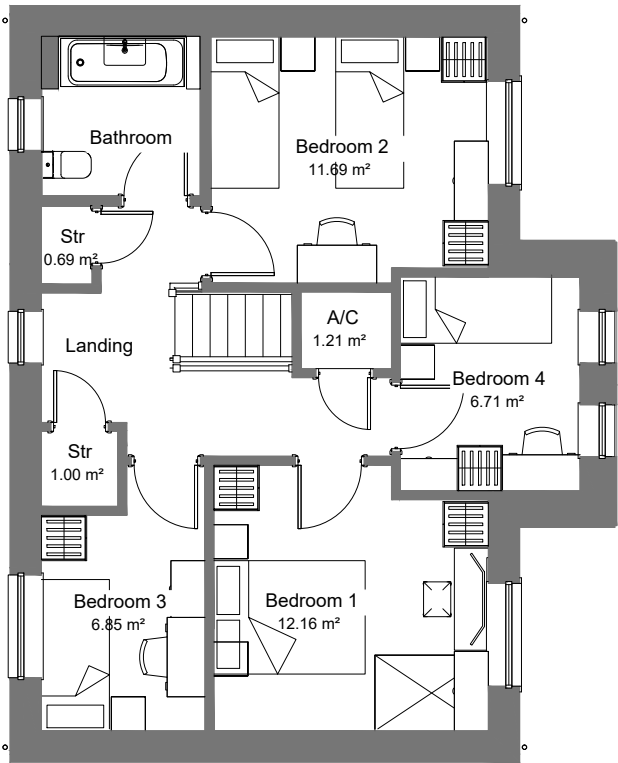


First Floor Plan

Proposed Scale Parameters

WDQR - Detached Corner Unit

Unit Type	Width	Depth	Ridge Height
642	7.5m - 9m	10 - 11m	9m - 10m

 

A1


Original sheet size

Rev	Date	By	CHK	Description
X	XX.XX.XX	XX	XX	XXXXX

Note: This Drawing is copyright, its use or reproduction is subject to permission from Spring Design Consultancy Limited. All rights are reserved until invoices are paid in full. Contact SDC regarding terms & conditions. Check printed scale, responsibility is not accepted for reproduction of digital media or measuring from this document. Only figured dimensions to be used for construction. No responsibility will be taken for any design used for construction prior to receipt of relevant approvals. Report doubts/discrepancies to project Architect.

Client:	Project:	Drawing Title:
Pobl Group	Crymlyn Grove Skewen	642 Floor Plans (illustrative)
Drawing Status:	Date:	Drawn By:
PLANNING SUBMISSION	AUG 2024	cc
Checked:	Director:	Scale:
		1:50 @ A1
Job No:	Drawing No.	Rev.
2285	642(03)200	-
Unit 2, Chapel Barns Merthyr Mawr Bridgend CF32 0LS	t: 01656 656267	e: mail@spring-consultancy.co.uk




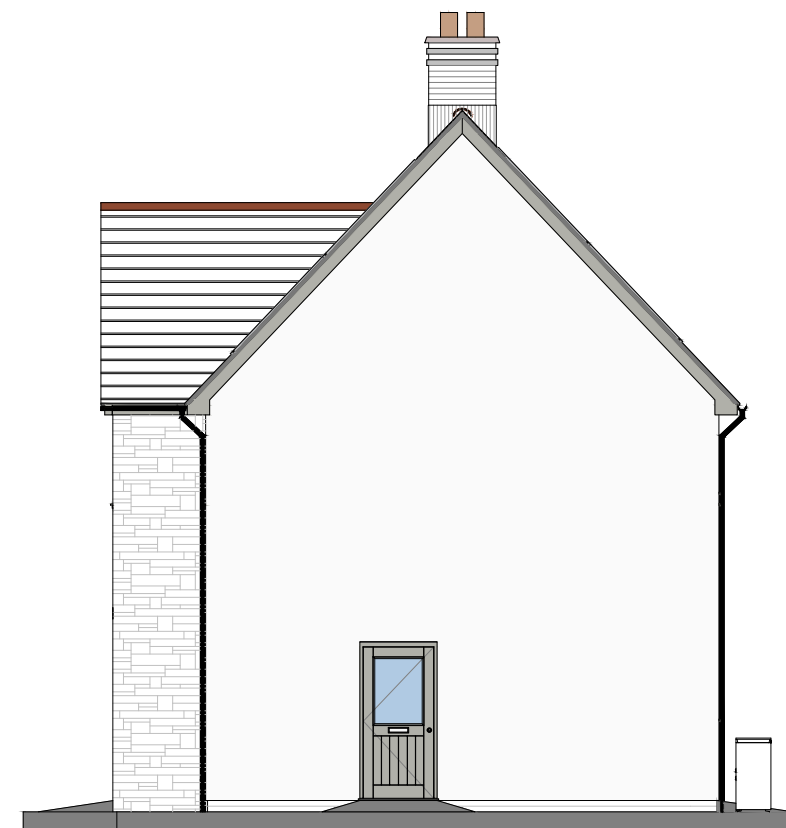

Proposed Scale Parameters

WDQR - Detached Corner Unit

Unit Type	Width	Depth	Ridge Height
642	7.5m - 9m	10 - 11m	9m - 10m

 

A1

Original sheet size

Rev	Date	By	CHK	Description
X	XX.XX.XX	XX	XX	XXXXX

Note: This Drawing is copyright, its use or reproduction is subject to permission from Spring Design Consultancy Limited. All rights are reserved until invoices are paid in full. Contact SDC regarding terms & conditions. Check printed scale, responsibility is not accepted for reproduction of digital media or measuring from this document. Only figured dimensions to be used for construction. No responsibility will be taken for any design used for construction prior to receipt of relevant approvals. Report doubts/discrepancies to project Architect.

Rev	Date	By	CHK	Description
X	XX.XX.XX	XX	XX	XXXXX

Client:

Pobl Group

Project:

Crymlyn Grove Skewen

Drawing Title:

642 Elevations
Render and Stone (illustrative)

Drawing Status:

PLANNING SUBMISSION AUG 2024 cc

Date _____

ON AUG 2024 cc

Drawn B

024 CC

by: Checked:

Director: Scott

1

or: | Scale:

1:50 @ A1

Job No:

2285

Drawing No.

642(03)300

Rev.

—

Unit 2 Chapel Barns | Merthyr Mawr | Bridgend | CF32 0LS
t: 01656 656267 e: mail@spring-consultancy.co.uk

t: 01656 656267



spring
design

Mawr | Bridgend | CF32 0LS
:mail@spring-consultancy.co.uk




Front Elevation



Side Elevation



Rear Elevation

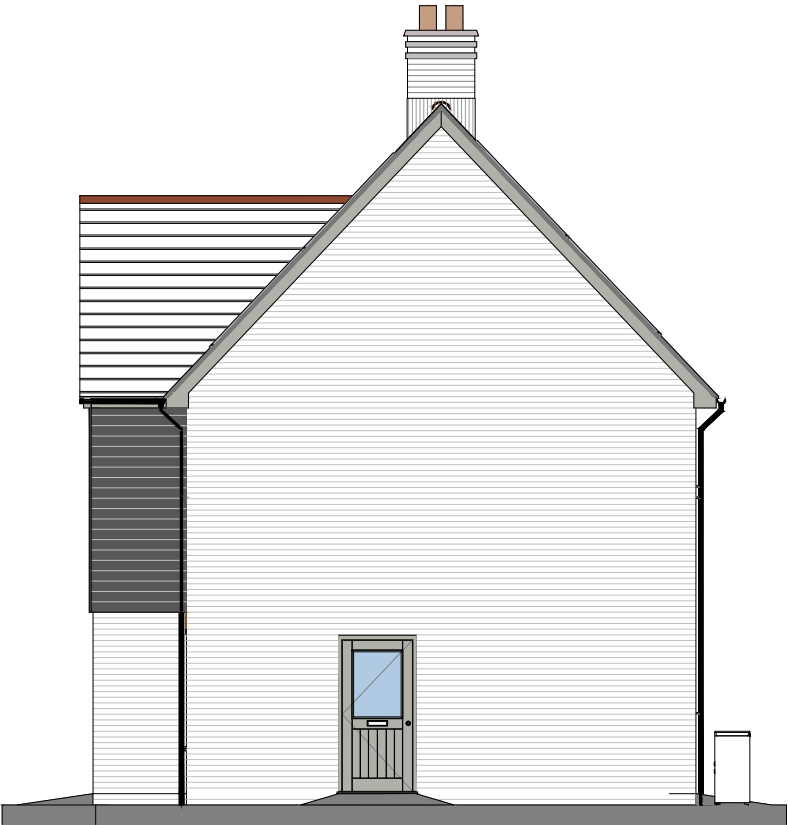

Side Elevation

Proposed Scale Parameters
WDQR - Detached Corner Unit


Unit Type	Width	Depth	Ridge Height
642	7.5m - 9m	10 - 11m	9m - 10m

0 1m 2m 3m 4m 5m
Scale @ 1:50


A1 Original sheet size				
Note: This Drawing is copyright, its use or reproduction is subject to permission from Spring Design Consultancy Limited. All rights are reserved until invoices are paid in full. Contact SDC regarding terms & conditions. Check printed scale, responsibility is not accepted for reproduction of digital media or measuring from this document. Only figured dimensions to be used for construction. No responsibility will be taken for any design used for construction prior to receipt of relevant approvals. Report doubts/discrepancies to project Architect.				
Rev	Date	By	CHK	Description
X	XX.XX.XX	XX	XX	XXXX

Client: Pobl Group		Project: Crymlyn Grove Skewen		Drawing Title: 642 Elevations Brick and Cladding (illustrative)	
Drawing Status: PLANNING SUBMISSION	Date: AUG 2024	Drawn By: cc	Checked: cc	Director: 1:50 @ A1	Scale: 1:50 @ A1
Job No: 2285	Drawing No: 642(03)301	Rev: -	Unit 2, Chapel Barns Merthyr Mawr Bridgend CF32 0LS t: 01656 656267 e: mail@spring-consultancy.co.uk		



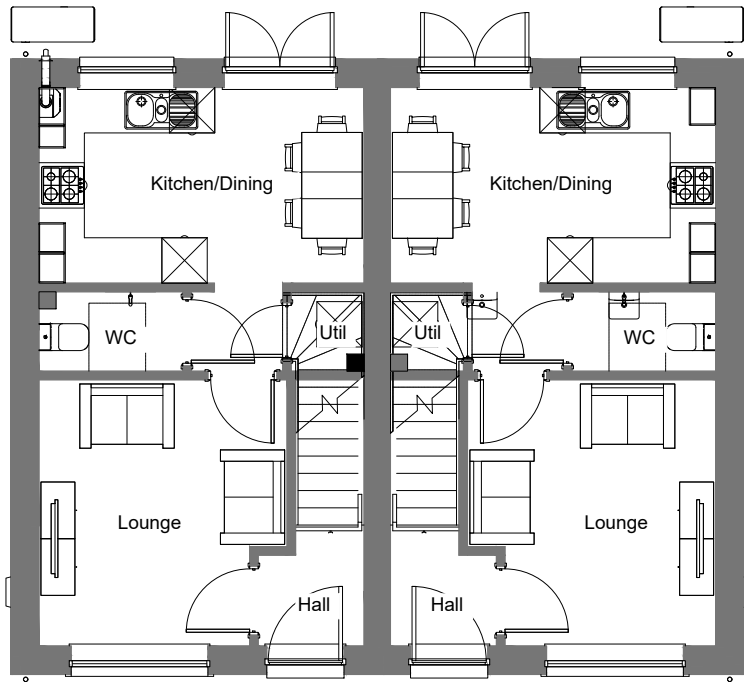

Ground Floor Plan

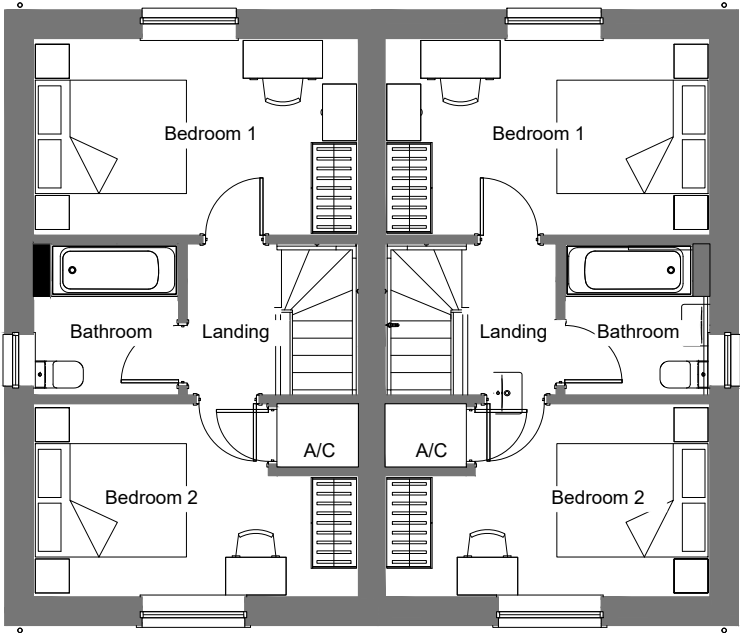

First Floor Plan

Proposed Scale Parameters

Open Market - Two Bedroom

Unit Type	Width	Depth	Ridge Height
Howard	4.5m - 5.5m	8m - 9m	8m - 9m



A1

Original sheet size

Note: This Drawing is copyright, its use or reproduction is subject to permission from Spring Design Consultancy Limited. All rights are reserved until invoices are paid in full. Contact SDC regarding terms & conditions. Check printed scale, responsibility is not accepted for reproduction of digital media or measuring from this document. Only figured dimensions to be used for construction. No responsibility will be taken for any design used for construction prior to receipt of relevant approvals. Report doubts/discrepancies to project Architect.

Rev	Date	By	CHK	Description
X	XX.XX.XX	XX	XX	XXXXX

Client:

Pobl Group

Project:

Crymlyn Grove Skewen

Drawing Title:

Howard Floor Plans (illustrative)

Drawing Status:

PLANNING SUBMISSION

Date:

AUG 2024

Drawn By:

cc

Checked:

Director:

Scale:

1:50 @ A1

Job No:

2285

Drawing No.

HOW(03)200

Rev.

-

Unit 2, Chapel Barns | Merthyr Mawr | Bridgend | CF32 0LS

t: 01656 656267

e: mail@spring-consultancy.co.uk

spring

design




Front Elevation



Side Elevation



Side Elevation

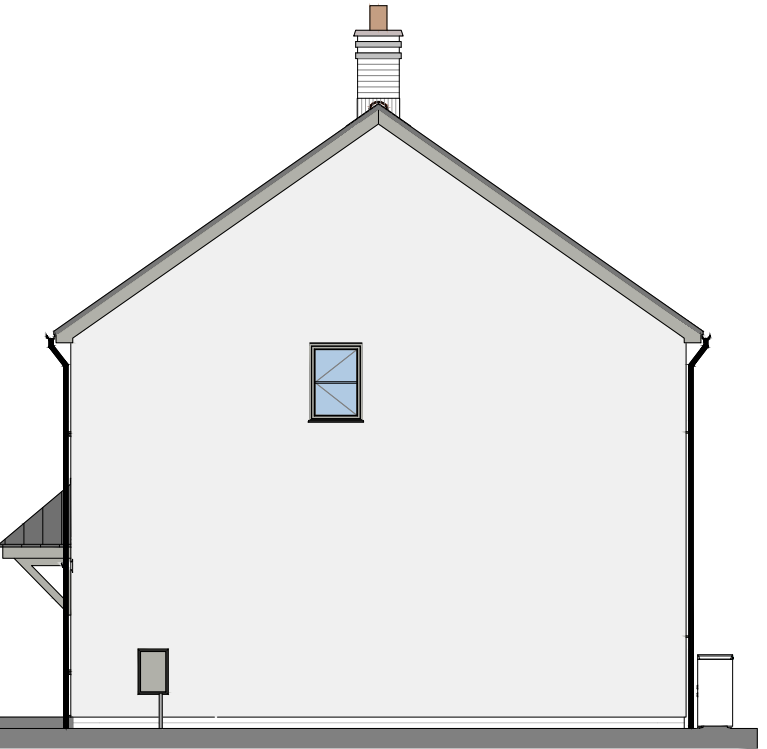

Side Elevation

Proposed Scale Parameters

Open Market - Two Bedroom

Unit Type	Width	Depth	Ridge Height
Howard	4.5m - 5.5m	8m - 9m	8m - 9m



Scale @ 1:50


A1
Original sheet size

Rev	Date	By	CHK	Description
X	XX.XX.XX	XX	XXXX	


Note: This Drawing is copyright, its use or reproduction is subject to permission from Spring Design Consultancy Limited. All rights are reserved until invoices are paid in full. Contact SDC regarding terms & conditions. Check printed scale, responsibility is not accepted for reproduction of digital media or measuring from this document. Only figured dimensions to be used for construction. No responsibility will be taken for any design used for construction prior to receipt of relevant approvals. Report doubts/discrepancies to project Architect.

Client:	Project:	Drawing Title:
Pobl Group	Crymlyn Grove Skewen	Howard Elevations (illustrative)
Drawing Status:	Date:	Drawn By:
PLANNING SUBMISSION	AUG 2024	cc
Checked:	Director:	Scale:
		1:50 @ A1
Job No:	Drawing No:	Rev:
2285	HOW(03)300	-
Unit 2, Chapel Barns Merthyr Mawr Bridgend CF32 0LS		
t: 01656 656267 e: mail@spring-consultancy.co.uk		



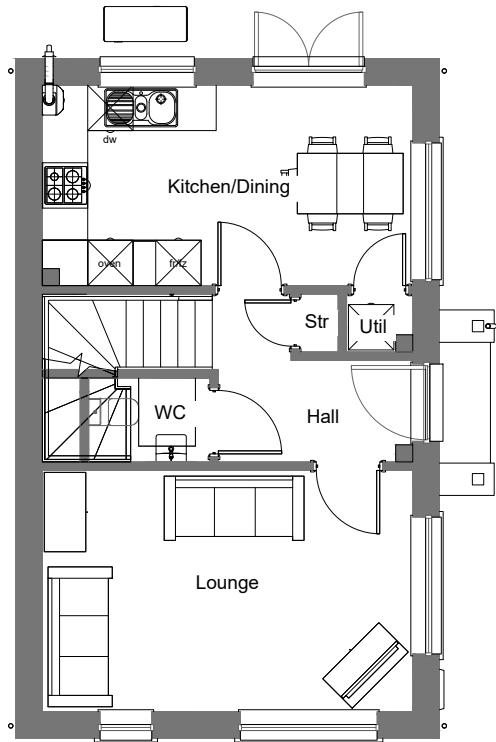

Ground Floor Plan

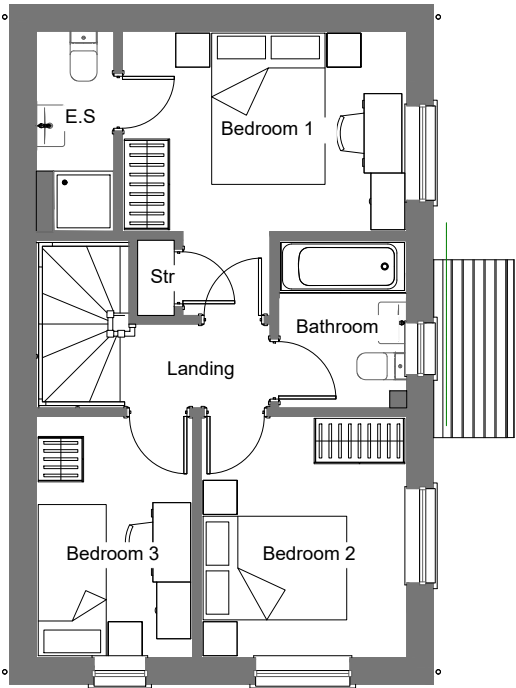


First Floor Plan

Proposed Scale Parameters

Open Market - Three Bedroom

Unit Type	Width	Depth	Ridge Height
Letchworth	5.5m - 7.5m	8.5m - 9.5m	8.5m - 9.5m

 

A1

Original sheet size

Rev	Date	By	CHK	Description
X	XX.XX.XX	XX	XX	XXXXX


Note: This Drawing is copyright, its use or reproduction is subject to permission from Spring Design Consultancy Limited. All rights are reserved until invoices are paid in full. Contact SDC regarding terms & conditions. Check printed scale, responsibility is not accepted for reproduction of digital media or measuring from this document. Only figured dimensions to be used for construction. No responsibility will be taken for any design used for construction prior to receipt of relevant approvals. Report doubts/discrepancies to project Architect.

Client:	Project:	Drawing Title:
Pobl Group	Crymlyn Grove Skewen	Letchworth Floor Plans (illustrative)
Drawing Status:	Date:	Drawn By:
PLANNING SUBMISSION SEPT 2024	cc	1:50 @ A1
Checked:	Director:	Scale:
2285	LET(03)200	-
Rev.	Unit 2	Chapel Barns Merthyr Mawr Bridgend CF32 0LS
t: 01656 656267	e: mail@spring-consultancy.co.uk	





Side Elevation

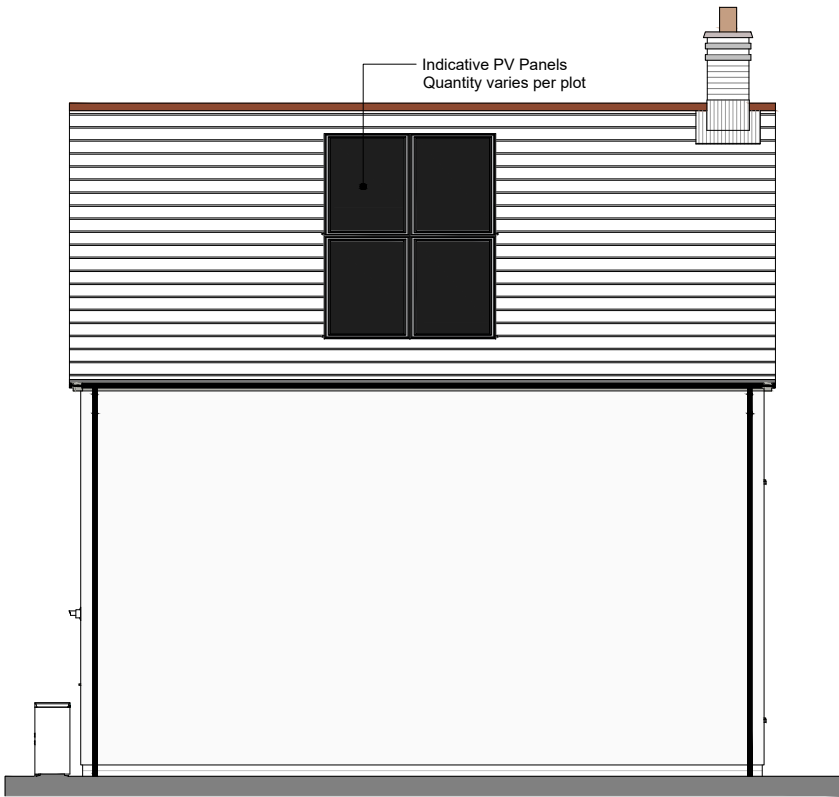

Side Elevation



Rear Elevation




Front Elevation

Proposed Scale Parameters

Open Market - Three Bedroom

Unit Type	Width	Depth	Ridge Height
Letchworth	5.5m - 7.5m	8.5m - 9.5m	8.5m - 9.5m

 

Scale @ 1:50

A1

Original sheet size

Rev	Date	By	CHK	Description
X	XX.XX.XX	XX	XX	XXXX

Note: This Drawing is copyright, its use or reproduction is subject to permission from Spring Design Consultancy Limited. All rights are reserved until invoices are paid in full. Contact SDC regarding terms & conditions. Check printed scale, responsibility is not accepted for reproduction of digital media or measuring from this document. Only figured dimensions to be used for construction. No responsibility will be taken for any design used for construction prior to receipt of relevant approvals. Report doubts/discrepancies to project Architect.


Client:	Project:	Drawing Title:
Pobl Group	Crymlyn Grove Skewen	Letchworth Elevations (illustrative)
Drawing Status:	Date:	Drawn By:
PLANNING SUBMISSION SEPT 2024	cc	1:50 @ A1
Checked:	Director:	Scale:
2285	LET(03)300	-
Rev.	Unit 2	Chapel Barns Merthyr Mawr Bridgend CF32 0LS
t: 01656 656267	e: mail@spring-consultancy.co.uk	




Proposed Scale Parameters

Open Market - Three Bedroom

Unit Type	Width	Depth	Ridge Height
Oakdale	5m - 6m	9m - 10m	8.5m - 9.5m

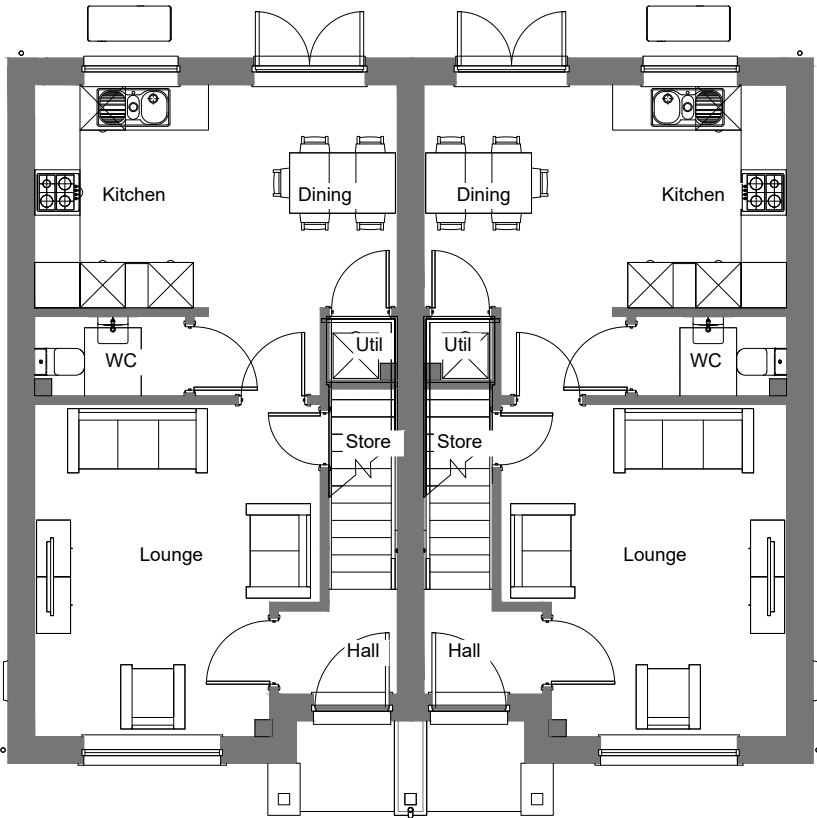

Ground Floor Plan

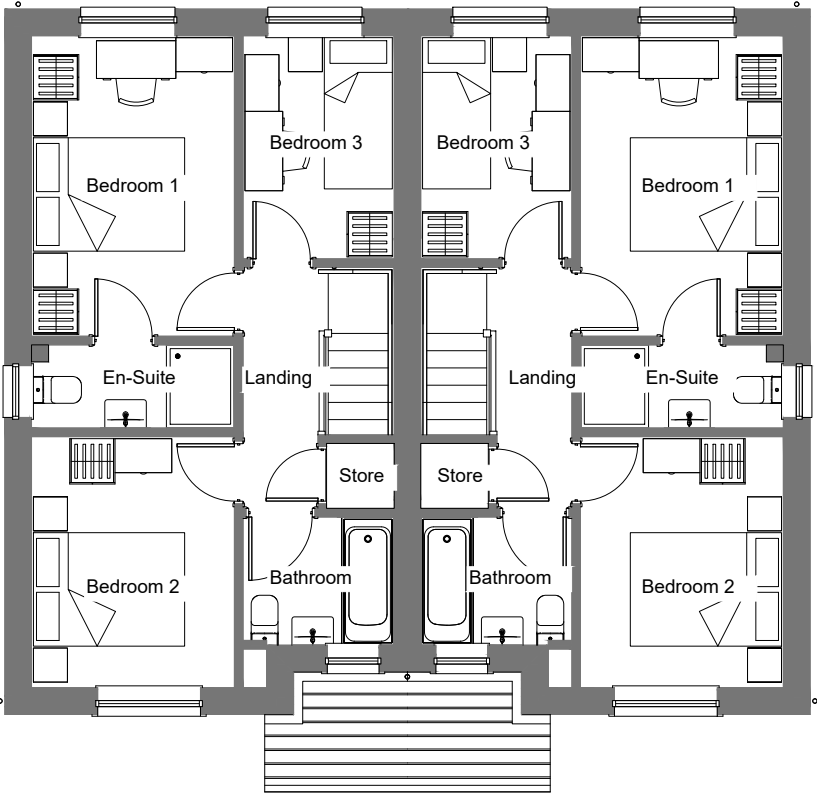

First Floor Plan

A1

Original sheet size

Note: This Drawing is copyright, its use or reproduction is subject to permission from Spring Design Consultancy Limited. All rights are reserved until invoices are paid in full. Contact SDC regarding terms & conditions. Check printed scale, responsibility is not accepted for reproduction of digital media or measuring from this document. Only figured dimensions to be used for construction. No responsibility will be taken for any design used for construction prior to receipt of relevant approvals. Report doubts/discrepancies to project Architect.

Rev	Date	By	CHK	Description
X	XX.XX.XX	XX	XX	XXXXX

Client: Pobl Group		Project: Crymlyn Grove Skewen		Drawing Title: Oakdale Floor Plans (illustrative)	
Drawing Status: PLANNING SUBMISSION	Date: SEPT 2024	Drawn By: cc	Checked: Director: 1:50 @ A1	Job No: 2285	Drawing No: OAK(03)200
Rev: -		Unit 2, Chapel Barns Merthyr Mawr Bridgend CF32 0LS		t: 01 656 656267 e: mail@spring-consultancy.co.uk	

spring

design



Front Elevation



Side Elevation



Rear Elevation



Side Elevation

Proposed Scale Parameters

Open Market - Three Bedroom

Unit Type	Width	Depth	Ridge Height
Oakdale	5m - 6m	9m - 10m	8.5m - 9.5m



A1

Original sheet size

Note: This Drawing is copyright, its use or reproduction is subject to permission from Spring Design Consultancy Limited. All rights are reserved until invoices are paid in full. Contact SDC regarding terms & conditions. Check printed scale, responsibility is not accepted for reproduction of digital media or measuring from this document. Only figured dimensions to be used for construction. No responsibility will be taken for any design used for construction prior to receipt of relevant approvals. Report doubts/discrepancies to project Architect.

Rev	Date	By	CHK	Description
X	XX.XX.XX	XX	XX	XXXX

Client: Pobl Group

Project: Crymlyn Grove Skewen

Drawing Title: Oakdale Elevations (illustrative)

Drawing Status: PLANNING SUBMISSION SEPT 2024

Date: cc

Drawn By: Checked: Director: Scale: 1:50 @ A1

Job No: 2285


Drawing No: OAK(03)300

Rev: -


Unit 2, Chapel Barns | Merthyr Mawr | Bridgend | CF32 0LS
t: 01656 656267
e: mail@spring-consultancy.co.uk

spring

design

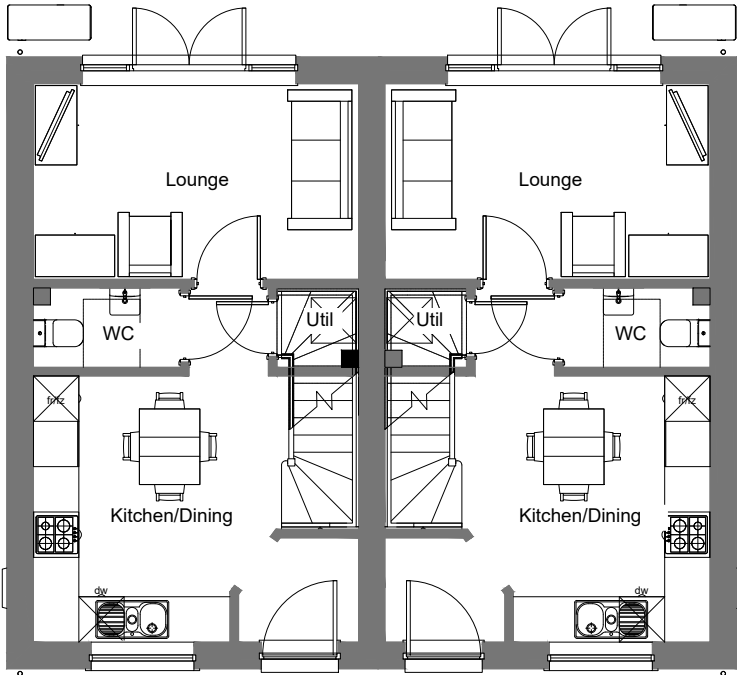

Ground Floor Plan

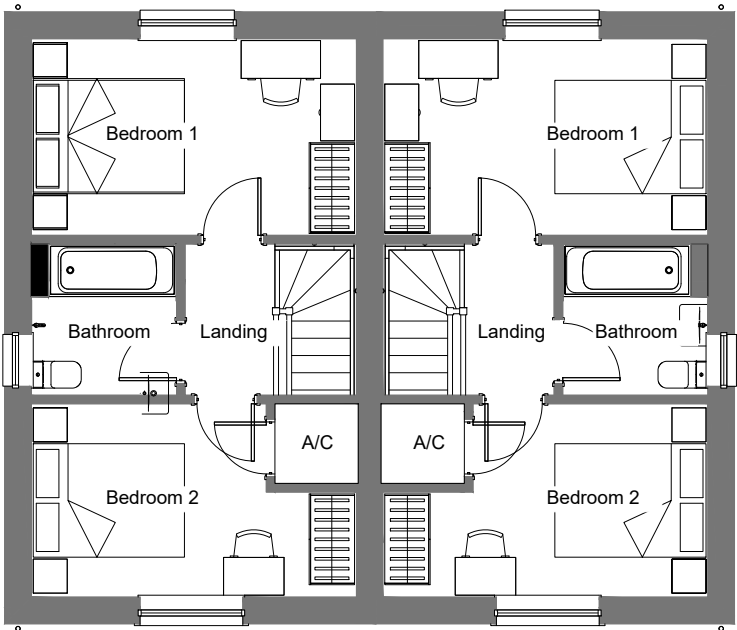

First Floor Plan

Proposed Scale Parameters
Open Market - Two Bedroom

Unit Type	Width	Depth	Ridge Height
Rhiwbina	4.5m - 5.5m	8m - 9m	8m - 9m

01m2m3m4m5m

Scale @ 1:50

A1

Original sheet size

Note: This Drawing is copyright, its use or reproduction is subject to permission from Spring Design Consultancy Limited. All rights are reserved until invoices are paid in full. Contact SDC regarding terms & conditions. Check printed scale, responsibility is not accepted for reproduction of digital media or measuring from this document. Only figured dimensions to be used for construction. No responsibility will be taken for any design used for construction prior to receipt of relevant approvals. Report doubts/discrepancies to project Architect.

Rev	Date	By	CHK	Description
X	XX.XX.XX	XX	XX	XXXXX

Client:

Project:

Drawing Title:

Pobl Group

Crymlyn Grove Skewen

Rhiwbina Floor Plans (illustrative)

Drawing Status:

Date:

Drawn By:

Checked:

Director:

Scale:

PLANNING SUBMISSION

AUG 2024

cc

1:50 @ A1

Job No:

Drawing No.

Rev.

2285

RHI(03)200

-

Unit 2, Chapel Barns | Merthyr Mawr | Bridgend | CF32 0LS

t: 01656 656267

e: mail@spring-consultancy.co.uk

spring

design



Front Elevation



Side Elevation



Side Elevation



Side Elevation

Proposed Scale Parameters

Open Market - Two Bedroom

Unit Type	Width	Depth	Ridge Height
Rhiwbina	4.5m - 5.5m	8m - 9m	8m - 9m



A1

Original sheet size

Rev	Date	By	CHK	Description
X	XX.XX.XX	XX	XX	XXXXX

Note: This Drawing is copyright, its use or reproduction is subject to permission from Spring Design Consultancy Limited. All rights are reserved until invoices are paid in full. Contact SDC regarding terms & conditions. Check printed scale, responsibility is not accepted for reproduction of digital media or measuring from this document. Only figured dimensions to be used for construction. No responsibility will be taken for any design used for construction prior to receipt of relevant approvals. Report doubts/discrepancies to project Architect.

Client:	Project:	Drawing Title:
Pobl Group	Crymlyn Grove Skewen	Rhiwbina Elevations (illustrative)
Drawing Status:	Date:	Drawn By:
PLANNING SUBMISSION	JAN 2023	cc
Checked:	Director:	Scale:
		1:50 @ A1
Job No:	Drawing No:	Rev:
2285	RHI(03)300	-
Unit 2, Chapel Barns Merthyr Mawr Bridgend CF32 0LS	t: 01656 656267	e: mail@spring-consultancy.co.uk

