



Vivara Pro Woodstone house sparrow nest box fixed to the at high level within 3 months of works completing.

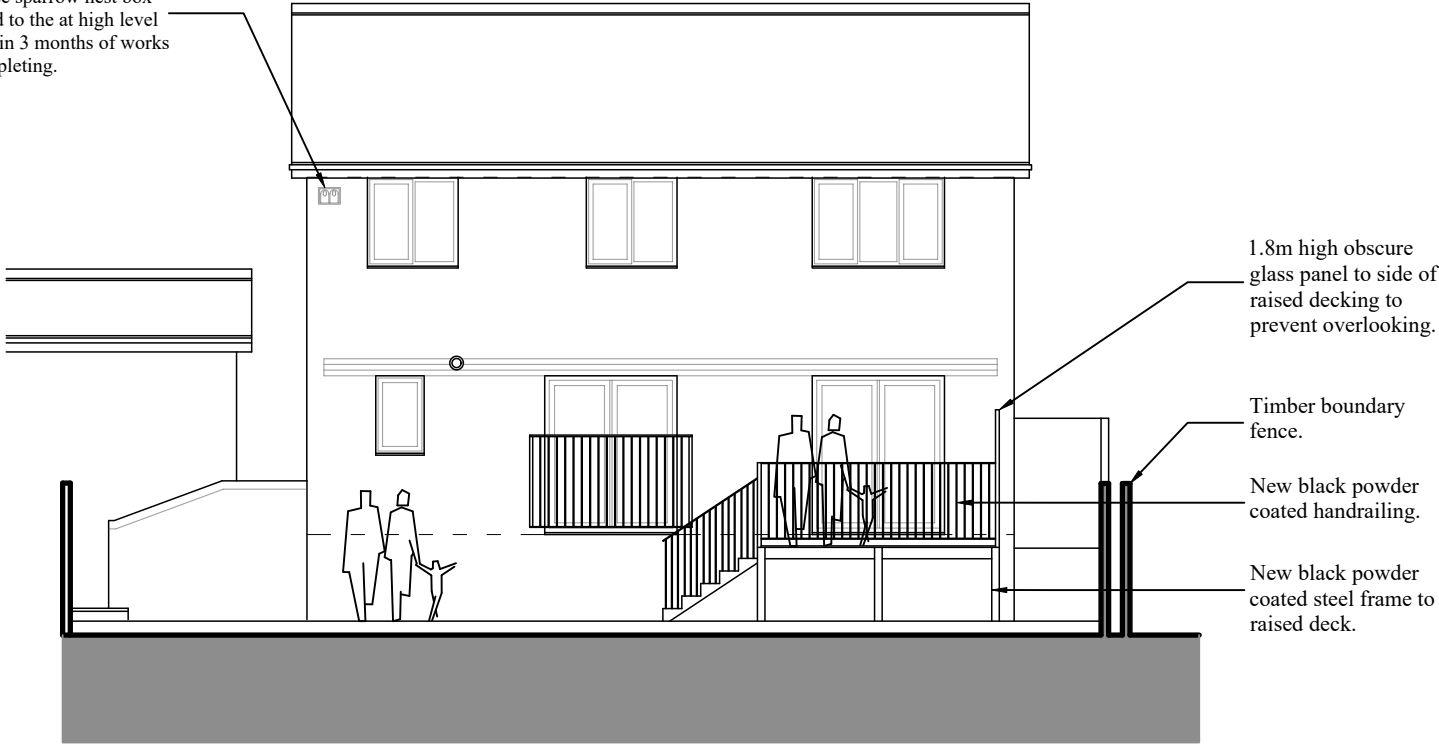

Rear Elevation

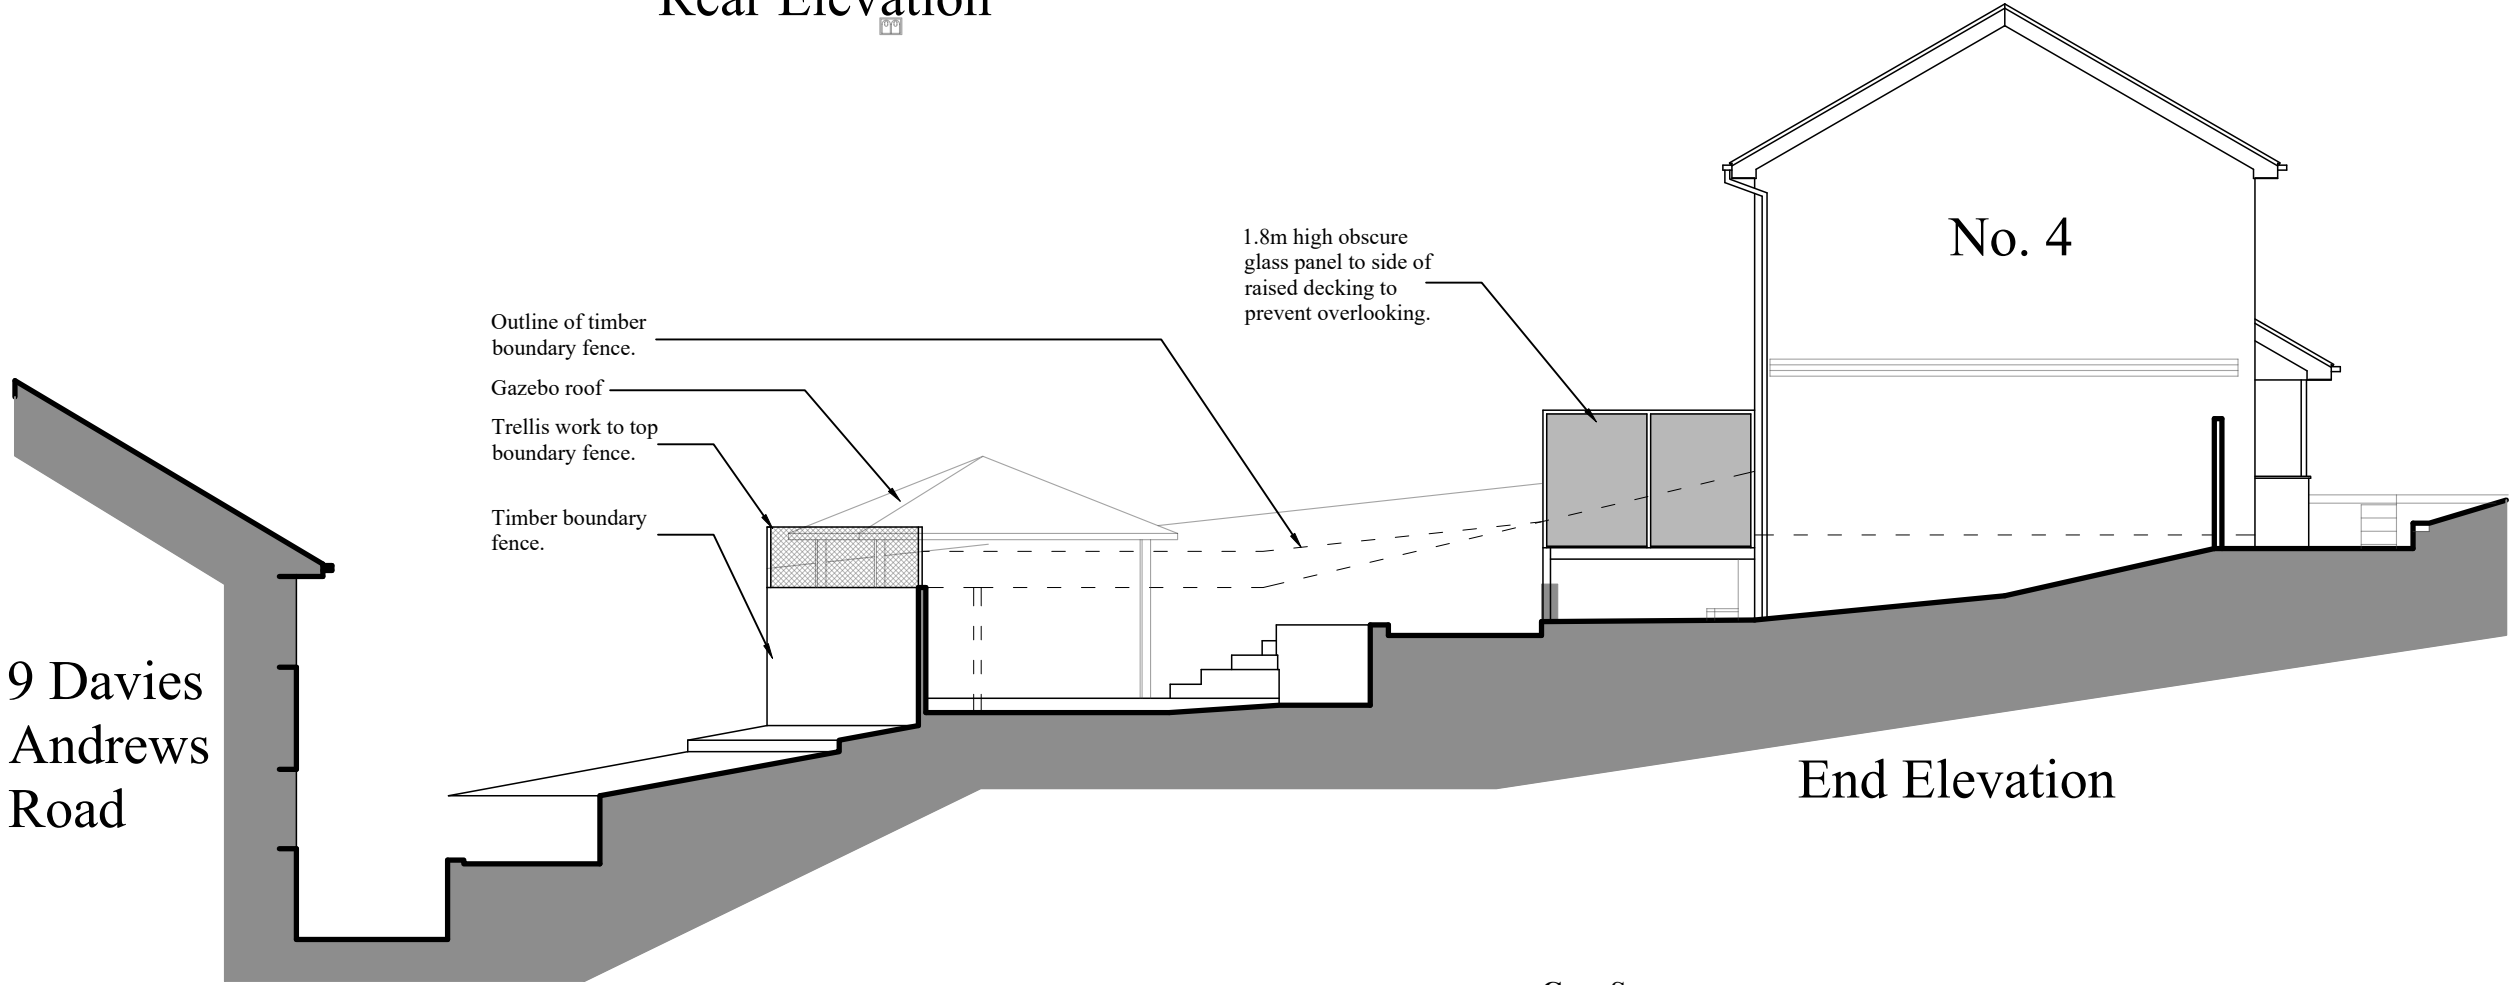

End Elevation

- Note:-**
- This drawing is intended for the purposes indicated only.
 - All dimensions are approximate and should be checked on site, with discrepancies reported.
 - Services searches to be obtained, prior to tendering or works commencing on site.
 - Building Regulations to be contacted to check if an application is required, and should advise the contractor accordingly.
 - A Party Wall agreement may be required with adjoining neighbours, prior to starting work.
 - CDM Regulations 2015 & Health and Safety at work act 1974 apply.



Gary Seymour Drawing Services					
Client:- Mr & Mrs Clarkson 4, Clos Ceagwenith, Tonna, Neath. SA11 3ER		Job Title :- Proposed raised deck to rear of 4, Clos Ceagwenith, Tonna, Neath. SA11 3ER		Dwg Title:- Proposed rear & end elevation	
Scale:- 1:100	Date :- April 2025	Stage :- Planning	Dwg No.:- 1254.P06	Rev.:-	A3
10, Wellfield, Melincourt, Neath. SA11 4AU. Mob.:- 07846 715003 Email:- garyjseymour@gmail.com					