



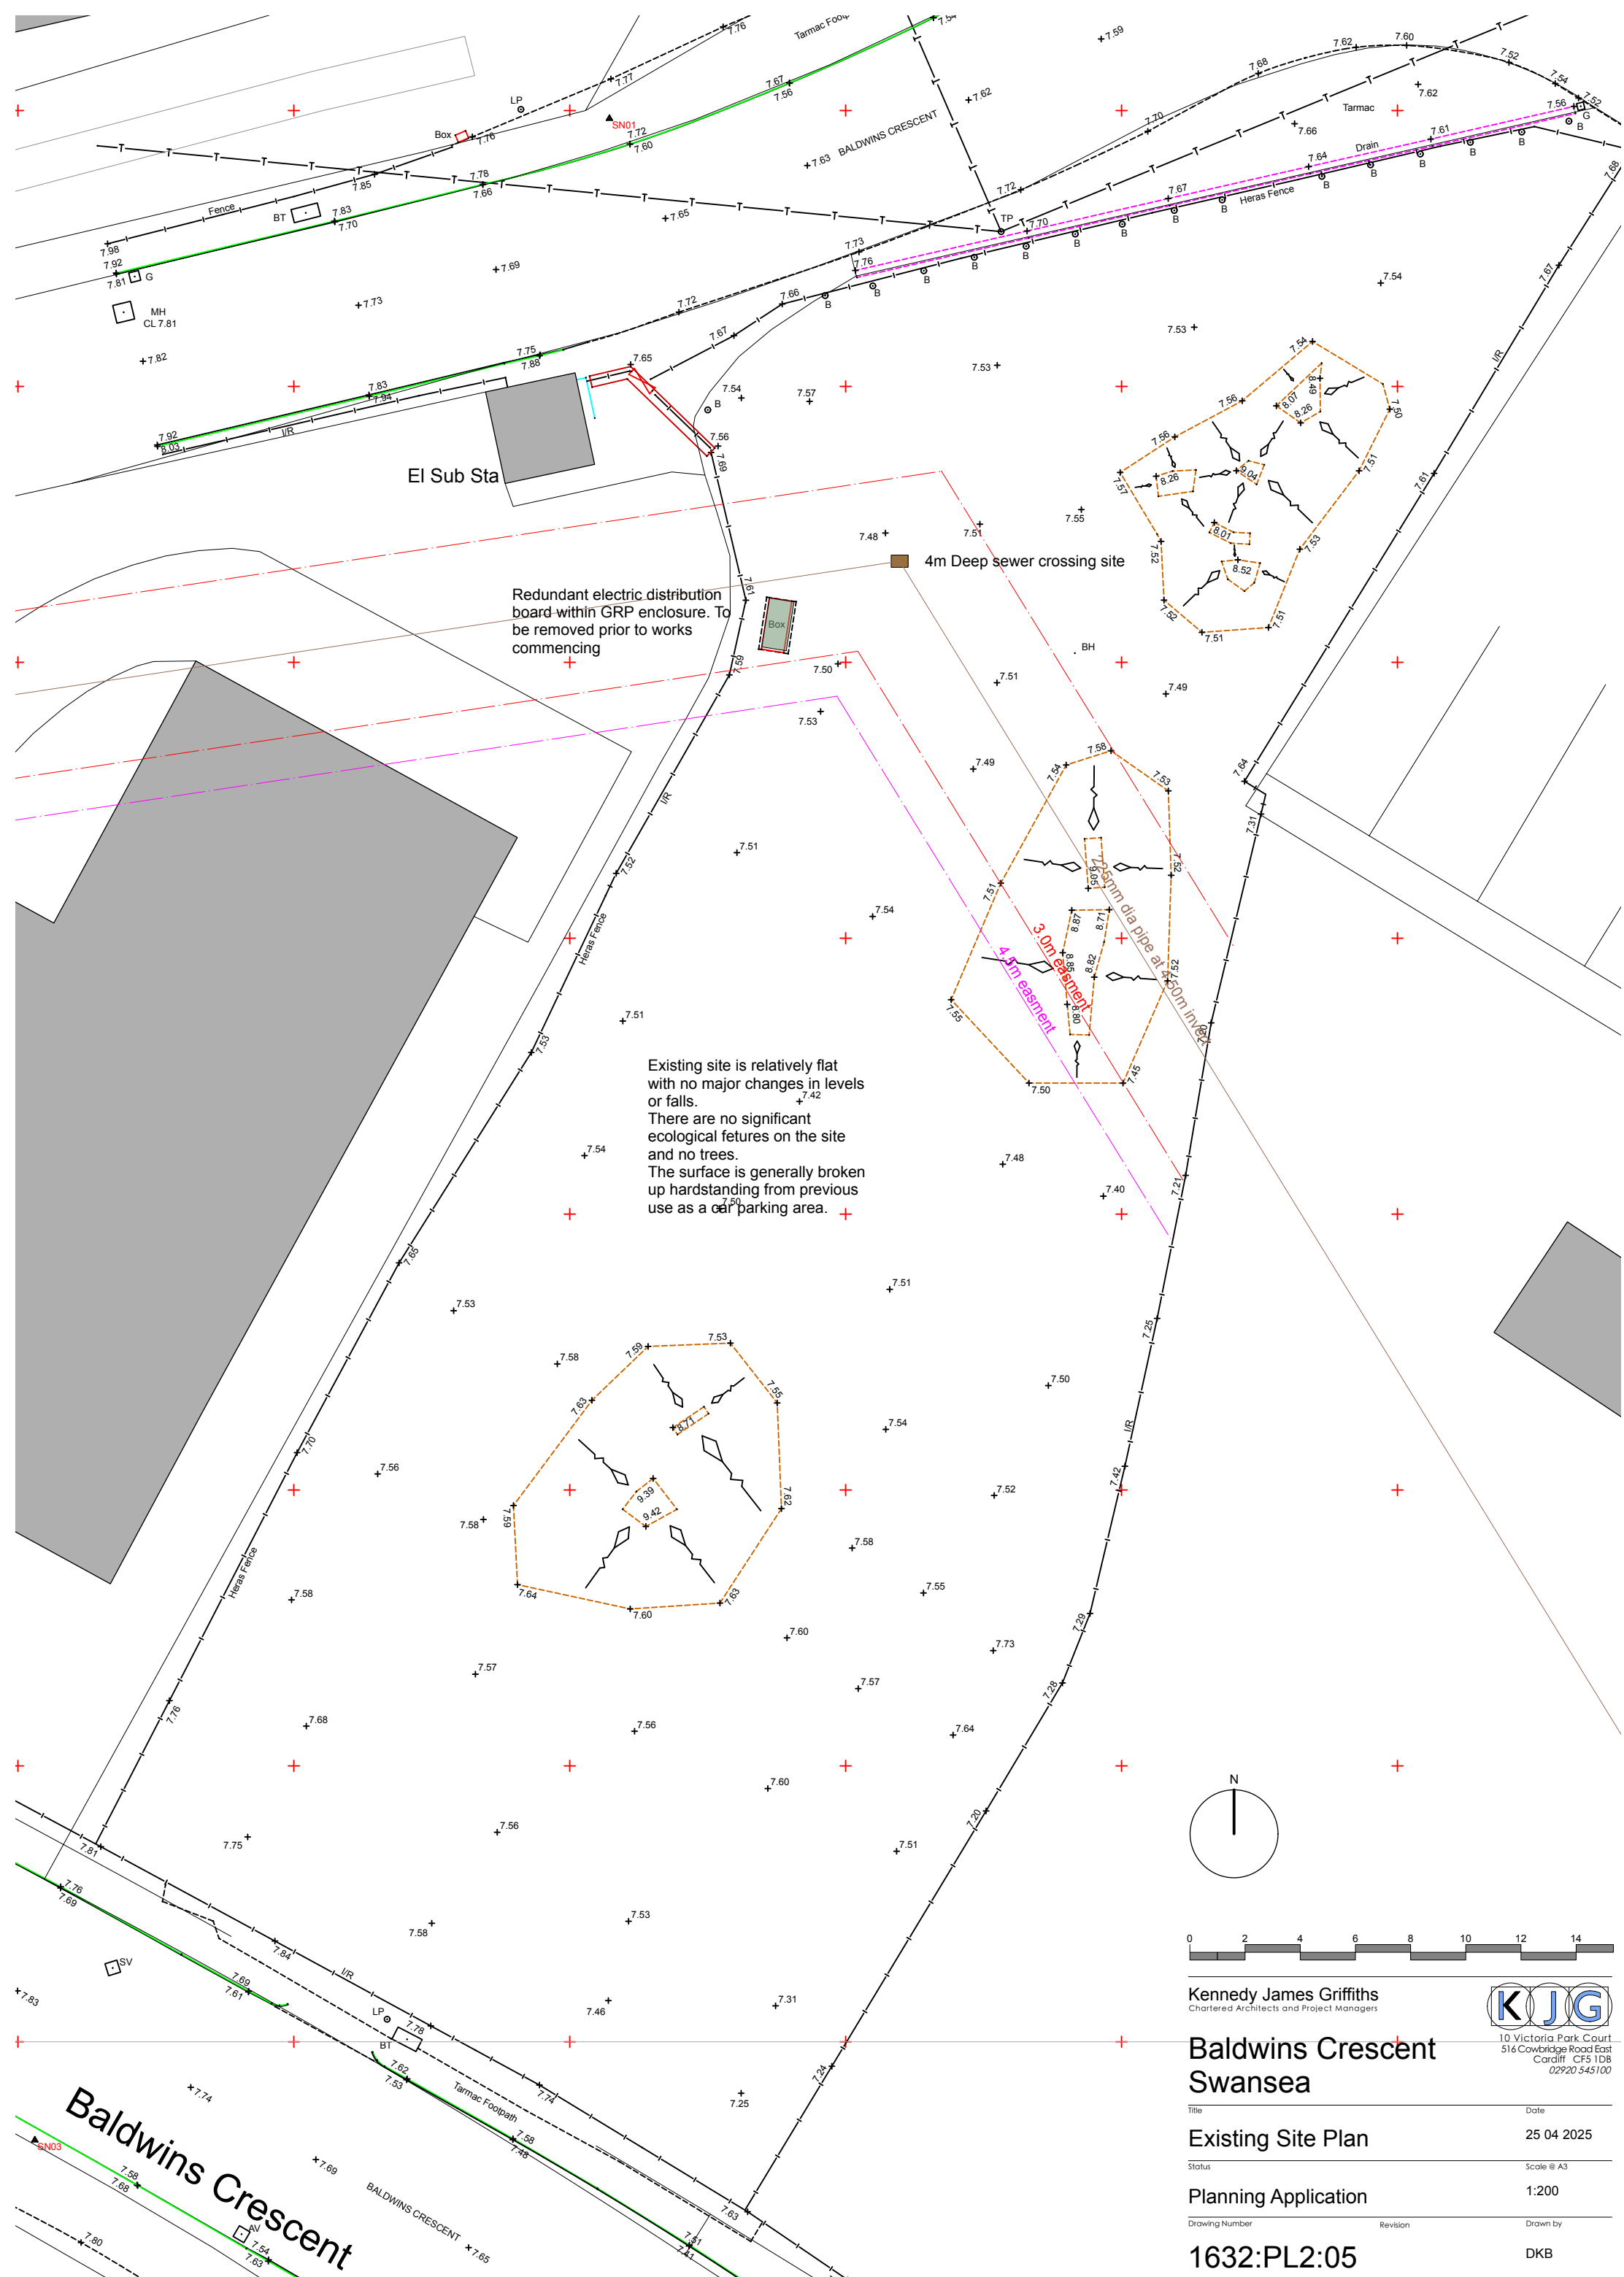

Kennedy James Griffiths
Chartered Architects and Project Managers

 

10 Victoria Park Court
516 Cowbridge Road East
Cardiff CF5 1DB
02920 545100

Baldwins Crescent Swansea

Title	Date	
Existing Site Plan	25 04 2025	
Status	Scale @ A3	
Planning Application	1:200	
Drawing Number	Revision	Drawn by
1632·PI 2·05		DKB

Use figured dimensions only. Do not scale for construction purposes. This drawing is copyright