


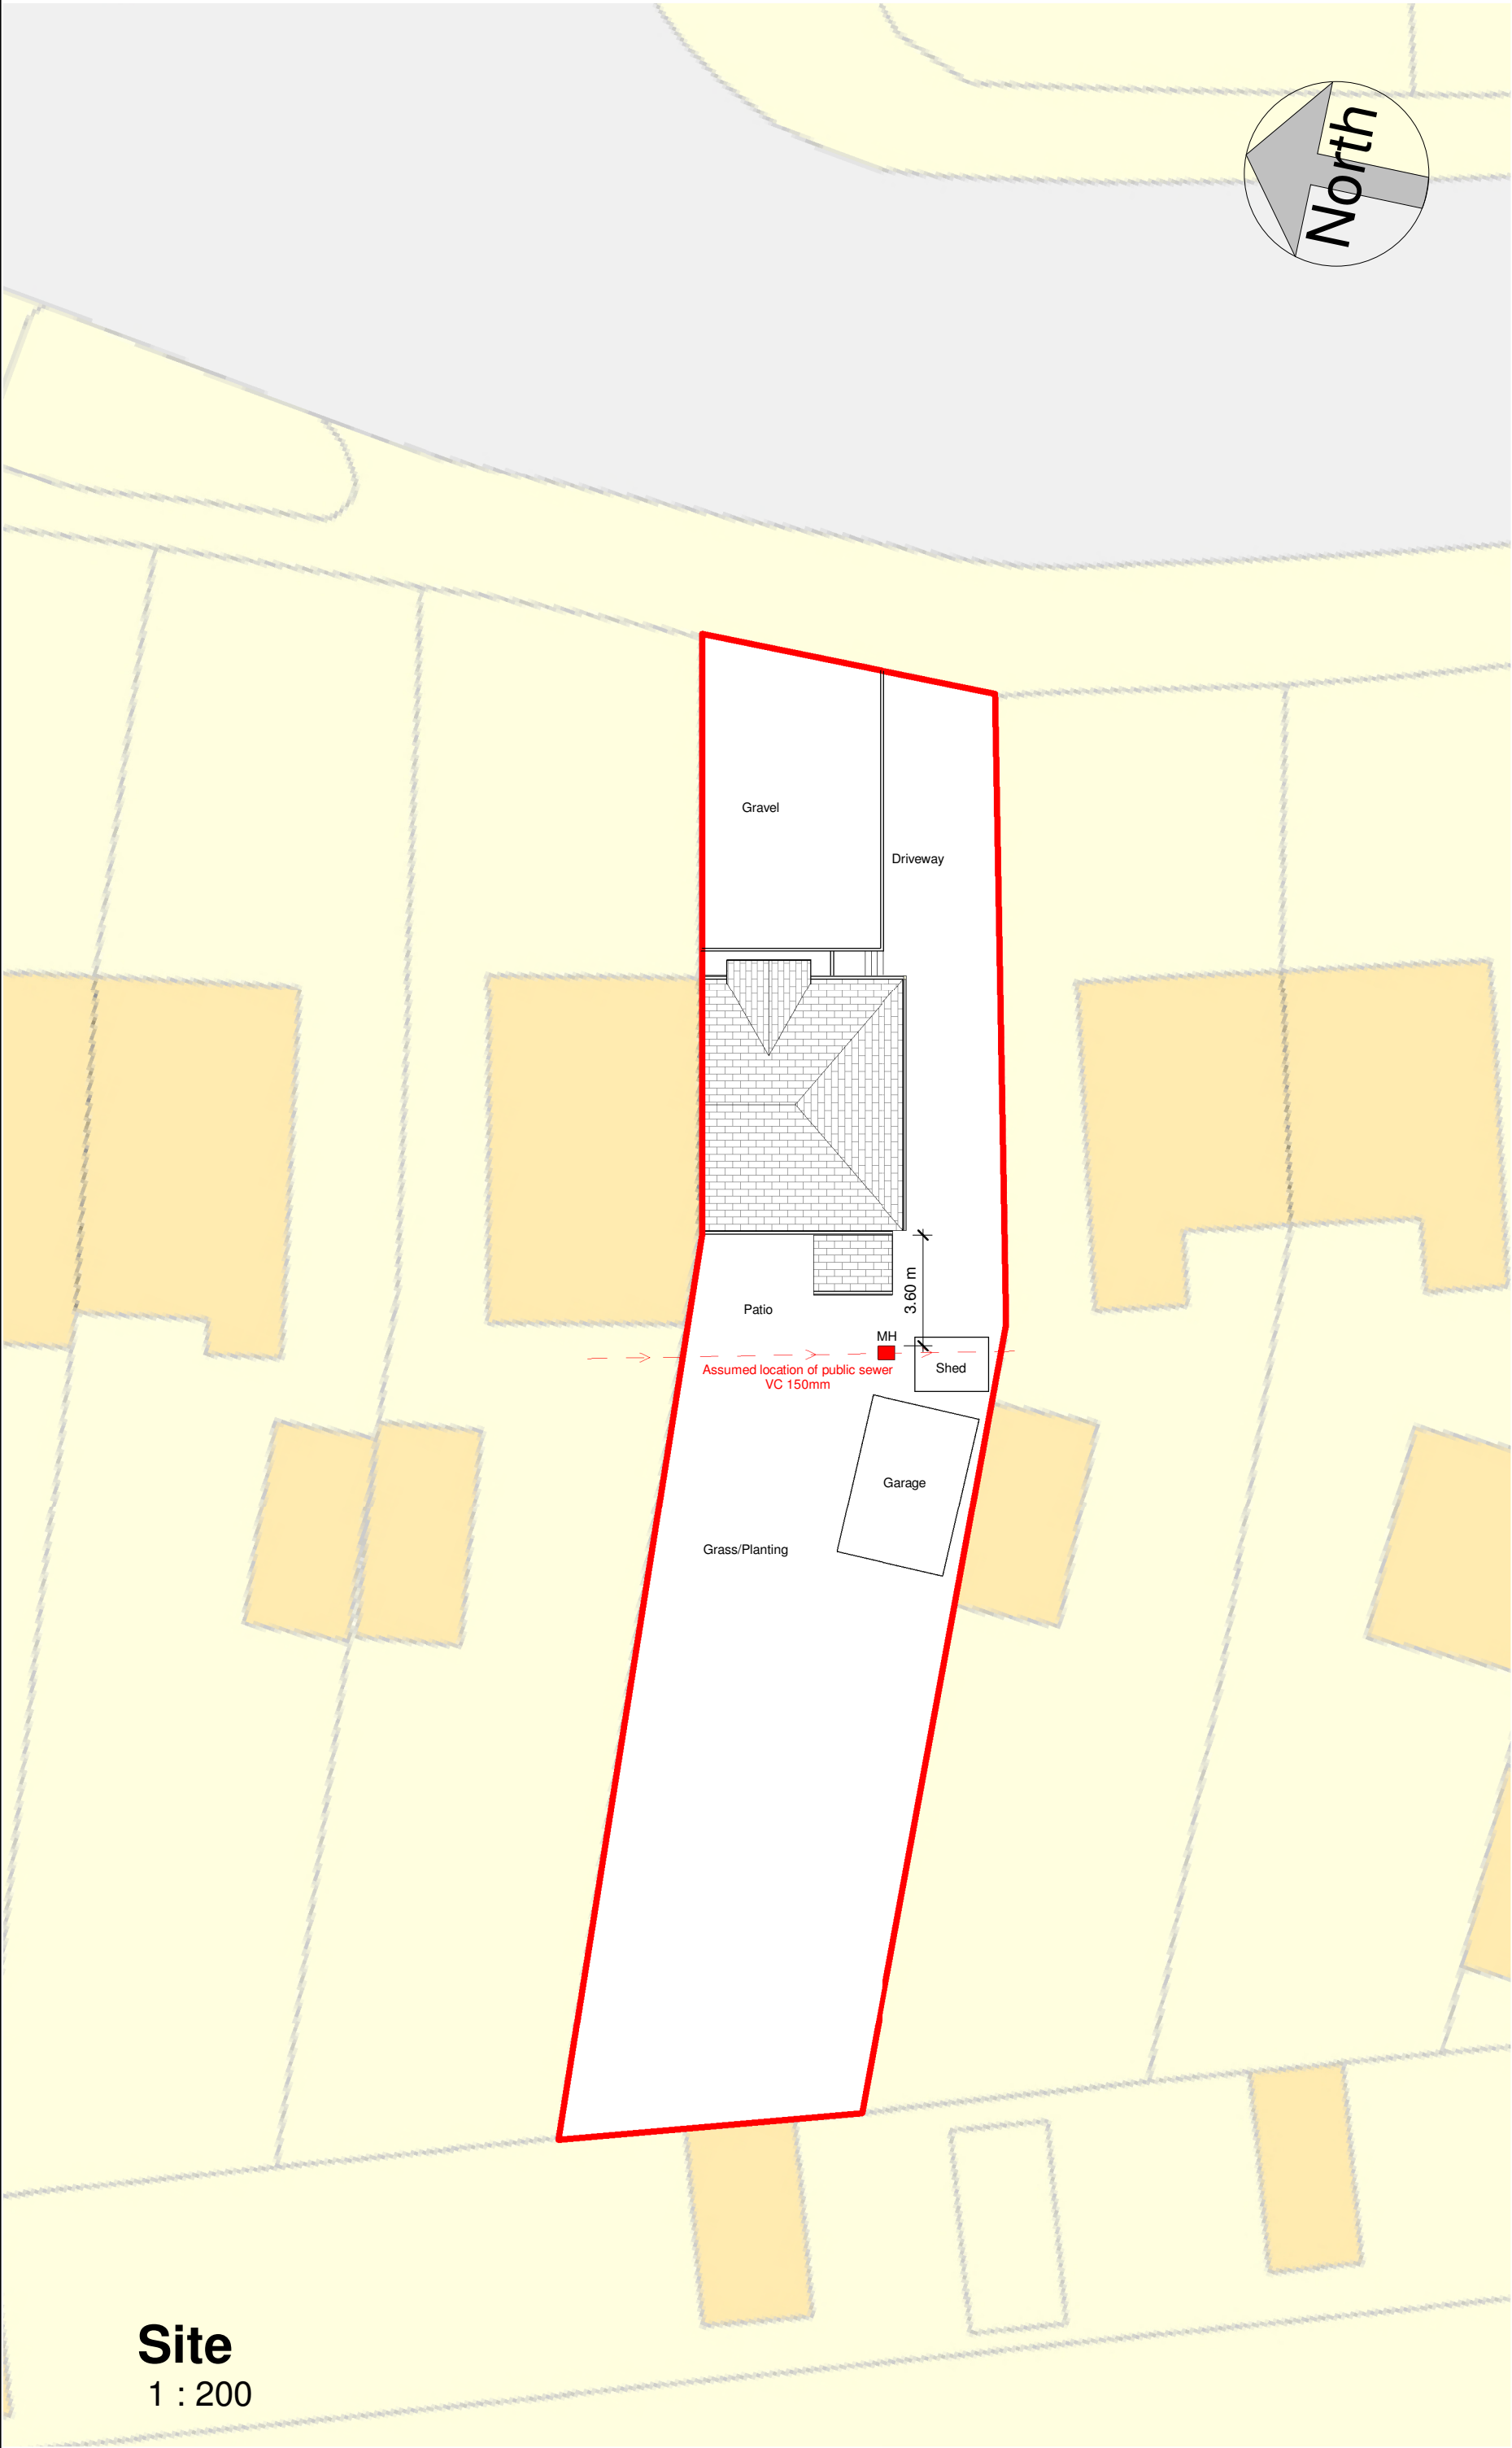

Site
1 : 200

No.	Description	Date

CODE	STATUS	SUITABILITY DESCRIPTION	PURPOSE OF ISSUE

PROJECT	SHEET
131 Longford Rd	
Existing Site Plan	

CLIENT			
Mr David Eagle			
Date	Project number	Scale (@ A3)	
05/04/2025	05042025	1 : 200	
Drawn by	DRAWING NUMBER		
CCS	REV		
Checked by	A302		
Client			



www.ccs-solutions.co.uk