




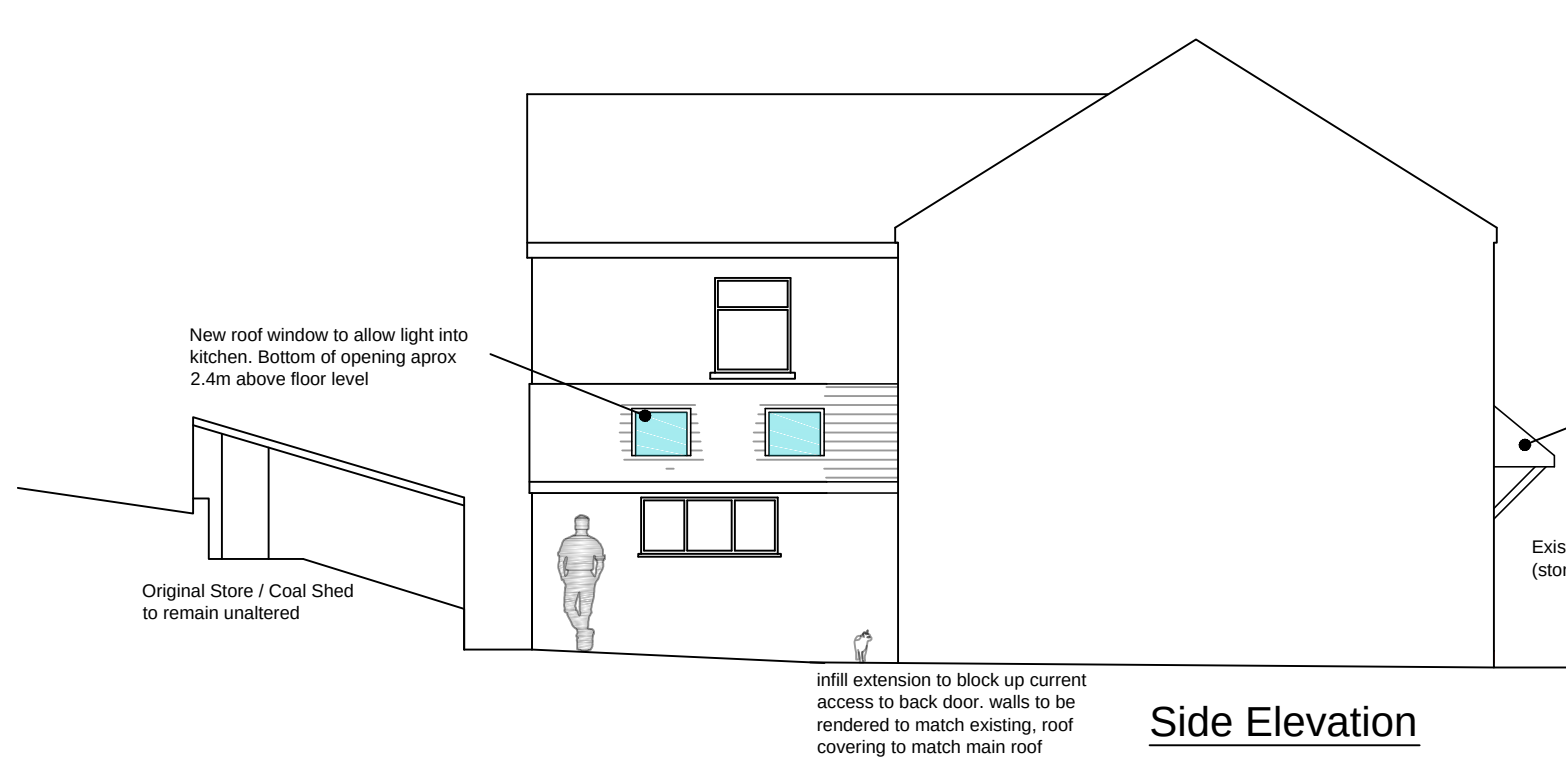


Side Elevation

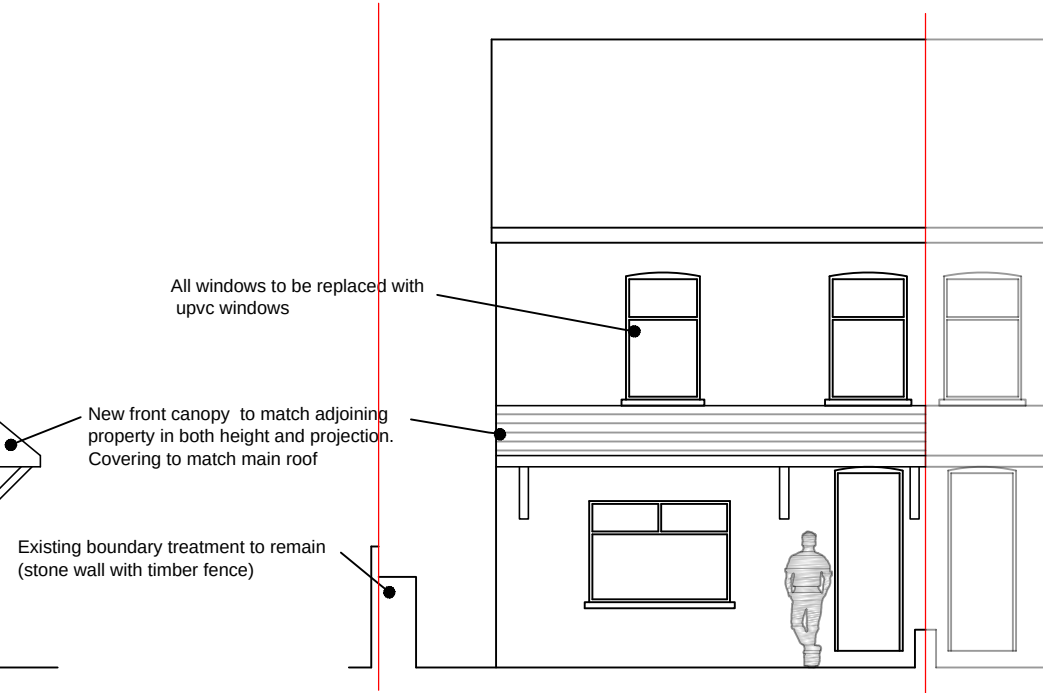

Front Elevation

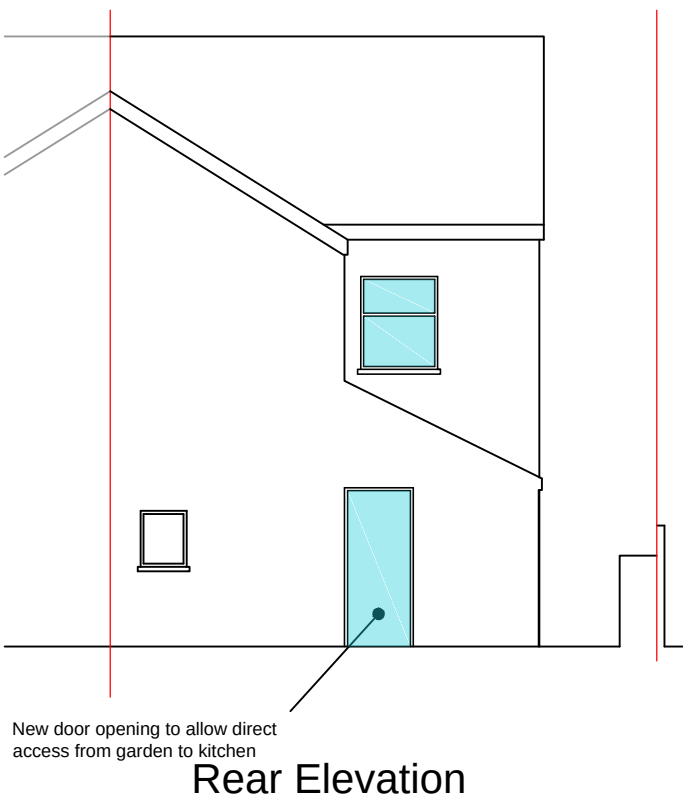


Rear Elevation

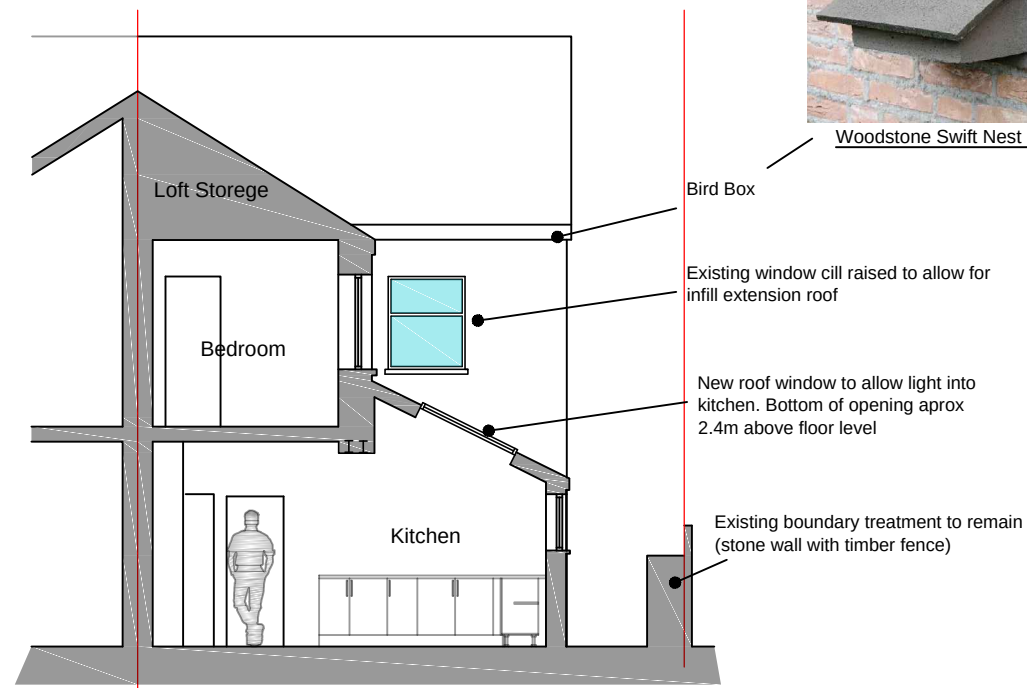

Rear Section



Woodstone Swift Nest Box

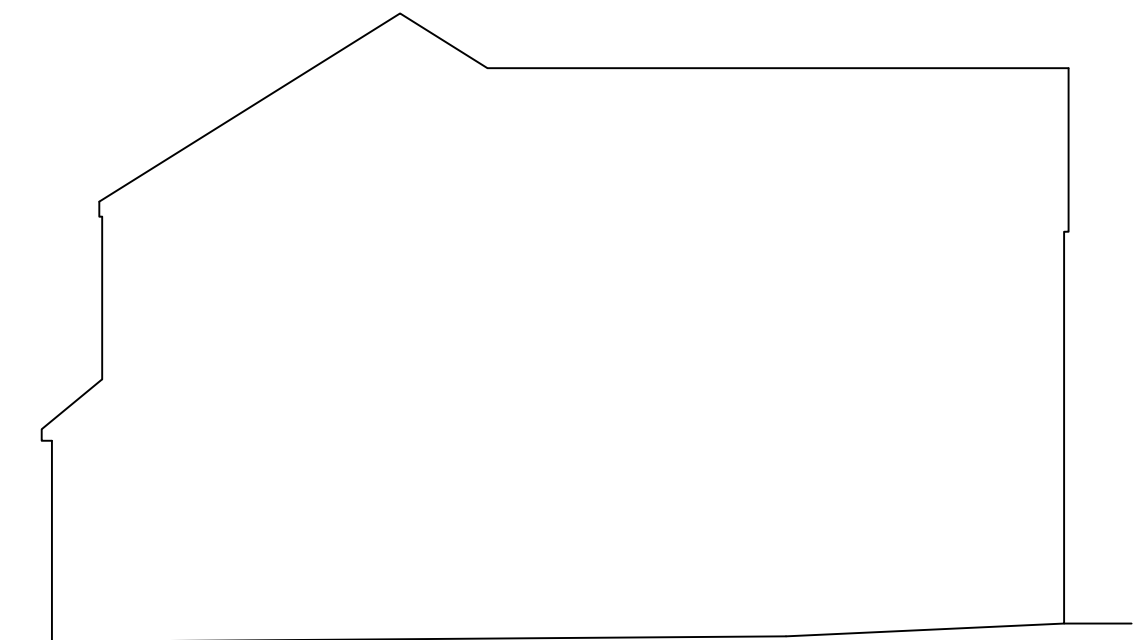

Outline / view from adjoining property
(No Change)



This drawing is copyright ©
NOTE: All dimensions to be checked on
site and not scaled from the drawing.

CLIENT Mr Patrick Walker		JOB TITLE Works at 44 Gnoll Road Godre'r Graig		DRNG. TITLE Proposed Elevations and Section		
DATE: March 2025	SCALE: 1:100	A3	DRNG. NO. 25.05.04	REV. ---	PURPOSE Planning	

Ferndale Architectural Solutions LTD
98 Neath Road, Resolven, Neath, SA11 4AN Tel: 07970808768 Email: owen@ferndaleas.co.uk