


[illegible]

North Elevation 1
1 : 200

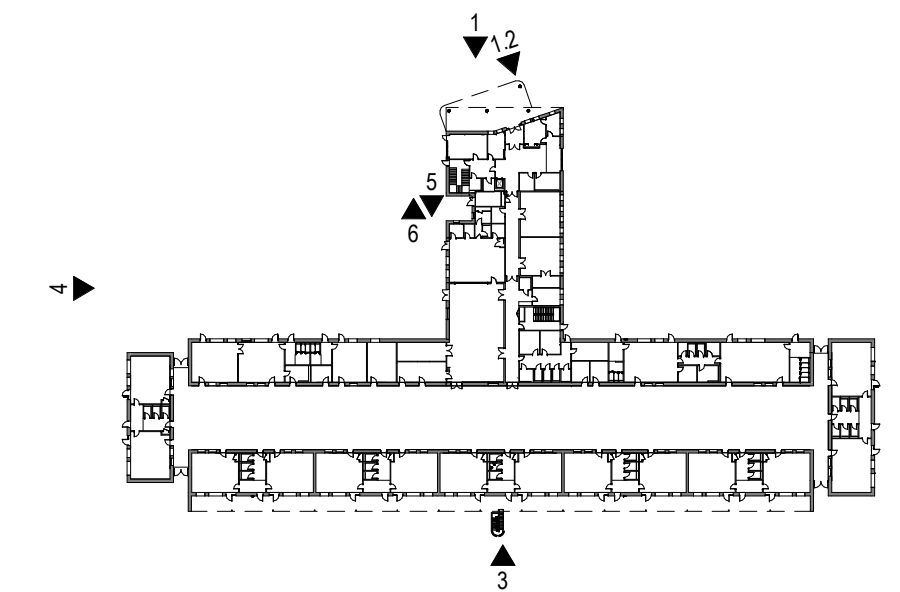


North Elevation 1.2
1 : 200


East Elevation 2
1 : 200




South Elevation 3
1 : 200

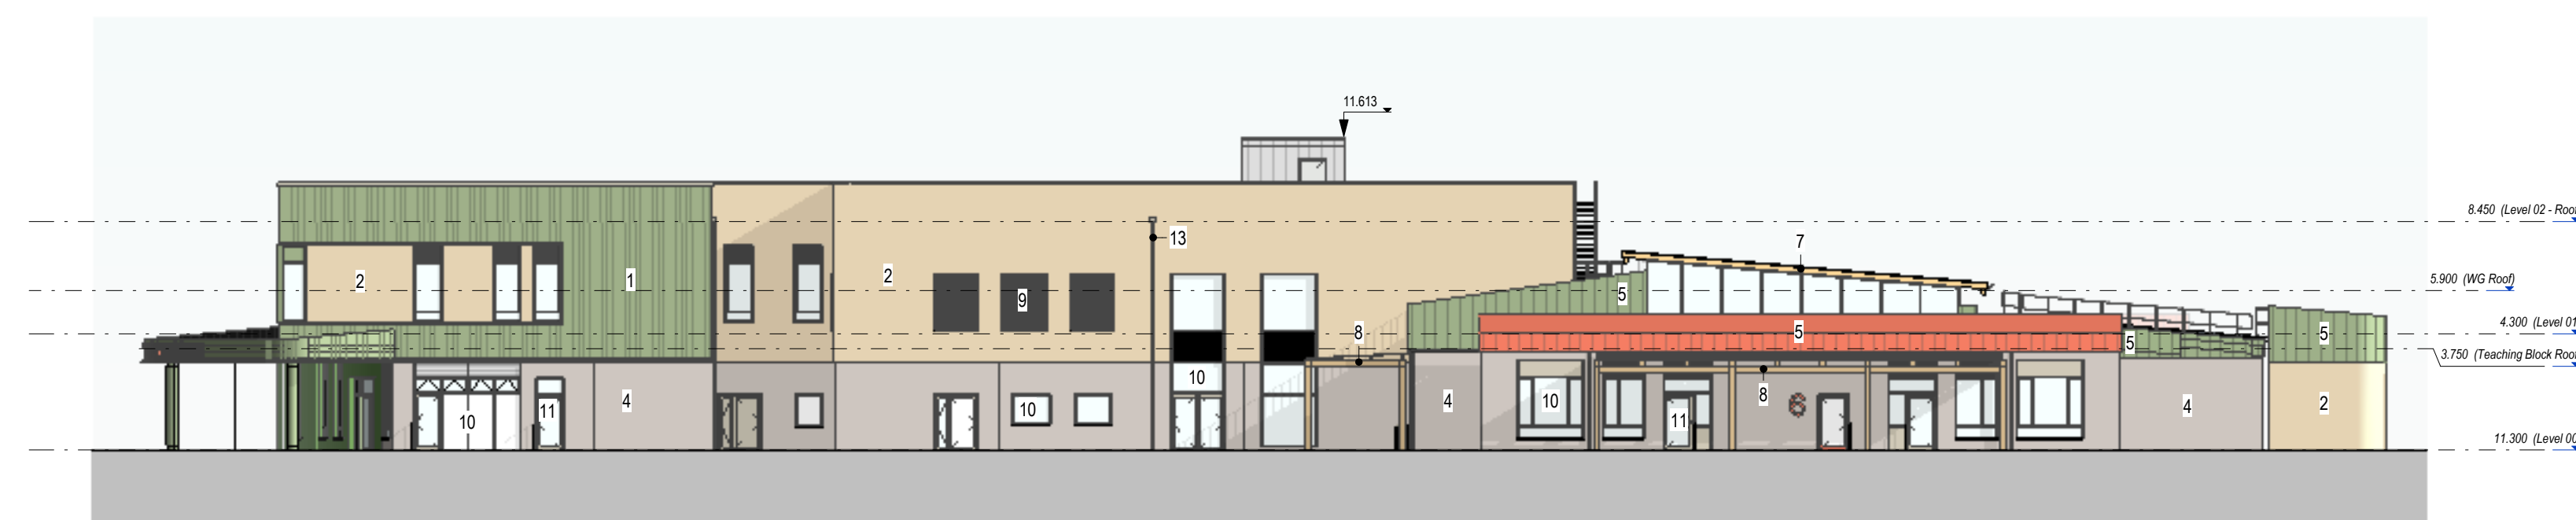

West Elevation 4
1 : 200

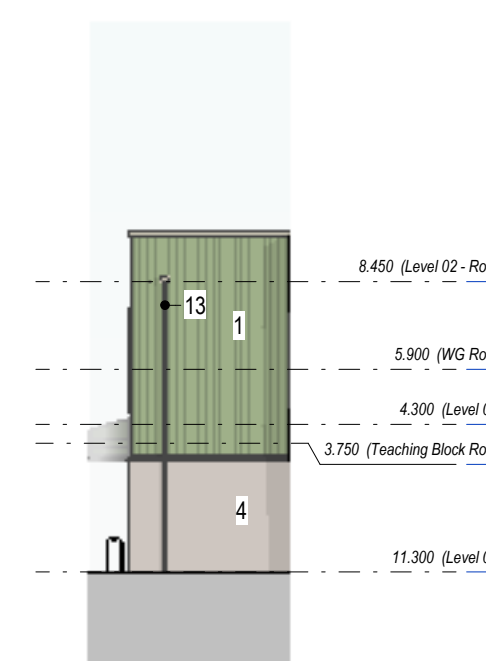

Concealed West Elevation 5
1:200

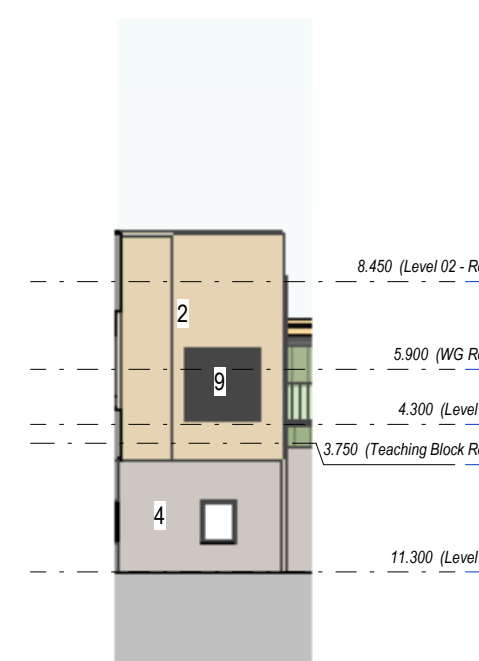

Concealed West Elevation 6
1 : 200

P5	02/05/2025	Planning Issue.	MU	A
P4	14/03/2025	Revised and issued for PAC	CD	A
P3	12/12/2024	Issued for PAC	MU	A
P2	26/11/2024	Pre-Application Submission.	MU	A
P1	08/11/2024	Proposed Elevations Planning Pre-Application Submission.	MU	C

Date: _____ Revision Notes: _____

MORGAN

SINDALL



www.arcadis.com

Project
YGG RhosafanDrawing Title
Planning Elevations

Job Number 26CC04	Date 2025.05.02	Security Classification	Drawn By MJ
Scale@AO As indicated	Purpose Suitable for Planning	Reviewed By AP	
Drawing Number 26CC04-ARC-32-ZZ-D-A-200500		Revision P5	Suitability S2