



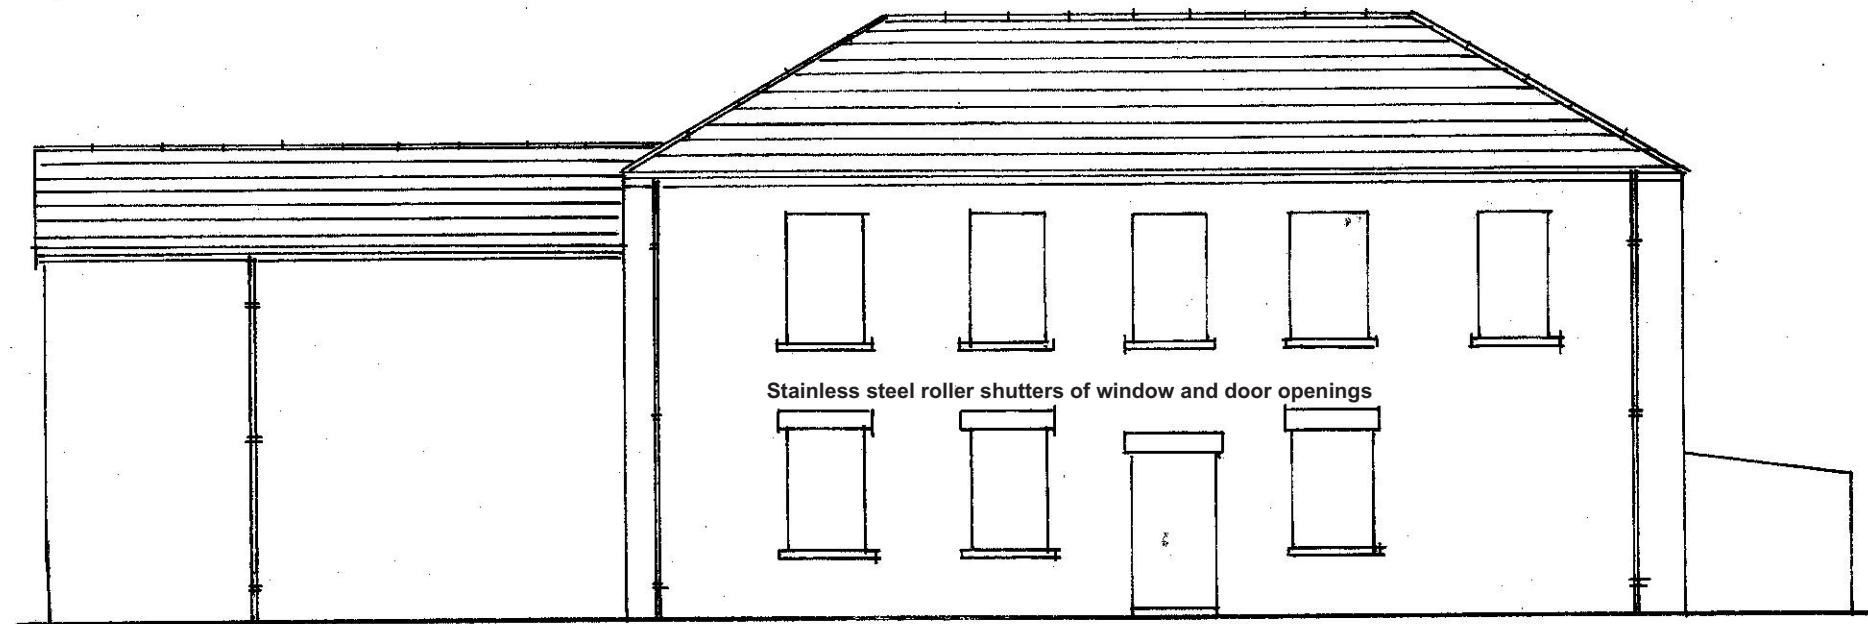


Front (South East Elevation) 1:100 @ A3

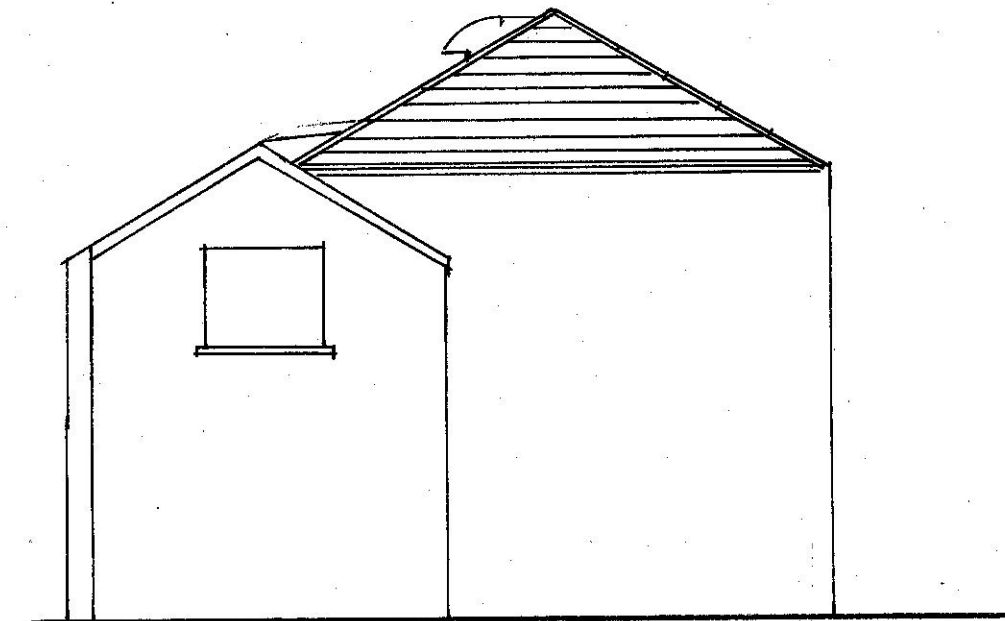


Side (South West Elevation) 1:100 @ A3

External Materials:-

Walls - Plain face cement render
Roofs - Slate and colour coated steel sheets.

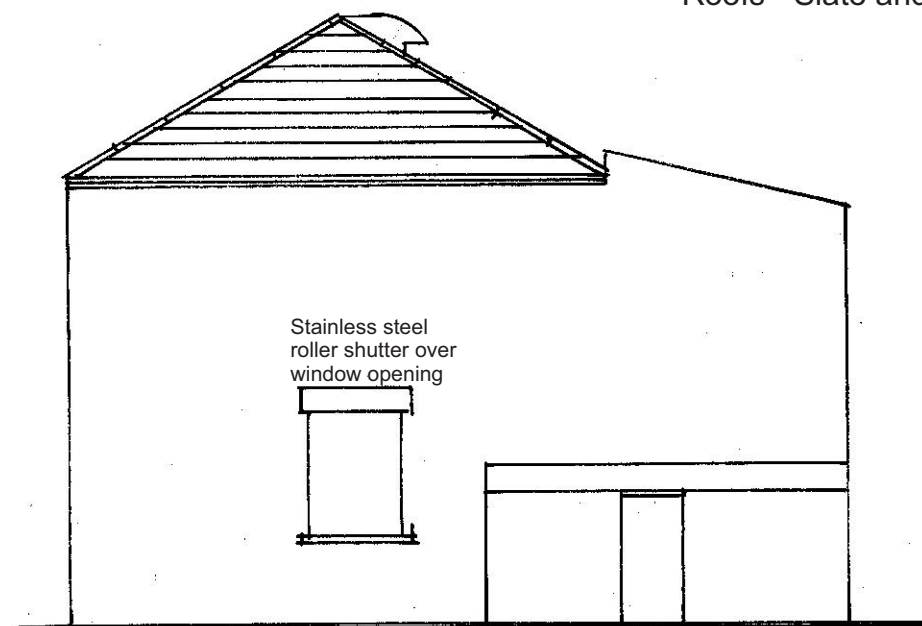

Side (North East Elevation) 1:100 @ A3

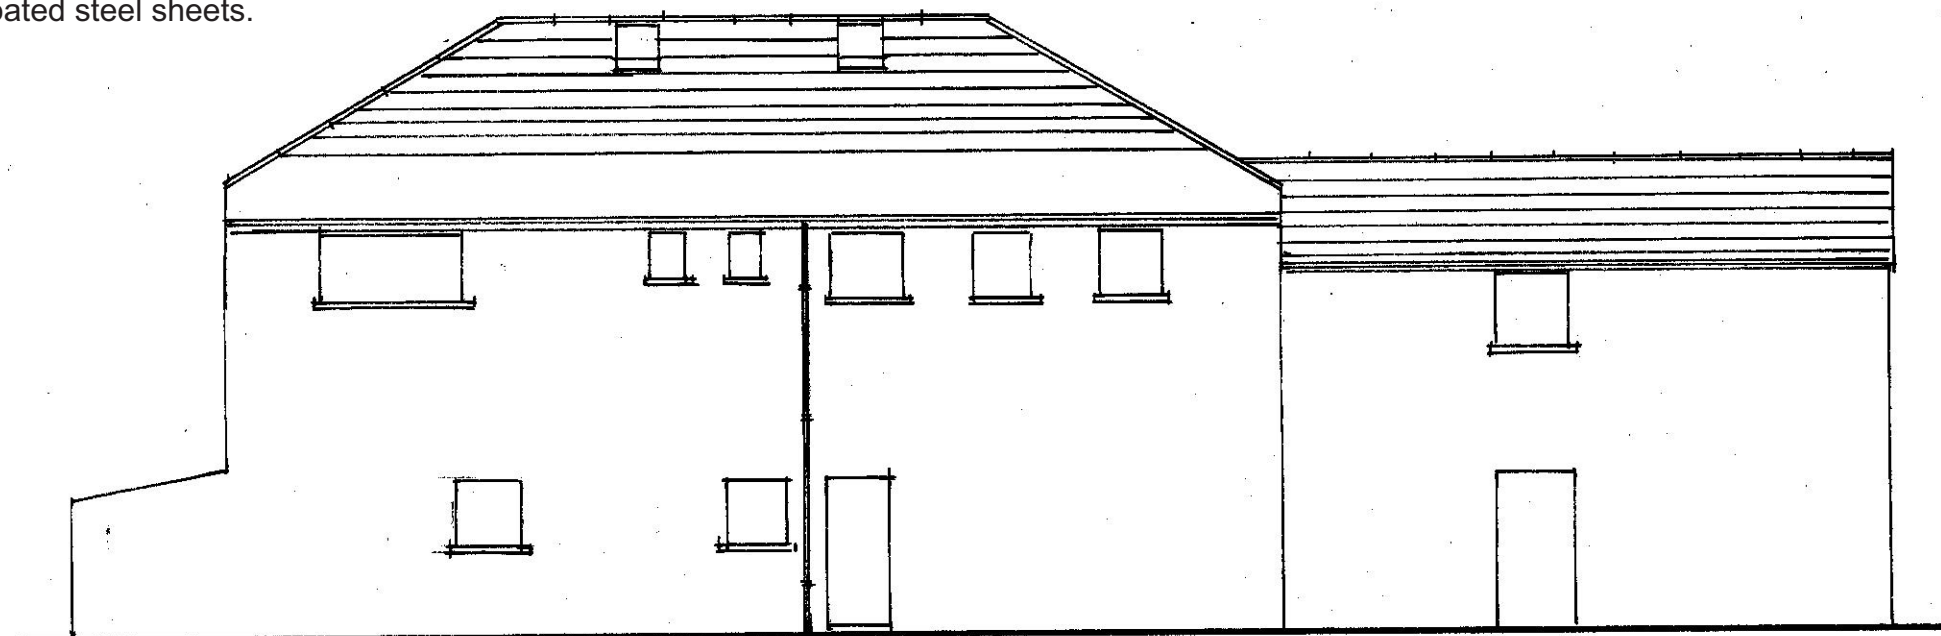

Rear (North West Elevation) 1:100 @ A3

Proposal: Change of use from former Social Club to mixed use development working office & showroom hub ground floor, with residential above.

Location: Former Con Club, Glyncorrwg, Port Talbot SA13

3DH.

Clients: Nadian Bogdan and Gareth Tomlinson.

Title: Existing Elevations.

Ron Bagshaw & Associates Ltd.

Architectural Design & Planning Consultants



Wood Field House
1b Rosser Terrace
Cilfrew
Neath, SA10 8LH

Contact Details -
01639 632822 (Office)
07870 863859 (Mobile)
mail@ronbagshaw.co.uk

Drawing No: NB/GT/2019/03

Scale: 1:100 @ A3

Date: June 2019

Notes/Revisions