


Part Ex FF Plan (Main Building and Outbuilding) Scale 1:50 @ A3

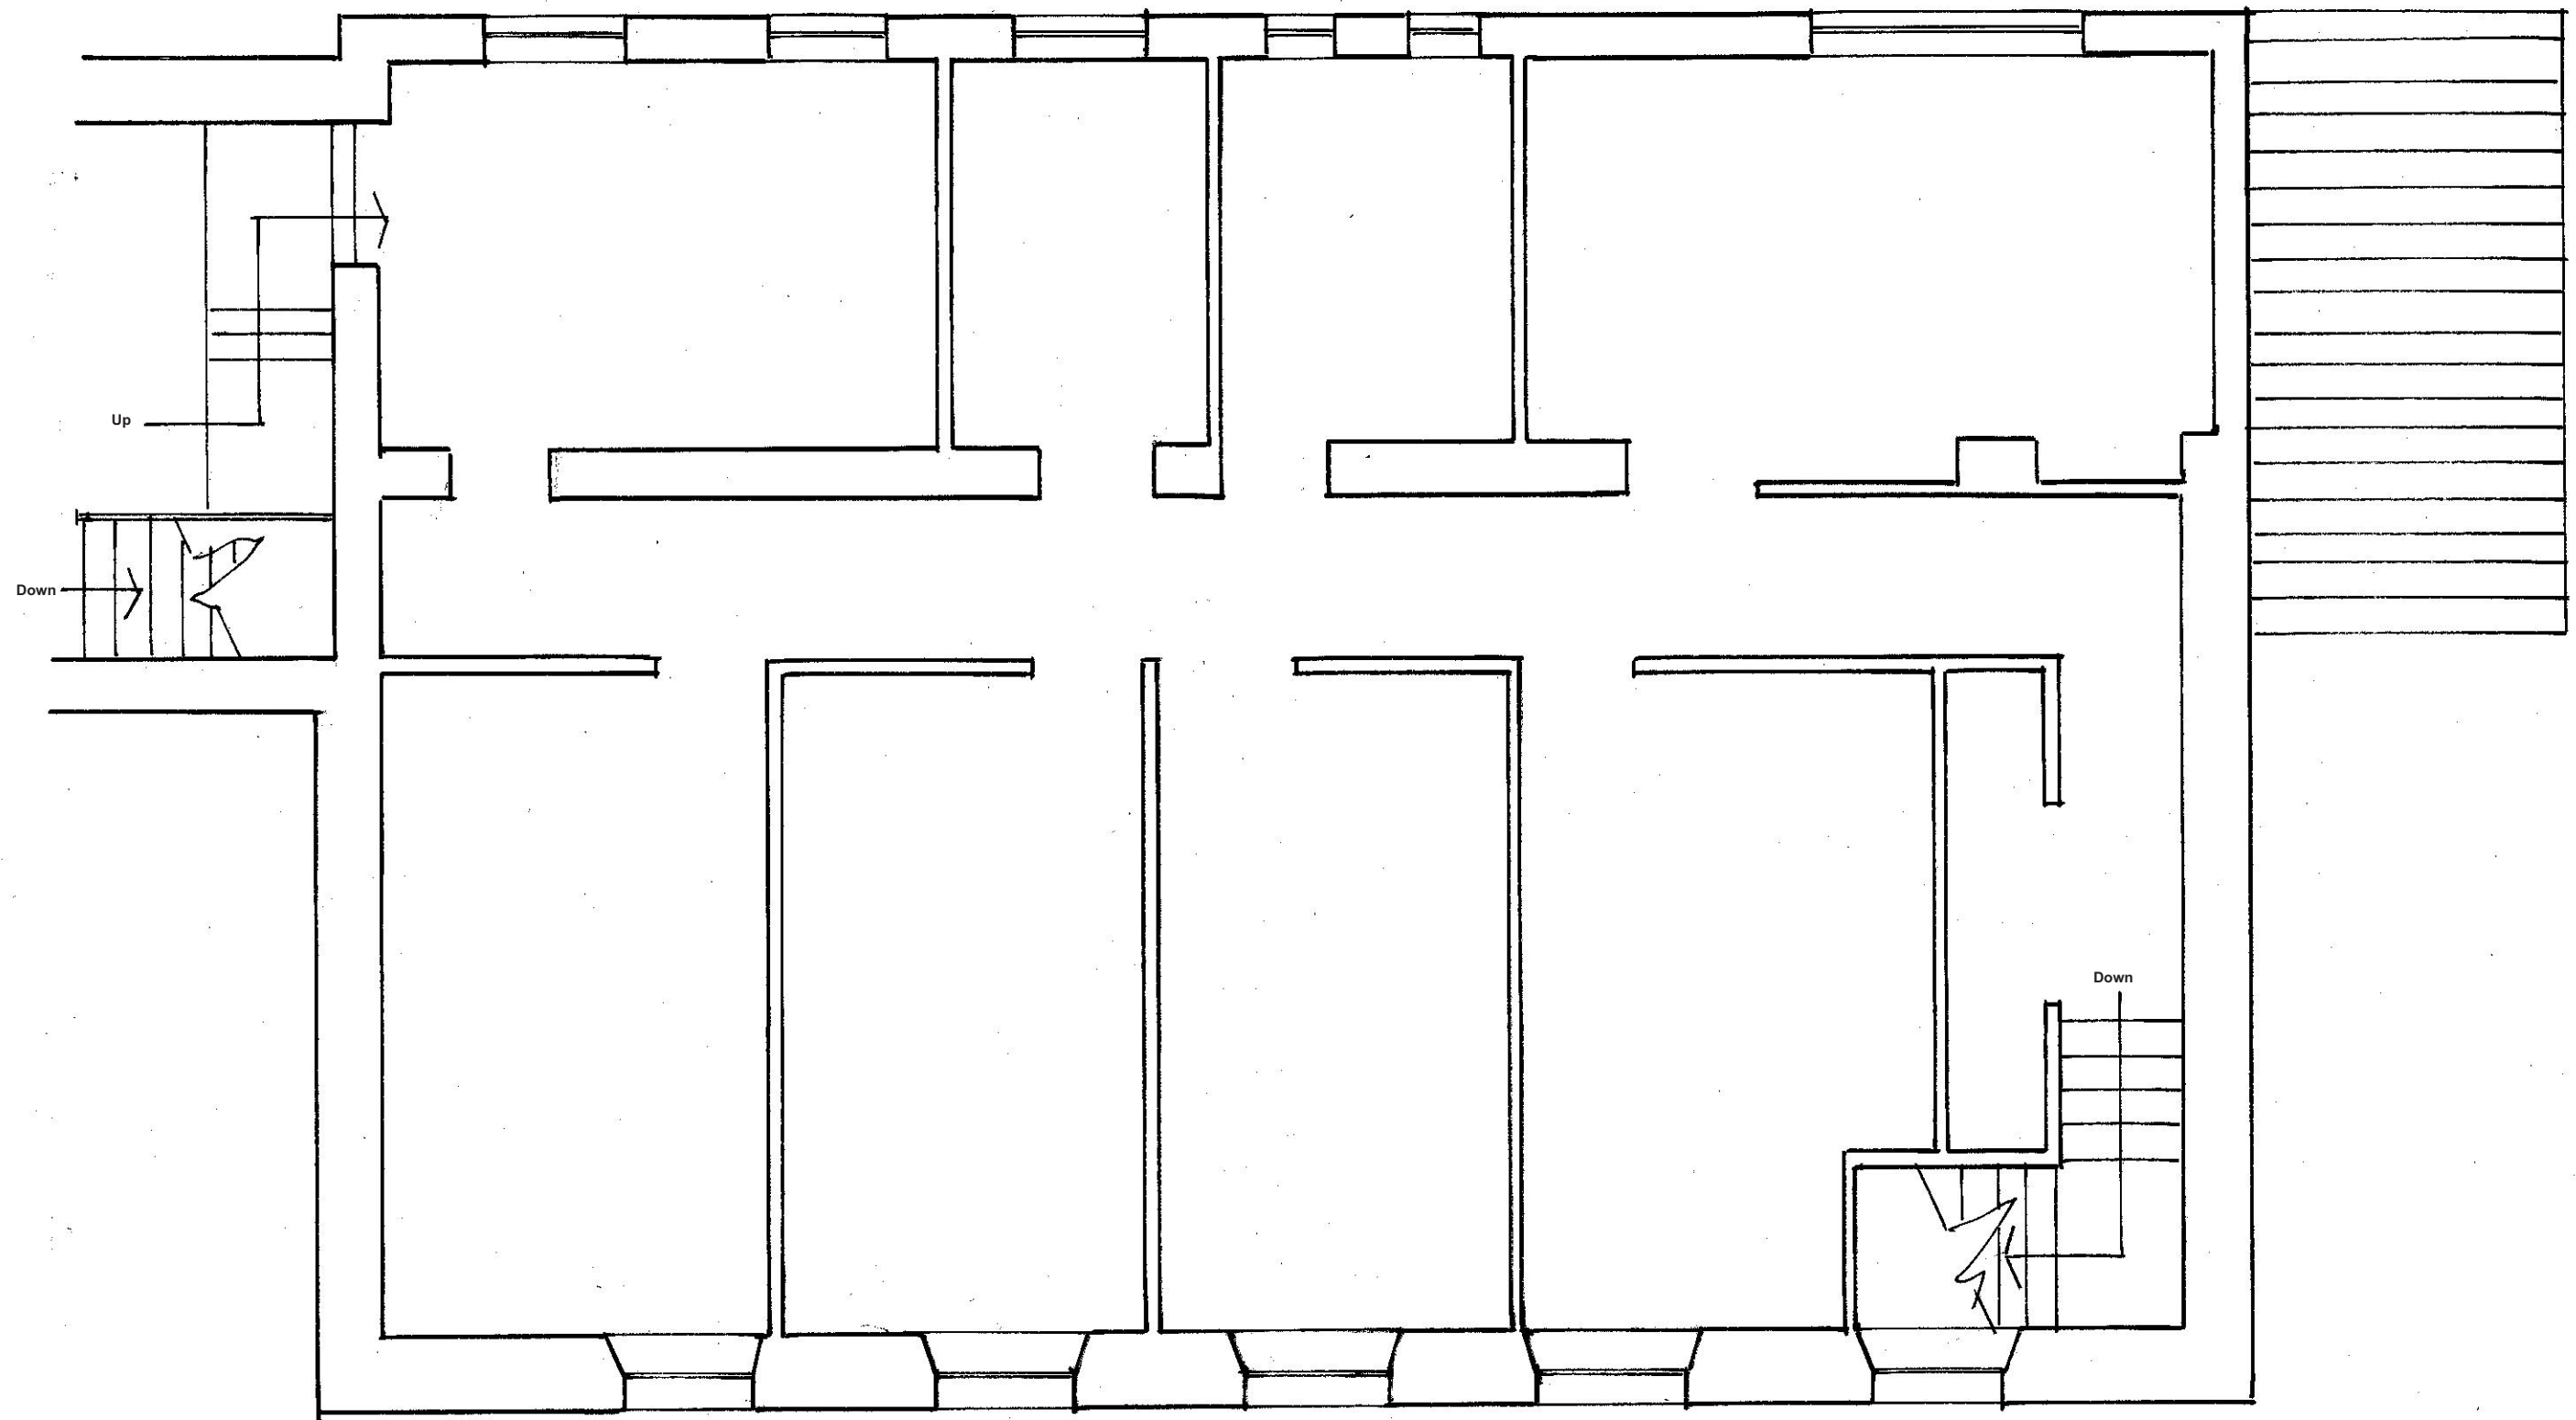

Ron Bagshaw & Associates Ltd.

Architectural Design & Planning Consultants



Wood Field House
1b Rosser Terrace
Cilfrew
Neath, SA10 8LH

Contact Details -
01639 632822 (Office)
07870 863859 (Mobile)
mail@ronbagshaw.co.uk

Drawing No: NB/GT/2019/06

Scale: 1:50 @ A3

Date: June 2019

Notes/Revisions

Proposal: Change of use from former Social Club to mixed use development working office &

showroom hub ground floor, with residential above.

Location: Former Con Club, Glynccorrwg, Port Talbot SA13 3DH.

Clients: Nadia Bogdan and Gareth Tomlinson.

Title: Part Ex First Floor Plan (Main Building and Outbuilding).