



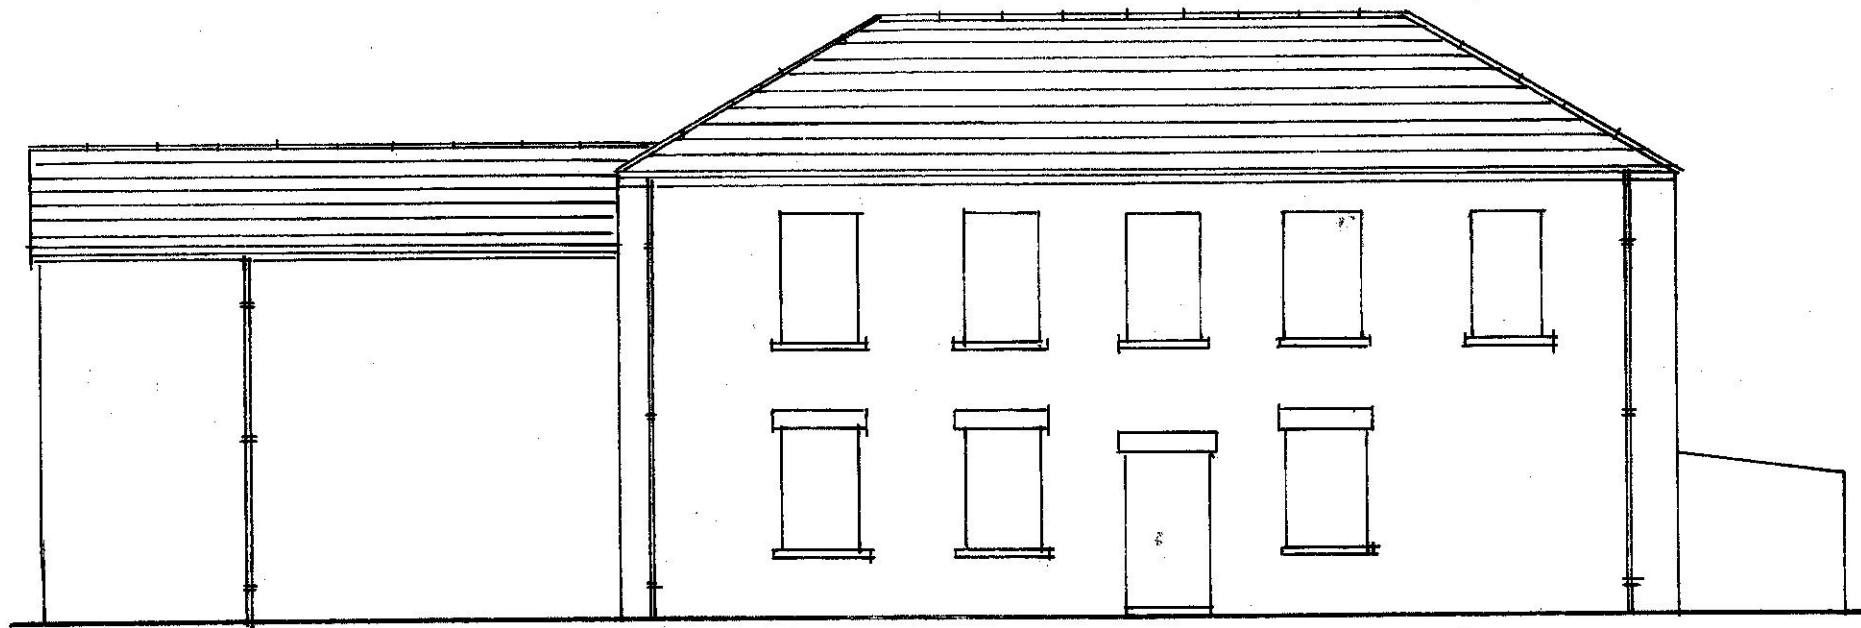

Front Elevation (South East) - 1:100 @ A3.

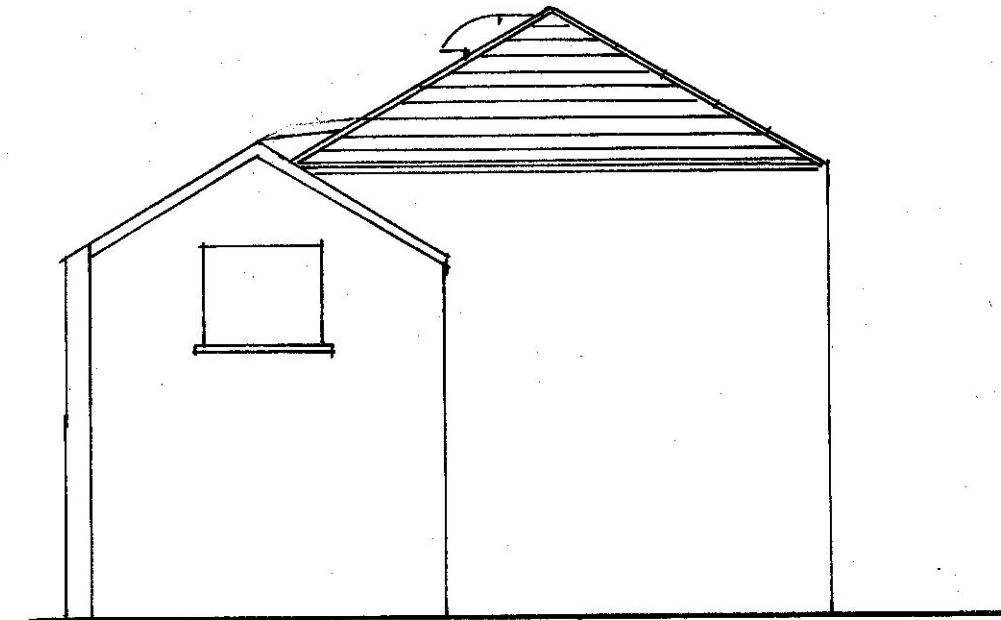


Side Elevation (South West) 1:100 @ A3


External Materials:

Walls - Plain face cement render

Roof - Slates and colour coated steel sheets

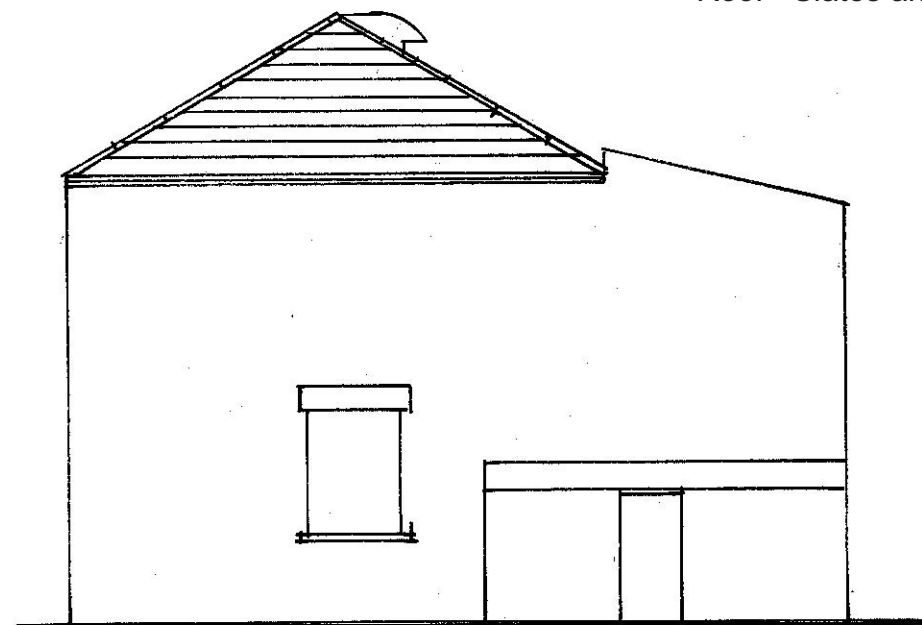

Side Elevation (North East) 1:100 @ A3

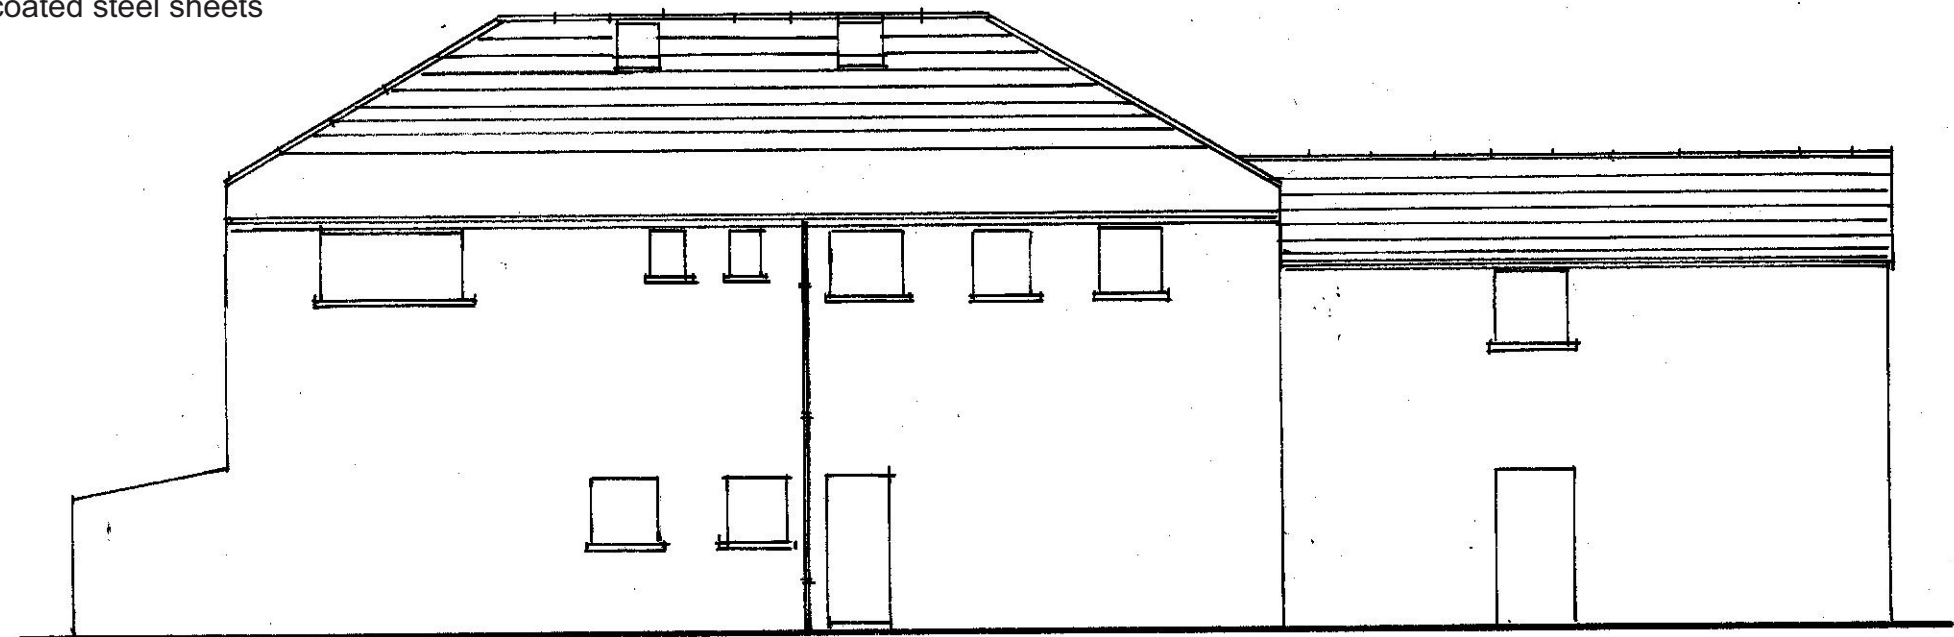

Rear Elevation (North West) 1:100 @ A3

Ron Bagshaw & Associates Ltd.

Architectural Design & Planning Consultants



Wood Field House
1b Rosser Terrace
Cilfrew
Neath, SA10 8LH

Contact Details -
01639 632822 (Office)
07870 863859 (Mobile)
mail@ronbagshaw.co.uk

Drawing No: NB/GT/2019/07

Scale: 1:100 @ A3

Date: June 2019

Notes/Revisions

Proposal: Change of use from former Social Club to mixed use development working office &

showroom hub ground floor, with residential above.

Location: Former Con Club, Glyncorrwg, Port Talbot SA13 3DH.

Client: Nadia Bogdan and Gareth Tomlinson.

Title: Existing Elevations.