



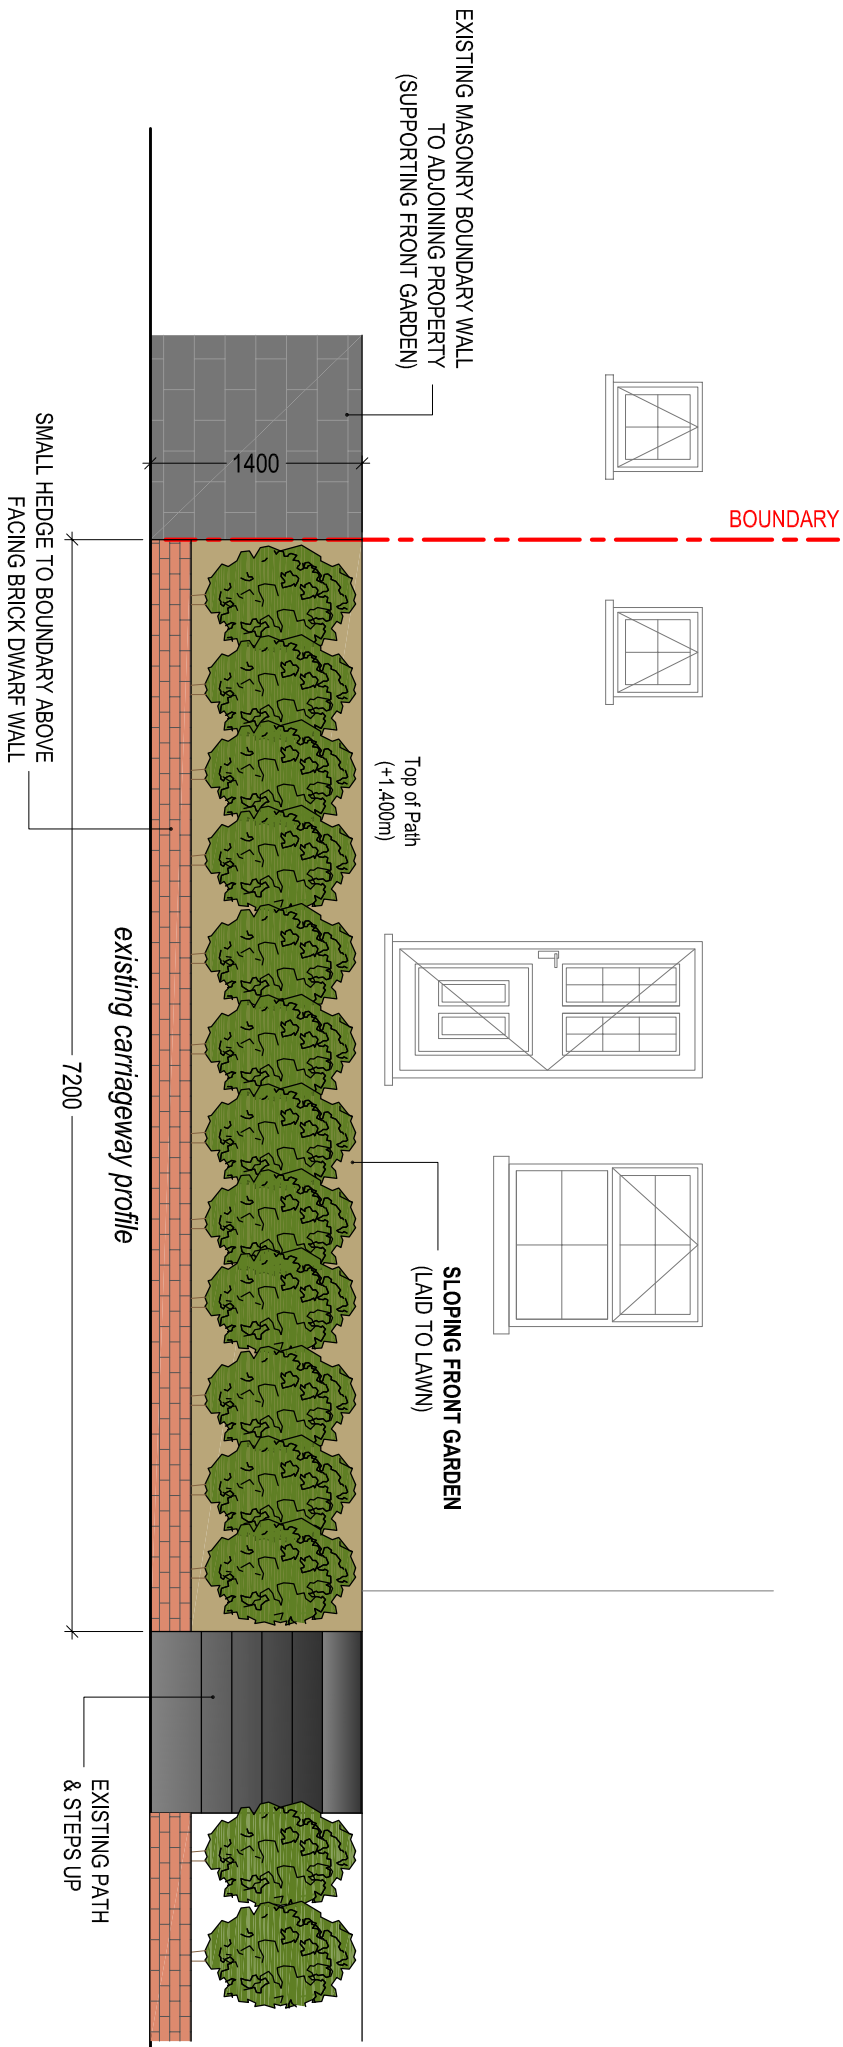

EXISTING FRONT ELEVATION

Scale 1:50

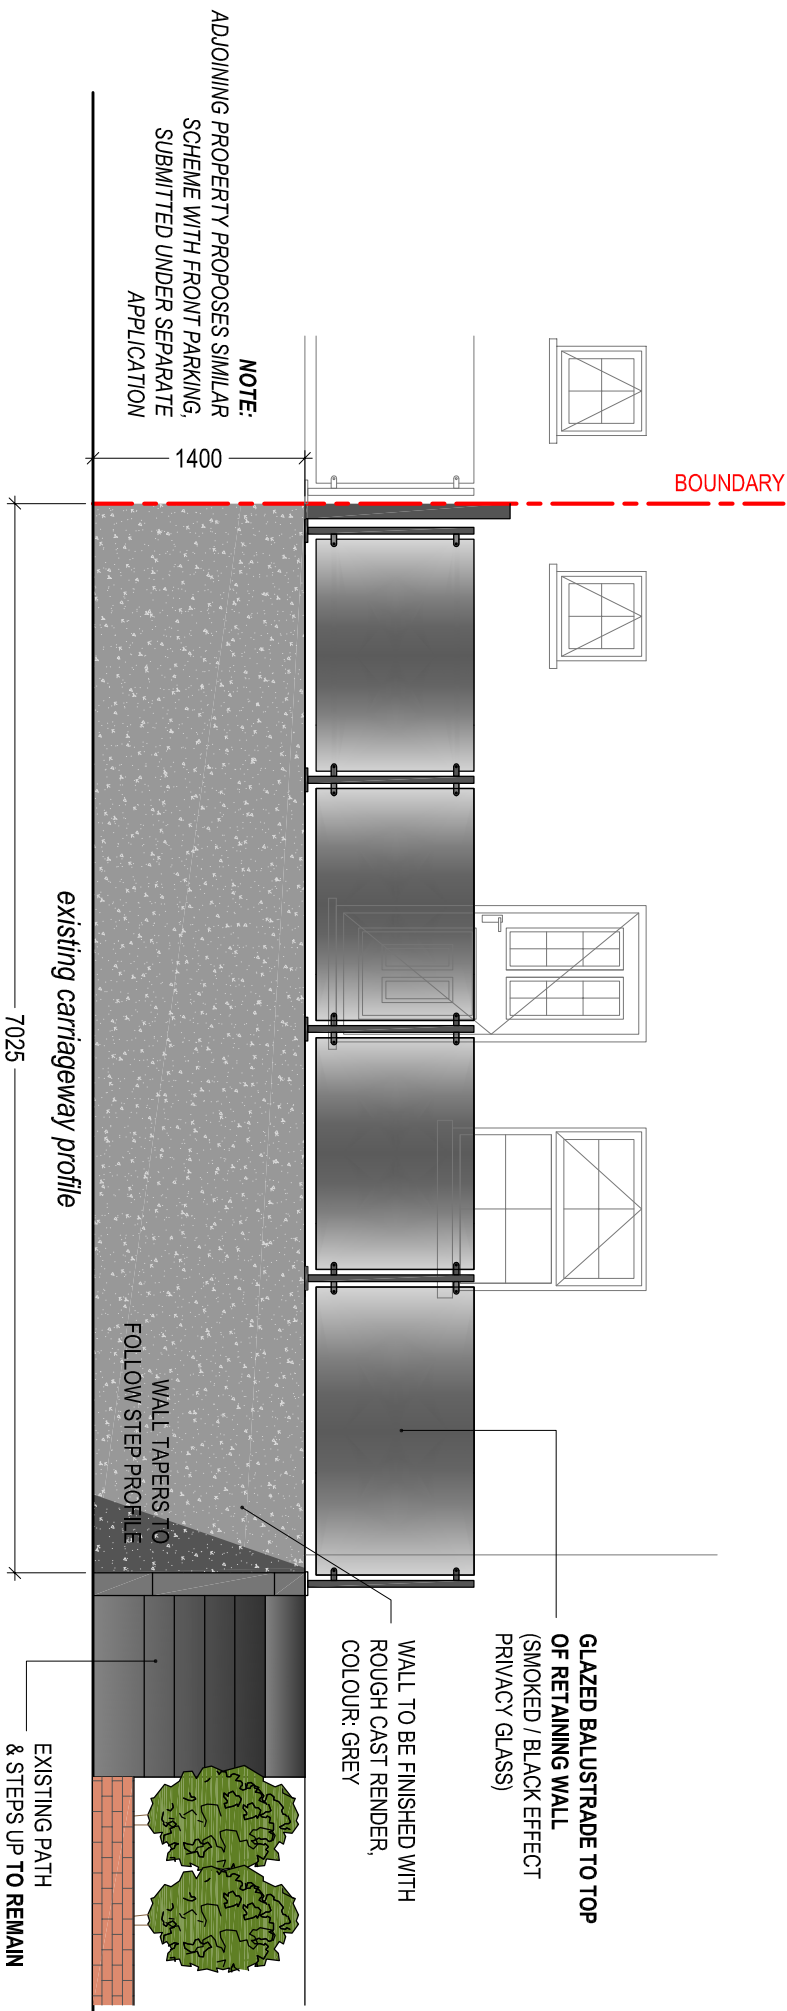

PROPOSED FRONT ELEVATION ON RETAINING WALL AND PARKING AREA

Scale 1:50

Client:

Mrs. P. Minto
17 Cook Rees Avenue
Neath
SA11 1UR

Project Title:

PROVISION OF
OFF-STREET PARKING

General Notes:
1. Do not scale from this drawing. Take figured dimensions only.
2. Dimensions are in millimetres unless otherwise stated.

Drawing Issue:

PLANNING

Drawing Title:

EXISTING & PROPOSED ELEVATIONS

Drawing No:

CPD-005

Revision: A

Date:

24-04-2024

Revised: 06-05-2025

Scale(s):

1:50

Paper Size: A3



Cwm Planning & Design Ltd.
(Civil, Structural & Architectural)