



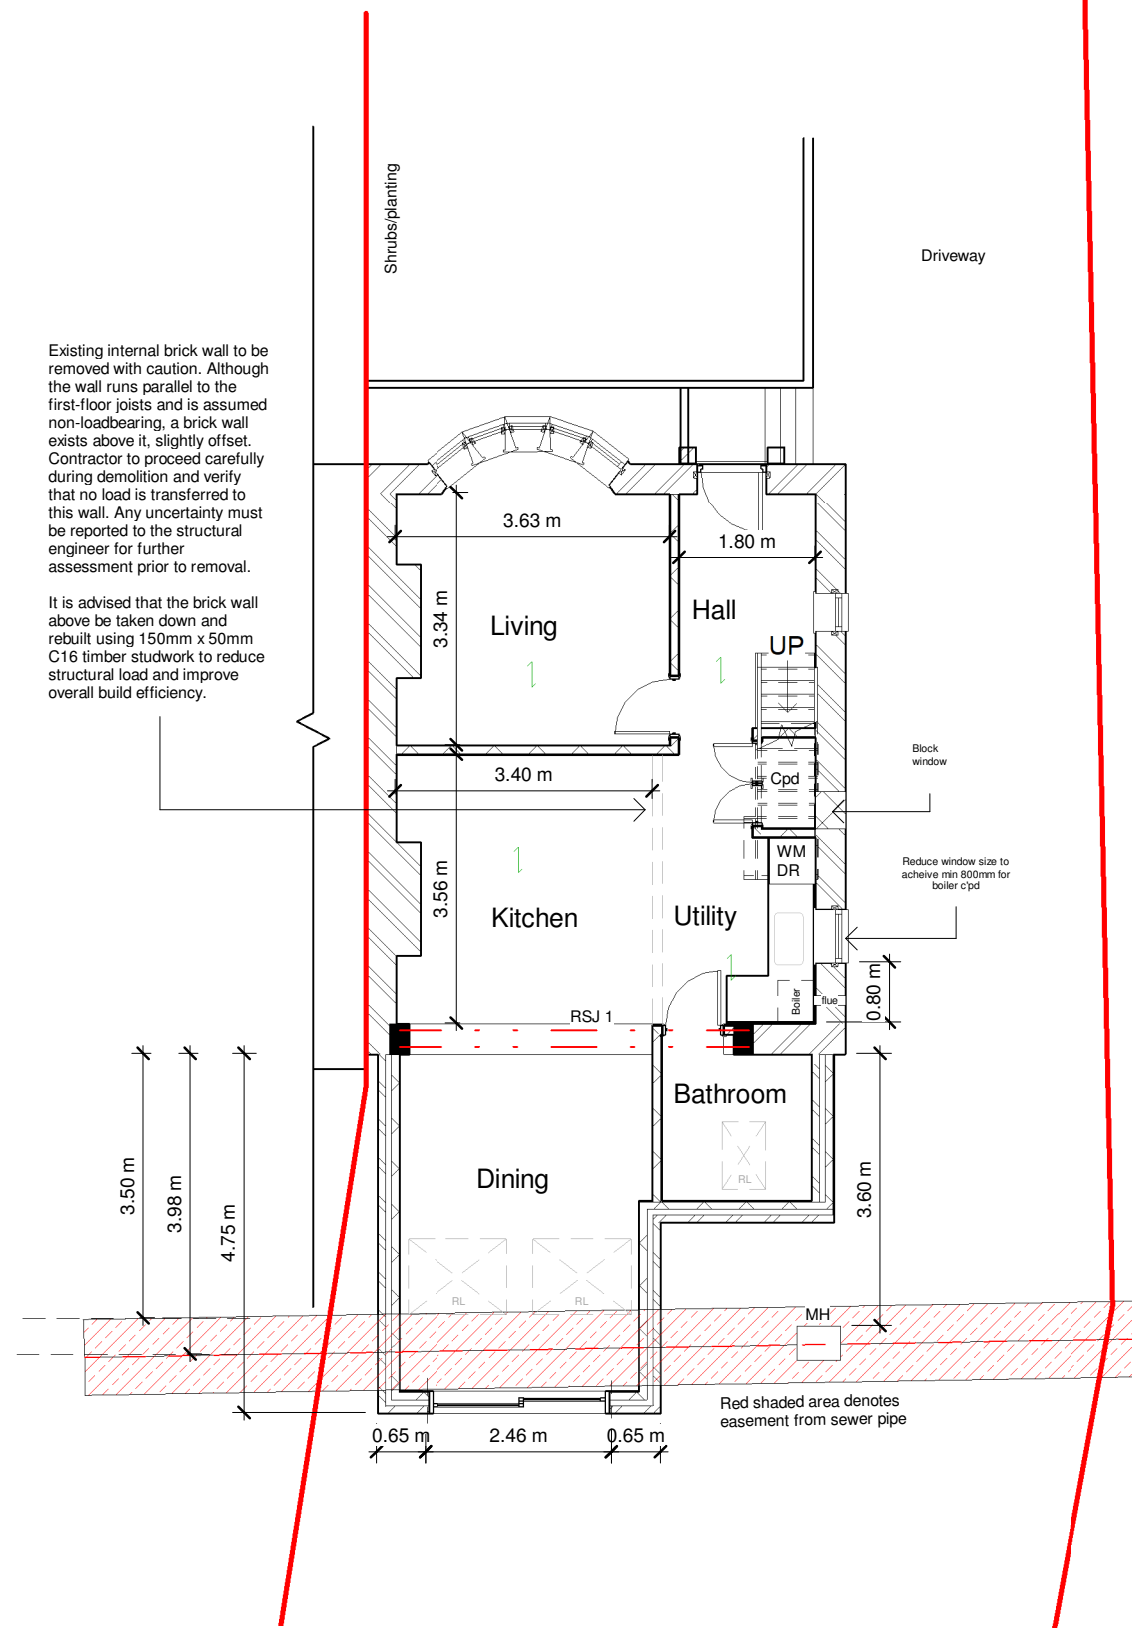

GF
1 : 100

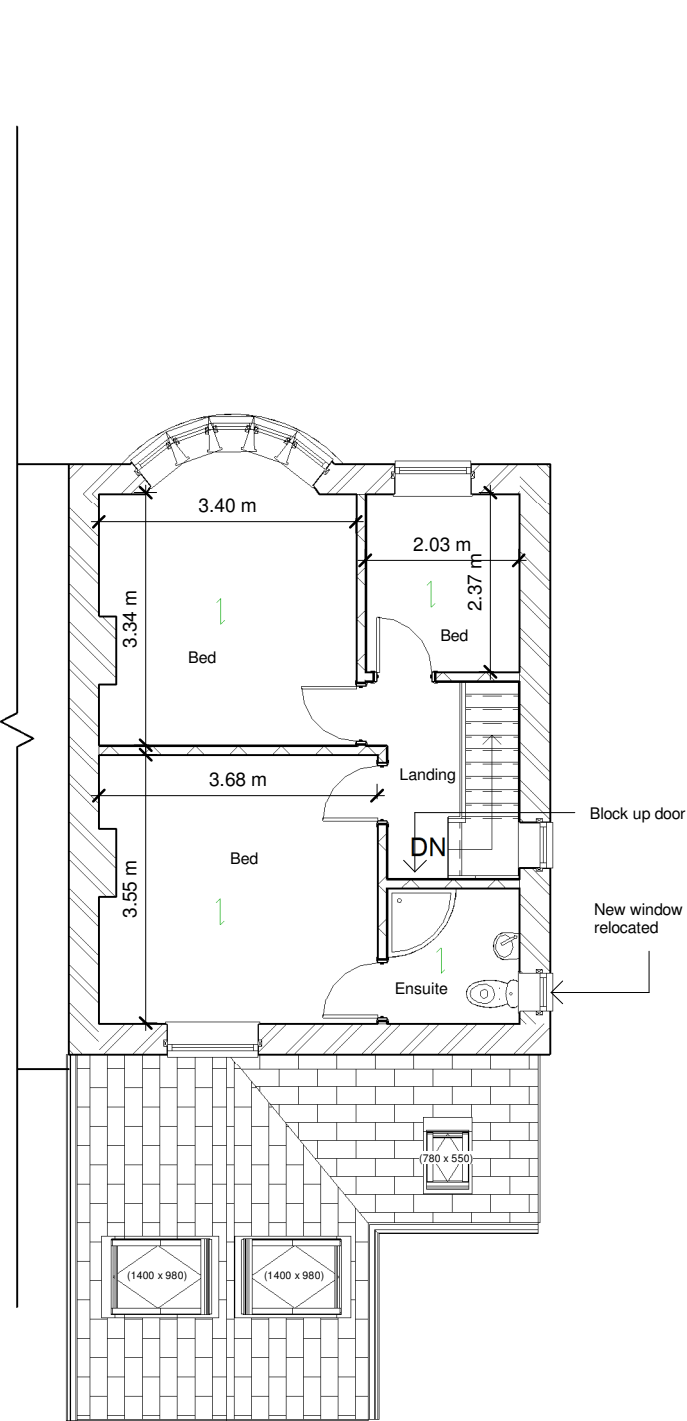

FF
1 : 100

No.	Description	Date

 www.ccs-solutions.co.uk			
CODE	STATUS	SUITABILITY DESCRIPTION	PURPOSE OF ISSUE

PROJECT	131 Longford Rd
SHEET	Proposed Floor Plans

CLIENT			Mr David Eagle	
Date	05/04/2025	Project number	05042025	Scale (@ A3)
Drawn by	CCS	DRAWING NUMBER		REV
Checked by	Client	A303		