


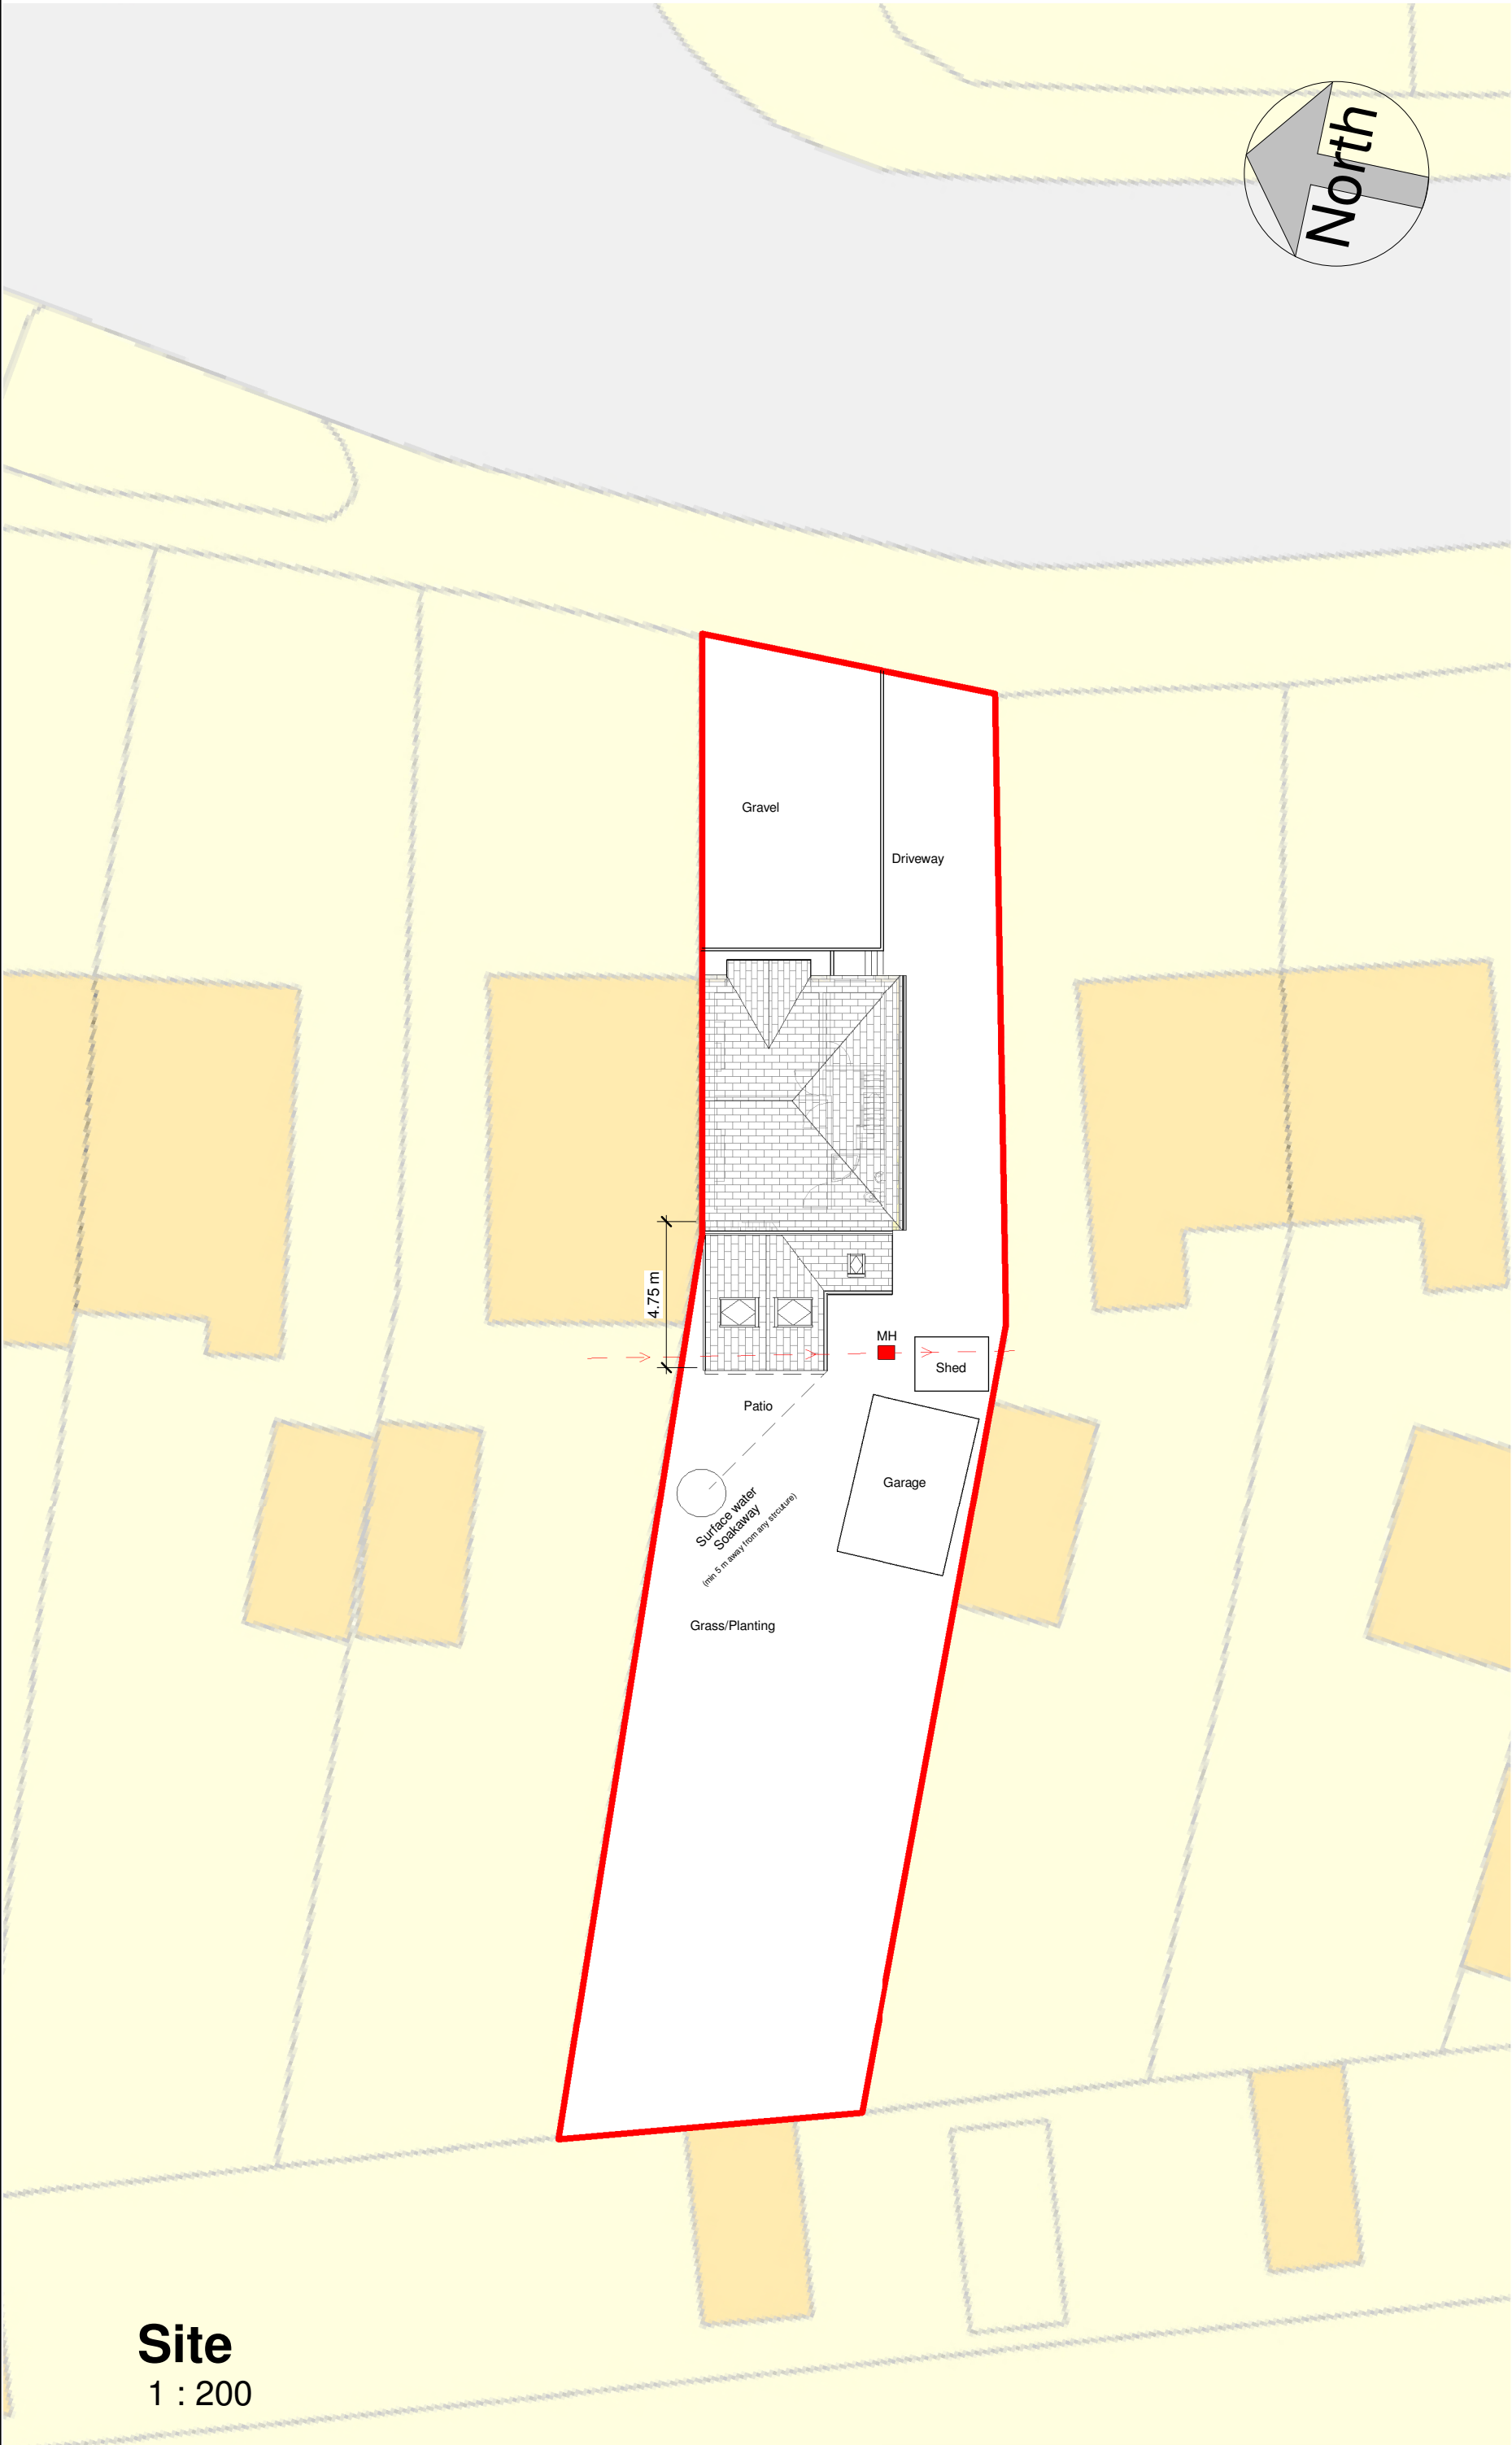

No.	Description	Date

 www.ccs-solutions.co.uk		PURPOSE OF ISSUE	
CODE	STATUS	SUITABILITY DESCRIPTION	

PROJECT		SHEET	
131 Longford Rd		Proposed Site Plan	

CLIENT		Mr David Eagle	
Date	05/04/2025	Project number	05042025
Drawn by	CCS	DRAWING NUMBER	A304
Checked by	Client	REV	