

ALL DIMENSIONS TO BE CHECKED ON SITE.
DO NOT SCALE THIS DRAWING.
ALL DISCREPANCIES TO BE REPORTED IMMEDIATELY.
© COPYRIGHT
AUTOCAD VERSIONS OF THIS DRAWING ARE GENERATED FROM REVIT AND ARE NOT CHECKED. THEY ARE PROVIDED TO CONSULTANTS AND CONTRACTORS FOR INFORMATION ONLY TO USE AT THEIR OWN RISK.

Elevation Key

1 - Roof : Metal profiled sheeting.
Colour: Light Grey. NBS: H31/120

2 - Cladding : Metal flat panel with joint cover strips. Colour: Light Grey. NBS: H31/111

3 - Masonry Cavity Wall with facing brickwork. Colour: Tan/Brown. NBS: F10

4 - Roof Lights: Clear rooflights integrated with roofing sheet profile. NBS: H31/120

5 - Metal Powder coated personnel and fire exit doors. Colour: Mid Grey. NBS: L20/481, 482

6 - Vehicle Entrance door: Colour: Mid Grey. NBS: L20/610

7 - Window: Aluminium powder coated. Colour: Mid Grey. NBS: L10

8 - Metal rainwater goods powder coated. Colour: Dark Grey. NBS: R10

9 - Roof mounted photovoltaic locations indicatively shown. Refer to Electrical design.

10 - Bird Box. NBS: Q50/351

11 - Bat Box. NBS: Q50/350

12 - Secured by Design certified Letter boxes

13 - External Canopy. Details TBC

10mm masonry movement joint

Project Sheet Numbering

2 X X X
Series Site Reference Sheet Sequence
1 = Cwmgor
2 = Glyncorrwg
3 = Seven Sisters
4 = Drawing applicable to multiple sites

04	Movement Joint Update 2	25/04/25	BG
03	Movement Joint Update	25/04/25	BG
02	Rooflight Updates	11/04/25	BG
01	Construction Stage Issue	10/03/25	MT

No.	Revision Description	Date	By
-----	----------------------	------	----

Client:
Andrew Scott


Project:
NPT New Industrial Units
Seven Sisters

Drawing Title:
Proposed Elevations Seven Sisters


Status: Construction Issue

Scale : 1 : 100				Original sheet size : A1			
Project	Originator	Functional Breakdown	Spatial Breakdown	Form Discipline	Number	Revision	
ISU -	EPT	- 01 -	00 -	DR - A -	2304 -	C04	
EPT internal project ref: 11298		Drawn by: RC	Checked by: MT	Exported from model: 25/04/2025 16:55:52			

ASL 02-05-2025

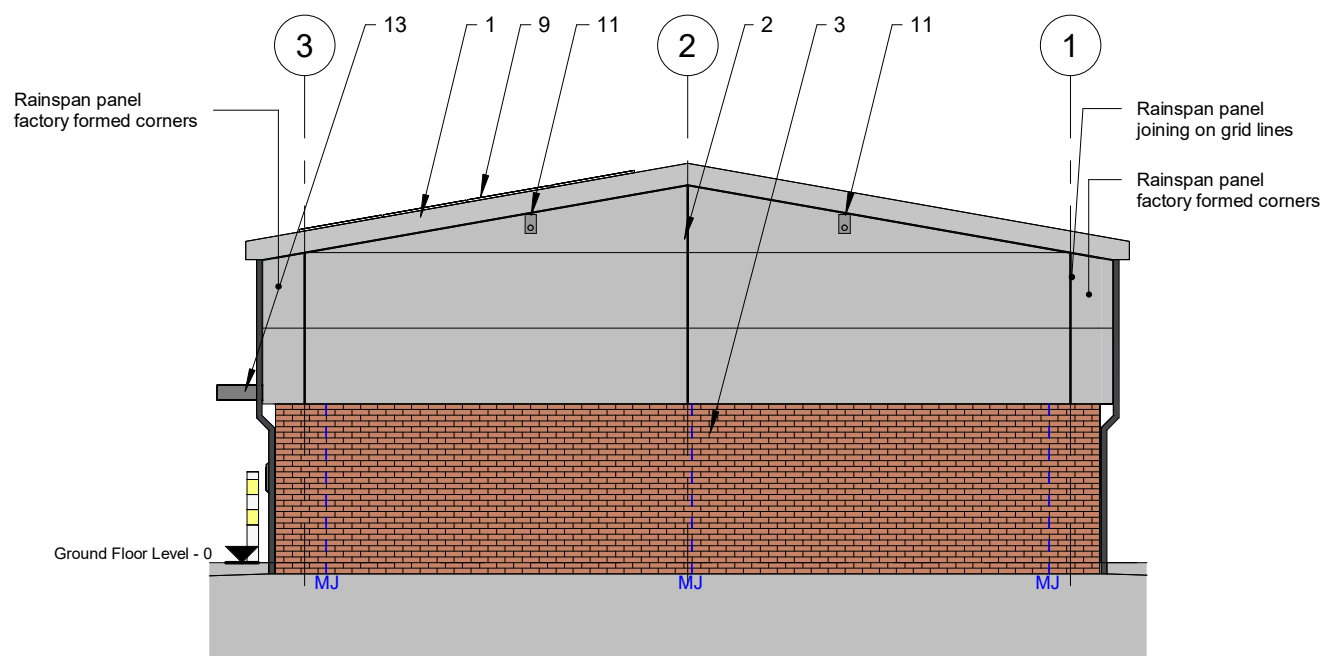


Side 1 Elevation Seven Sisters
1 : 100

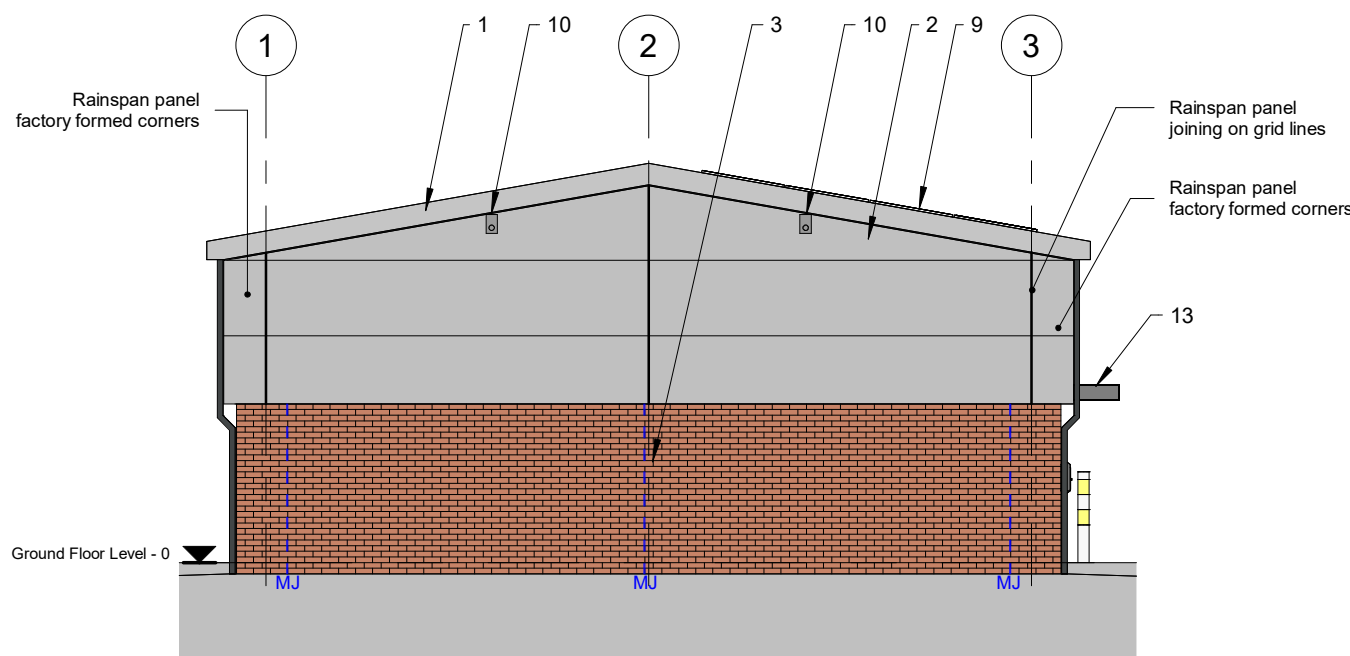


Side 2 Elevation Seven Sisters
1 : 100

Vertical panel joints to be on all gridlines

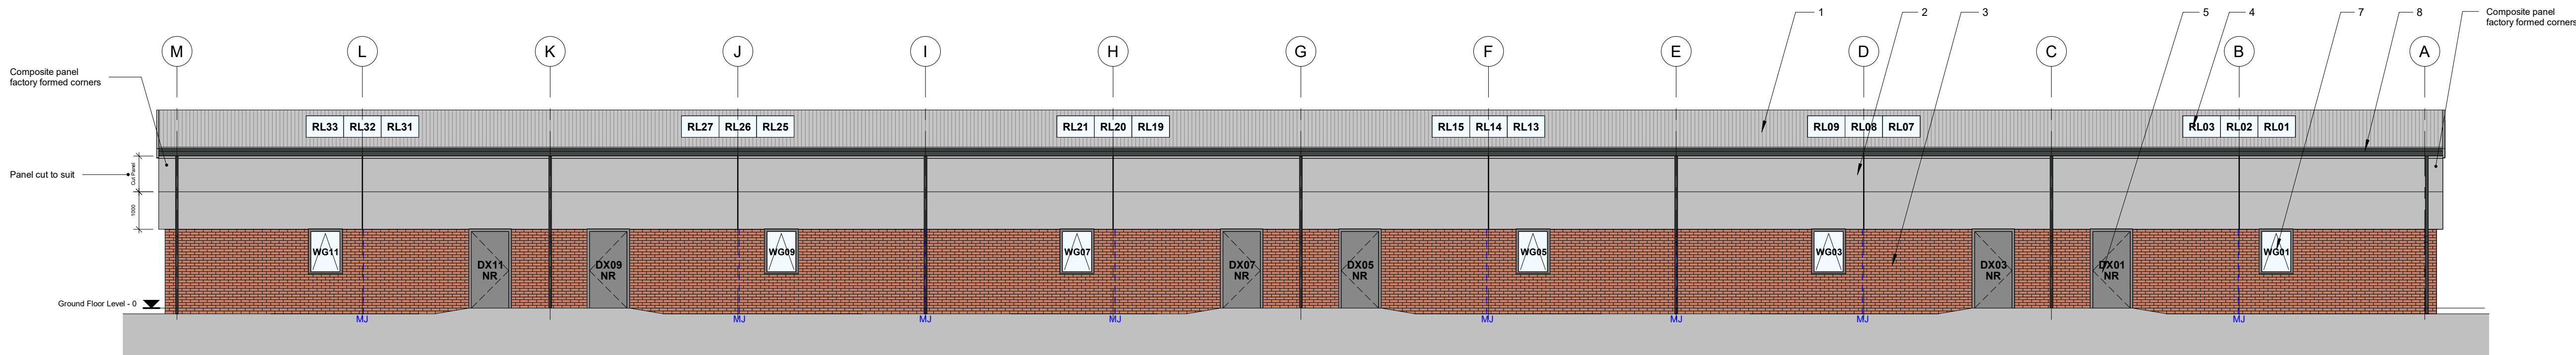

Rear Elevation Seven Sisters
1 : 100

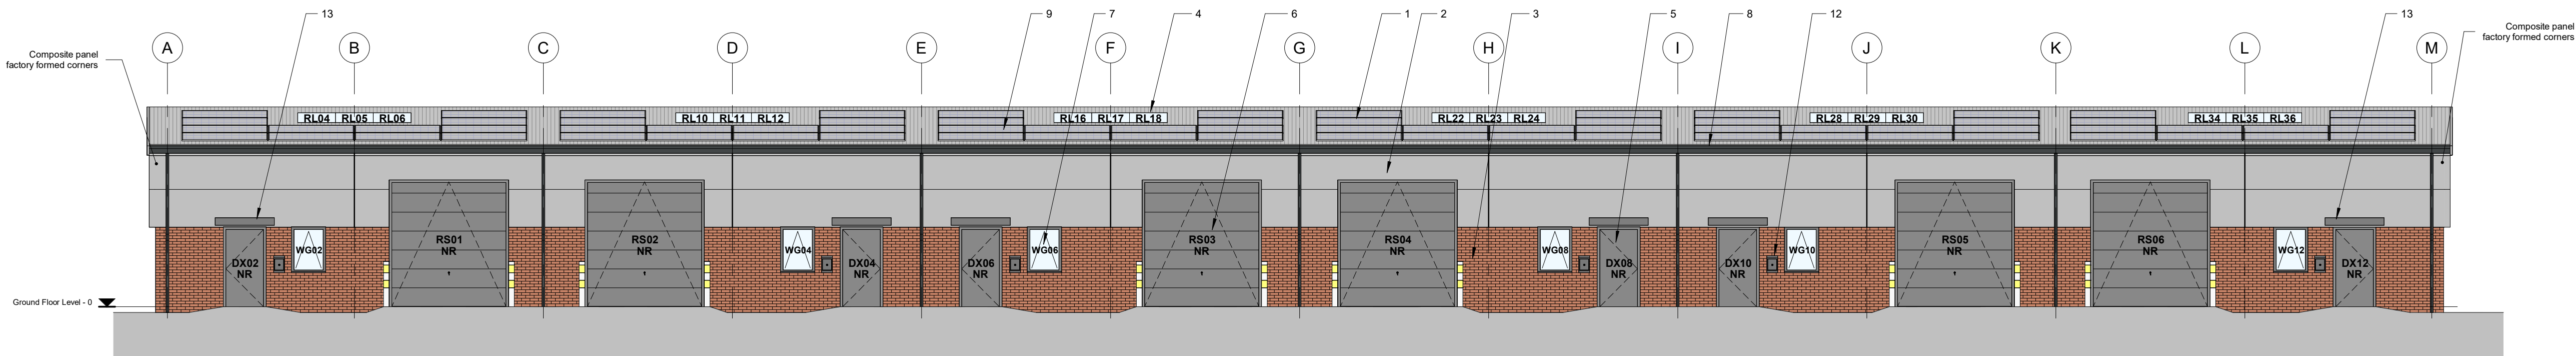

Front Elevation Seven sisters
1 : 100