




Existing Front Elevation

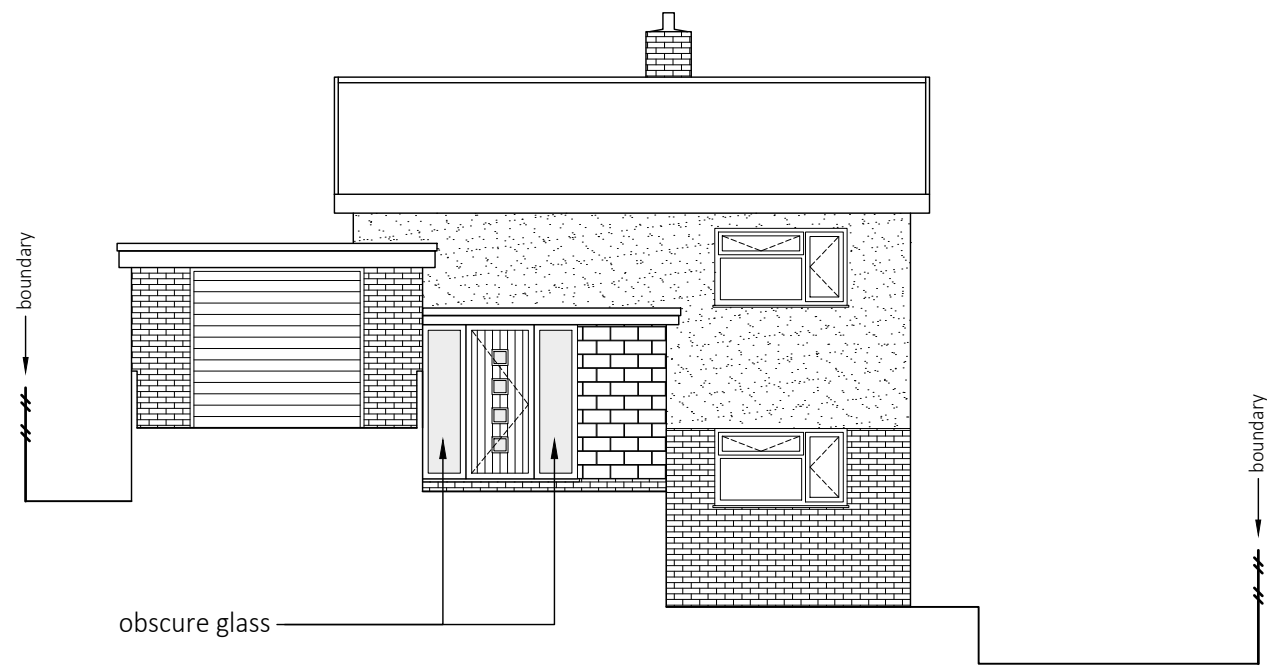

Proposed Front Elevation

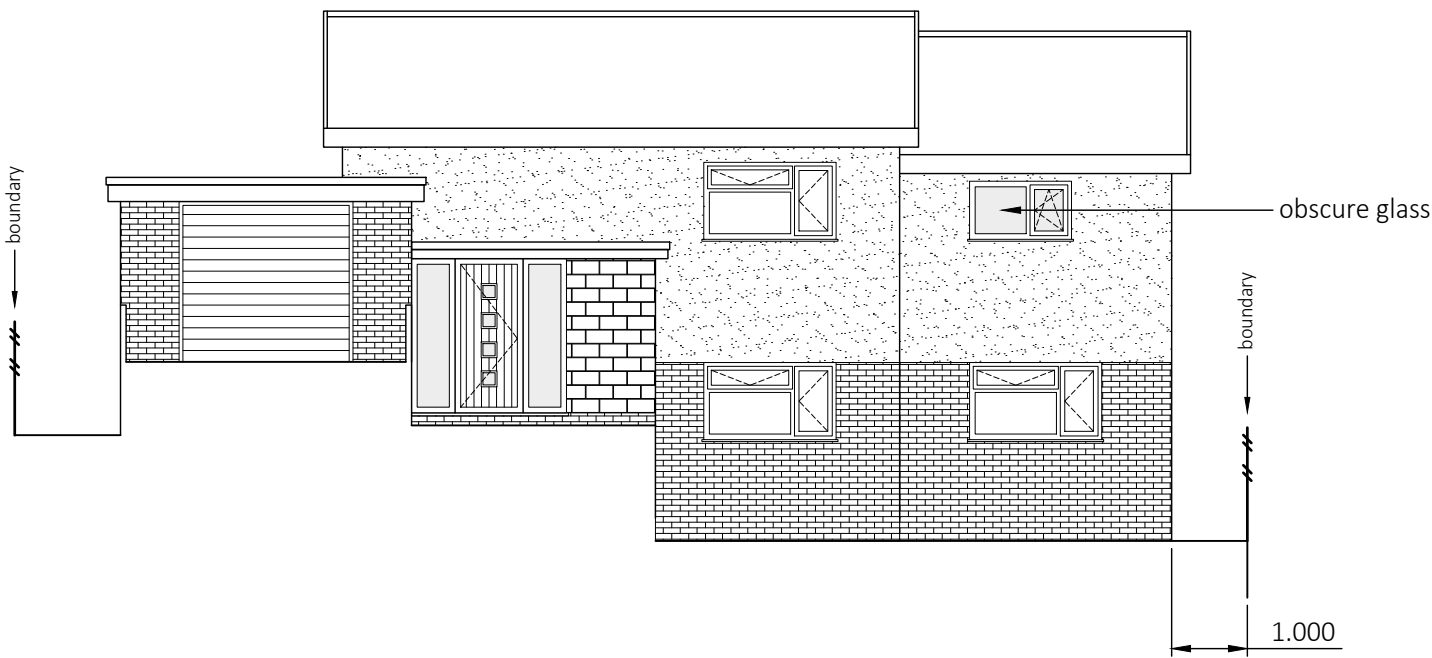


Existing Rear Elevation

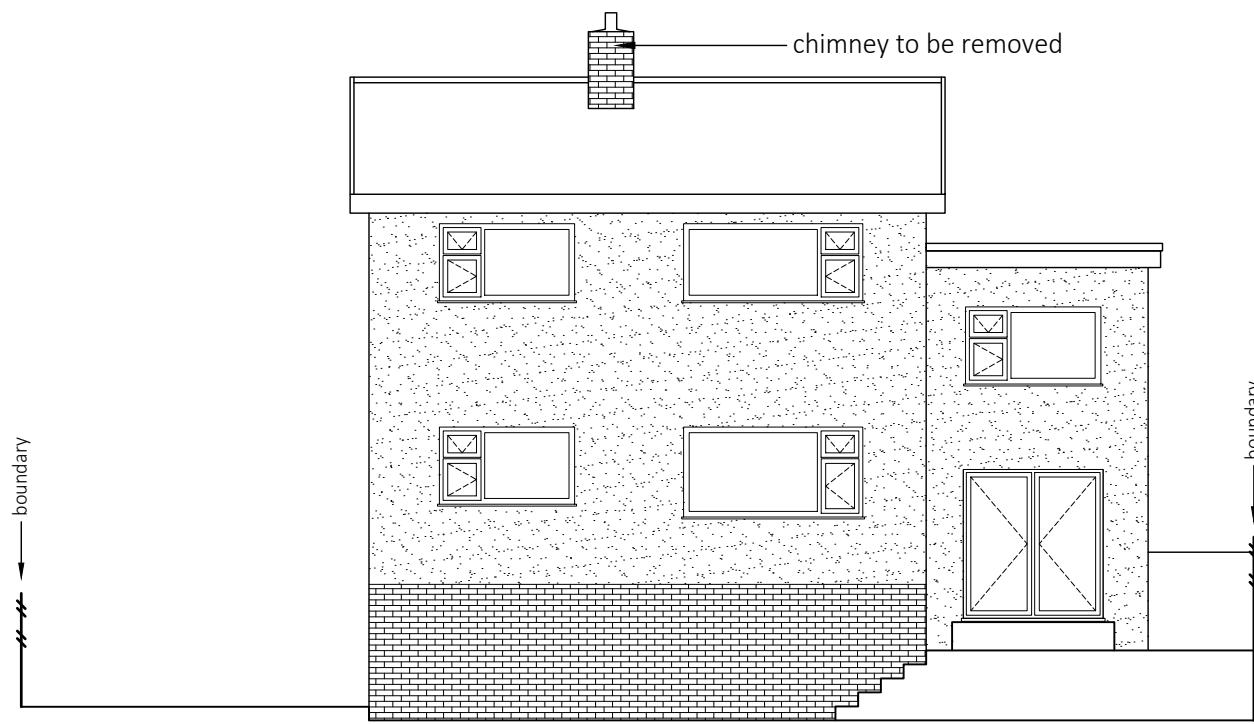


Proposed Rear Elevation




Existing Side Elevation

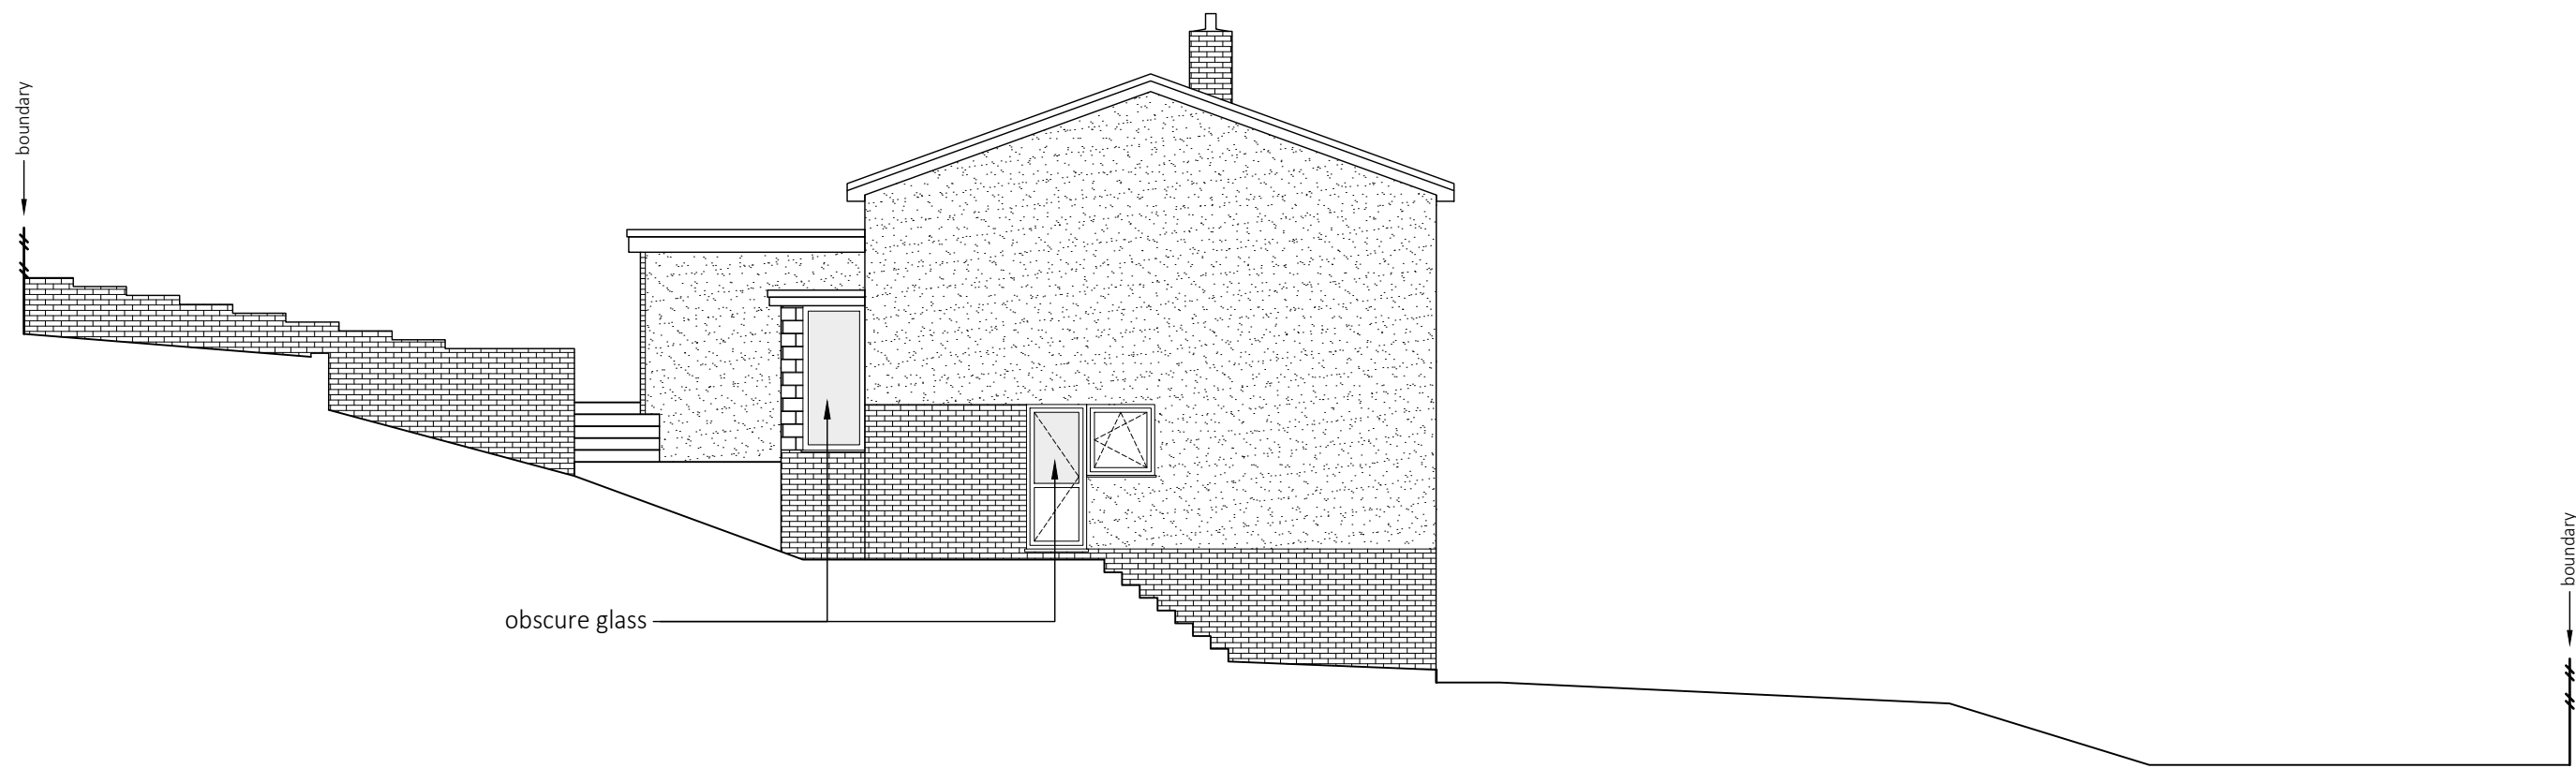


Proposed Side Elevation



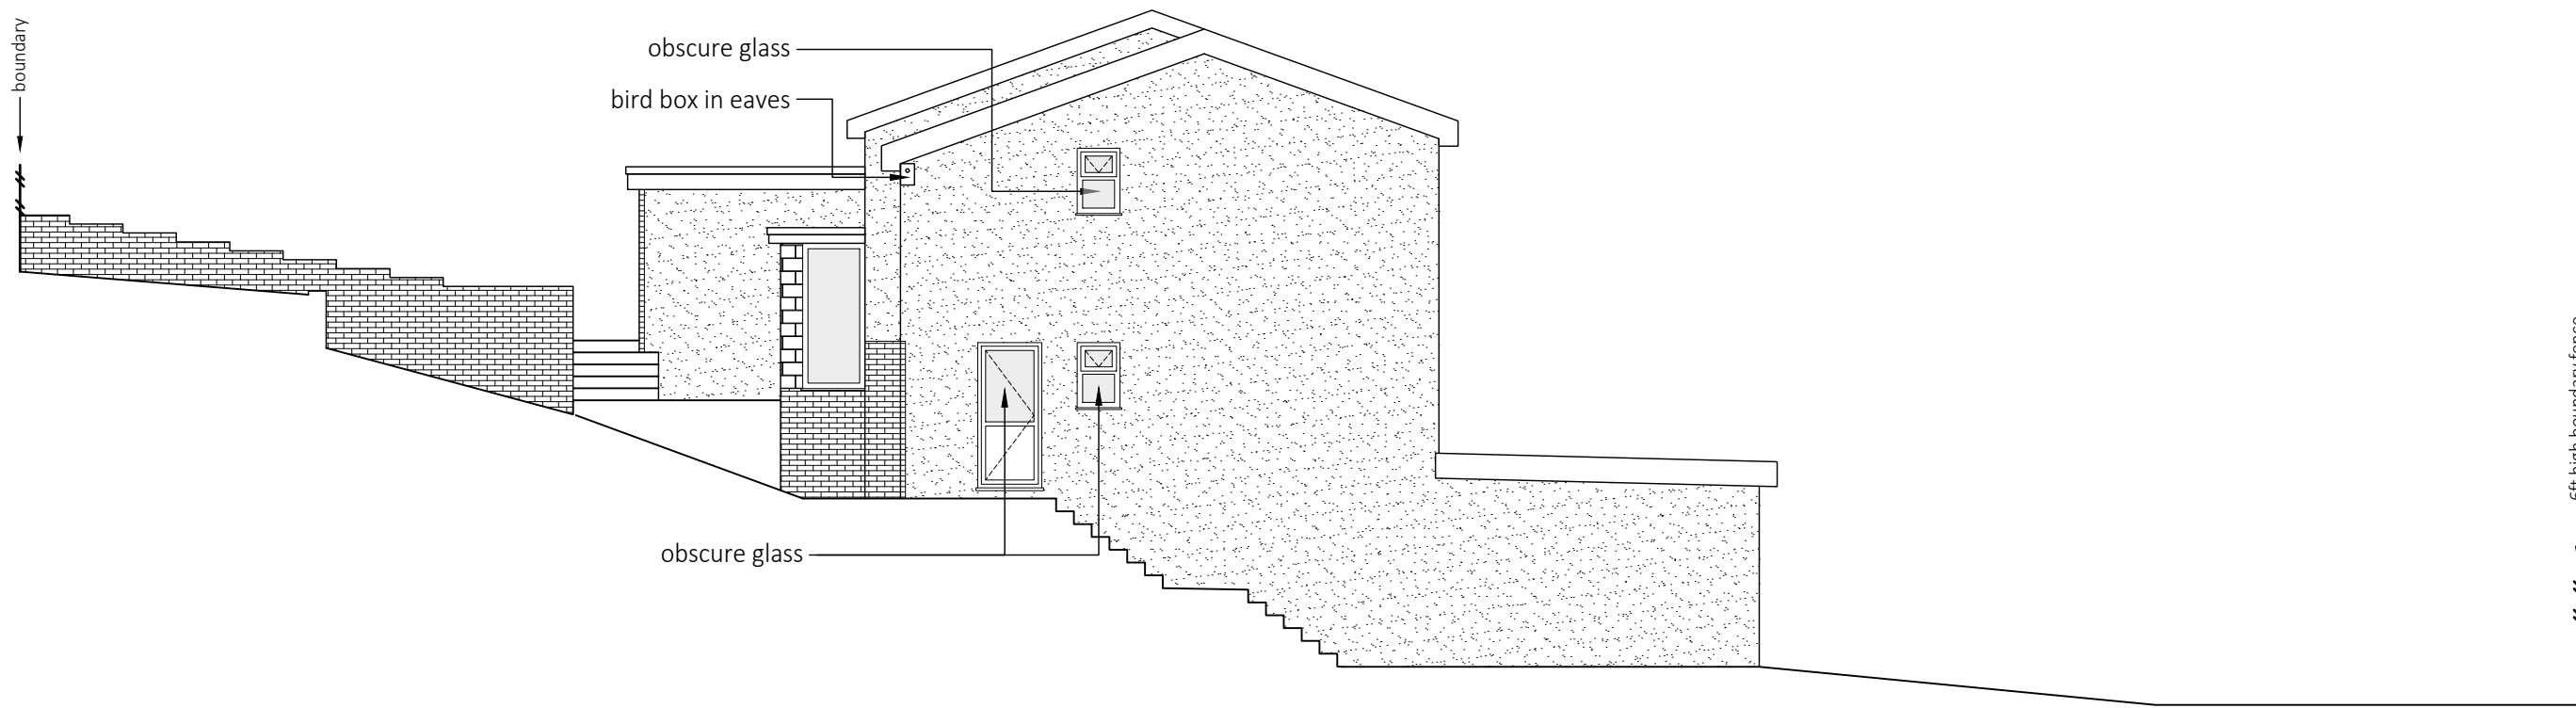


Existing Side Elevation

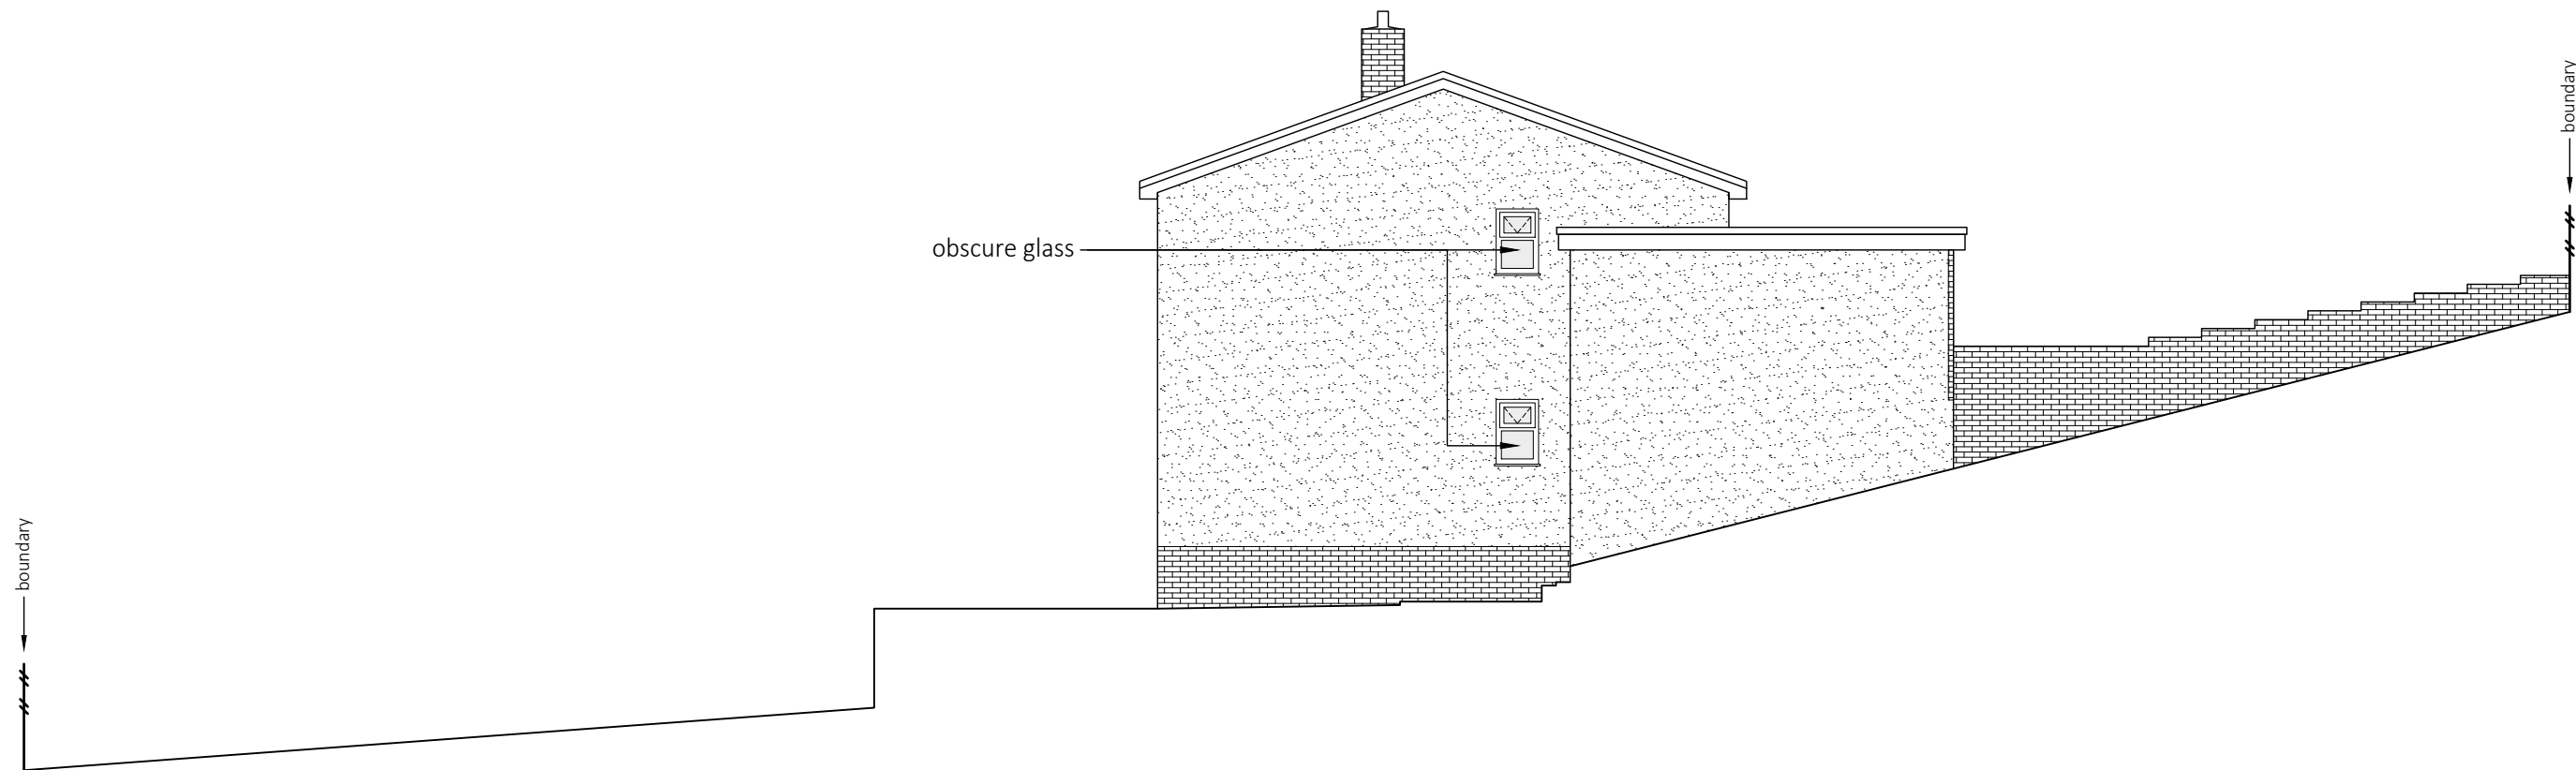

Proposed Side Elevation

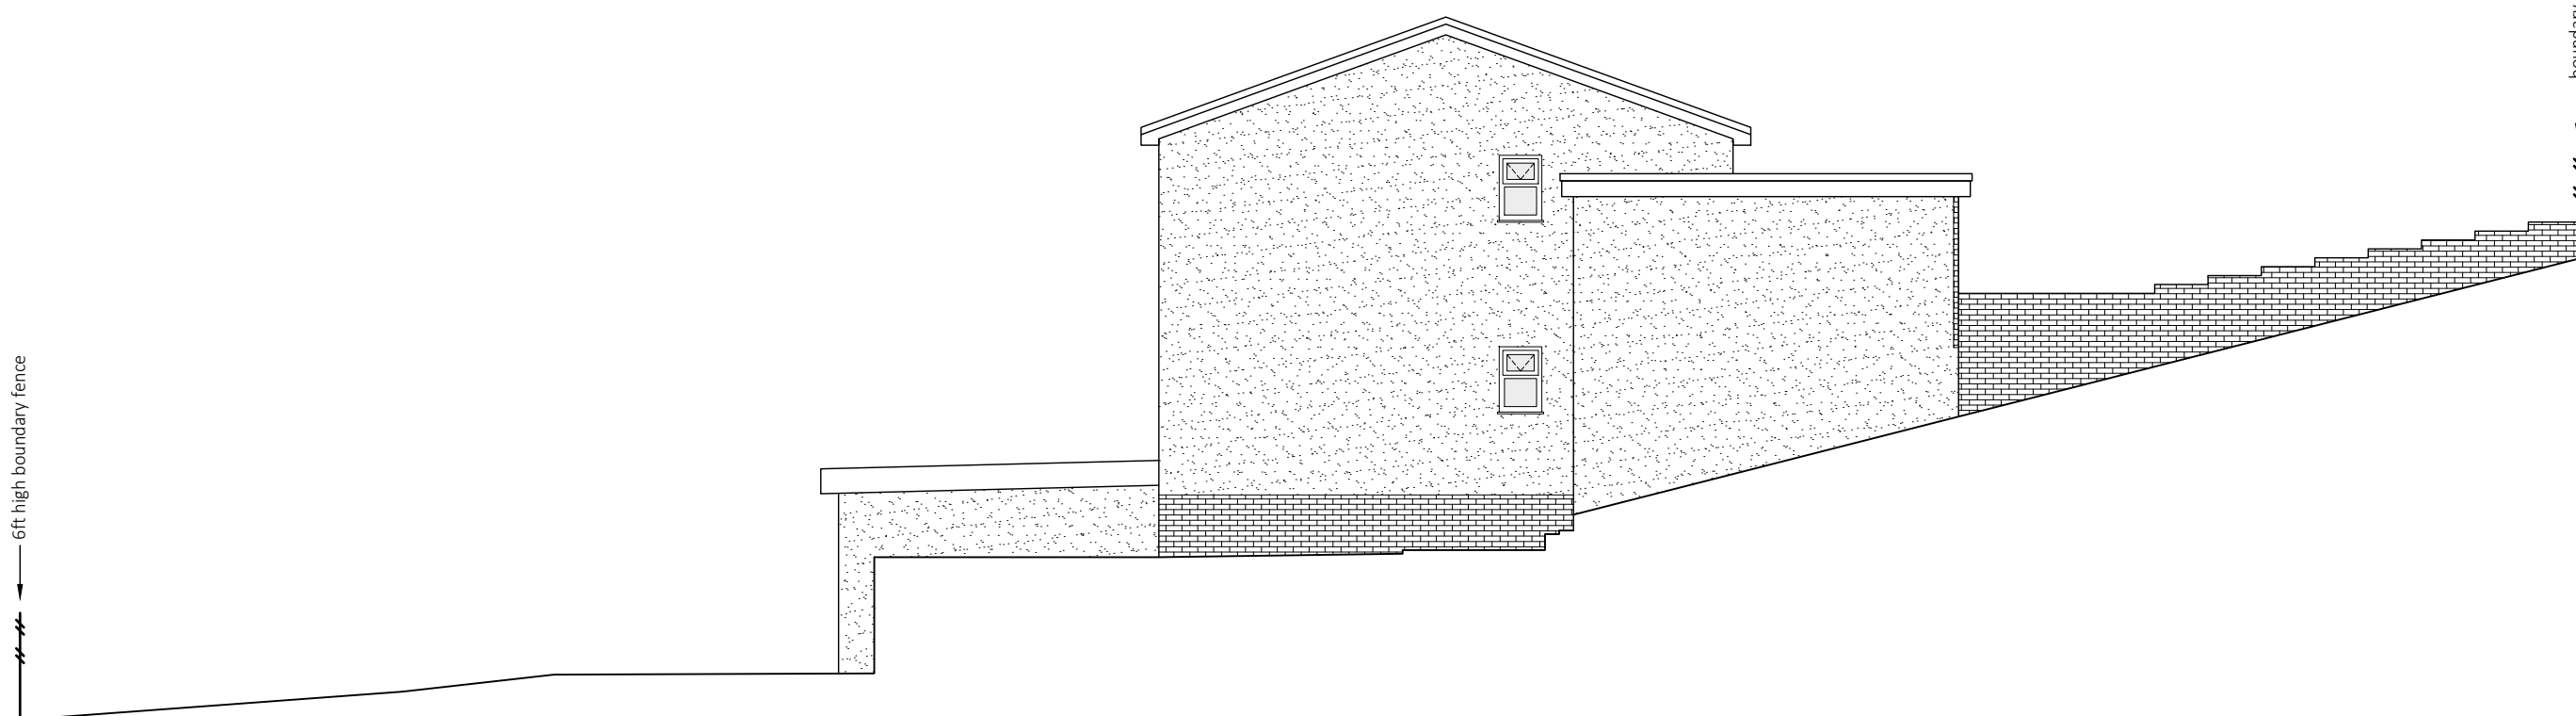

   KEY    Pebble Dash External Finish Stone Cladding External Finish Red Brick External Finish		REVISIONS <table><tr><td>P05</td><td>Updated for planning</td><td>11/05/25</td><td>AS</td><td>NMS AS</td></tr><tr><td>P04</td><td>General update</td><td>12/01/25</td><td>AS</td><td>NMS AS</td></tr><tr><td>P03</td><td>Updated for planning application</td><td>13/10/24</td><td>AS</td><td>NMS AS</td></tr><tr><td>P02</td><td>Updated to suit new design option</td><td>30/06/24</td><td>AS</td><td>NMS AS</td></tr><tr><td>P01</td><td>First Issue</td><td>14/04/24</td><td>AS</td><td>NMS AS</td></tr><tr><td>Rev.</td><td>Revision Notes</td><td>Date</td><td>Drawn By</td><td>Checked Approved</td></tr></table>		P05	Updated for planning	11/05/25	AS	NMS AS	P04	General update	12/01/25	AS	NMS AS	P03	Updated for planning application	13/10/24	AS	NMS AS	P02	Updated to suit new design option	30/06/24	AS	NMS AS	P01	First Issue	14/04/24	AS	NMS AS	Rev.	Revision Notes	Date	Drawn By	Checked Approved	ANDREW STONE 62 Darren Wen Baglan Port Talbot SAL2 8YN t: +44(0)7495 760206 e: stone.andrew.84@gmail.com CLIENT Andrew Stone 62 Darren Wen, Baglan PROJECT Two storey side extension and single storey rear extension		TITLE Elevations PROJECT NO. 2404001 SCALE @ A1 1:100 STATUS DESCRIPTION SUITABLE FOR STAGE APPROVAL STATUS S4 DRAWING NO. 2404001-AS-XX-XX-DR-0120 REVISION P05	
P05	Updated for planning	11/05/25	AS	NMS AS																																	
P04	General update	12/01/25	AS	NMS AS																																	
P03	Updated for planning application	13/10/24	AS	NMS AS																																	
P02	Updated to suit new design option	30/06/24	AS	NMS AS																																	
P01	First Issue	14/04/24	AS	NMS AS																																	
Rev.	Revision Notes	Date	Drawn By	Checked Approved																																	
NOTES: 1. DRAWING TO BE READ IN CONJUNCTION WITH ALL OTHER RELEVANT PROJECT DRAWINGS AND SPECIFICATIONS ALL FIGURED DIMENSIONS ARE IN METRES UNLESS NOTED OTHERWISE, DIMENSION ARE NOT TO BE SCALED. 3. APPROXIMATE MIDDLE OF SITE INFORMATION 3.1. GRID REFERENCE: SS 75571 93072 3.2. X (EASTING) 275571, Y (NORTHING) 193072 3.3. What3Words: reform.cheery.mess																																					