






EXISTING FRONT ELEVATION

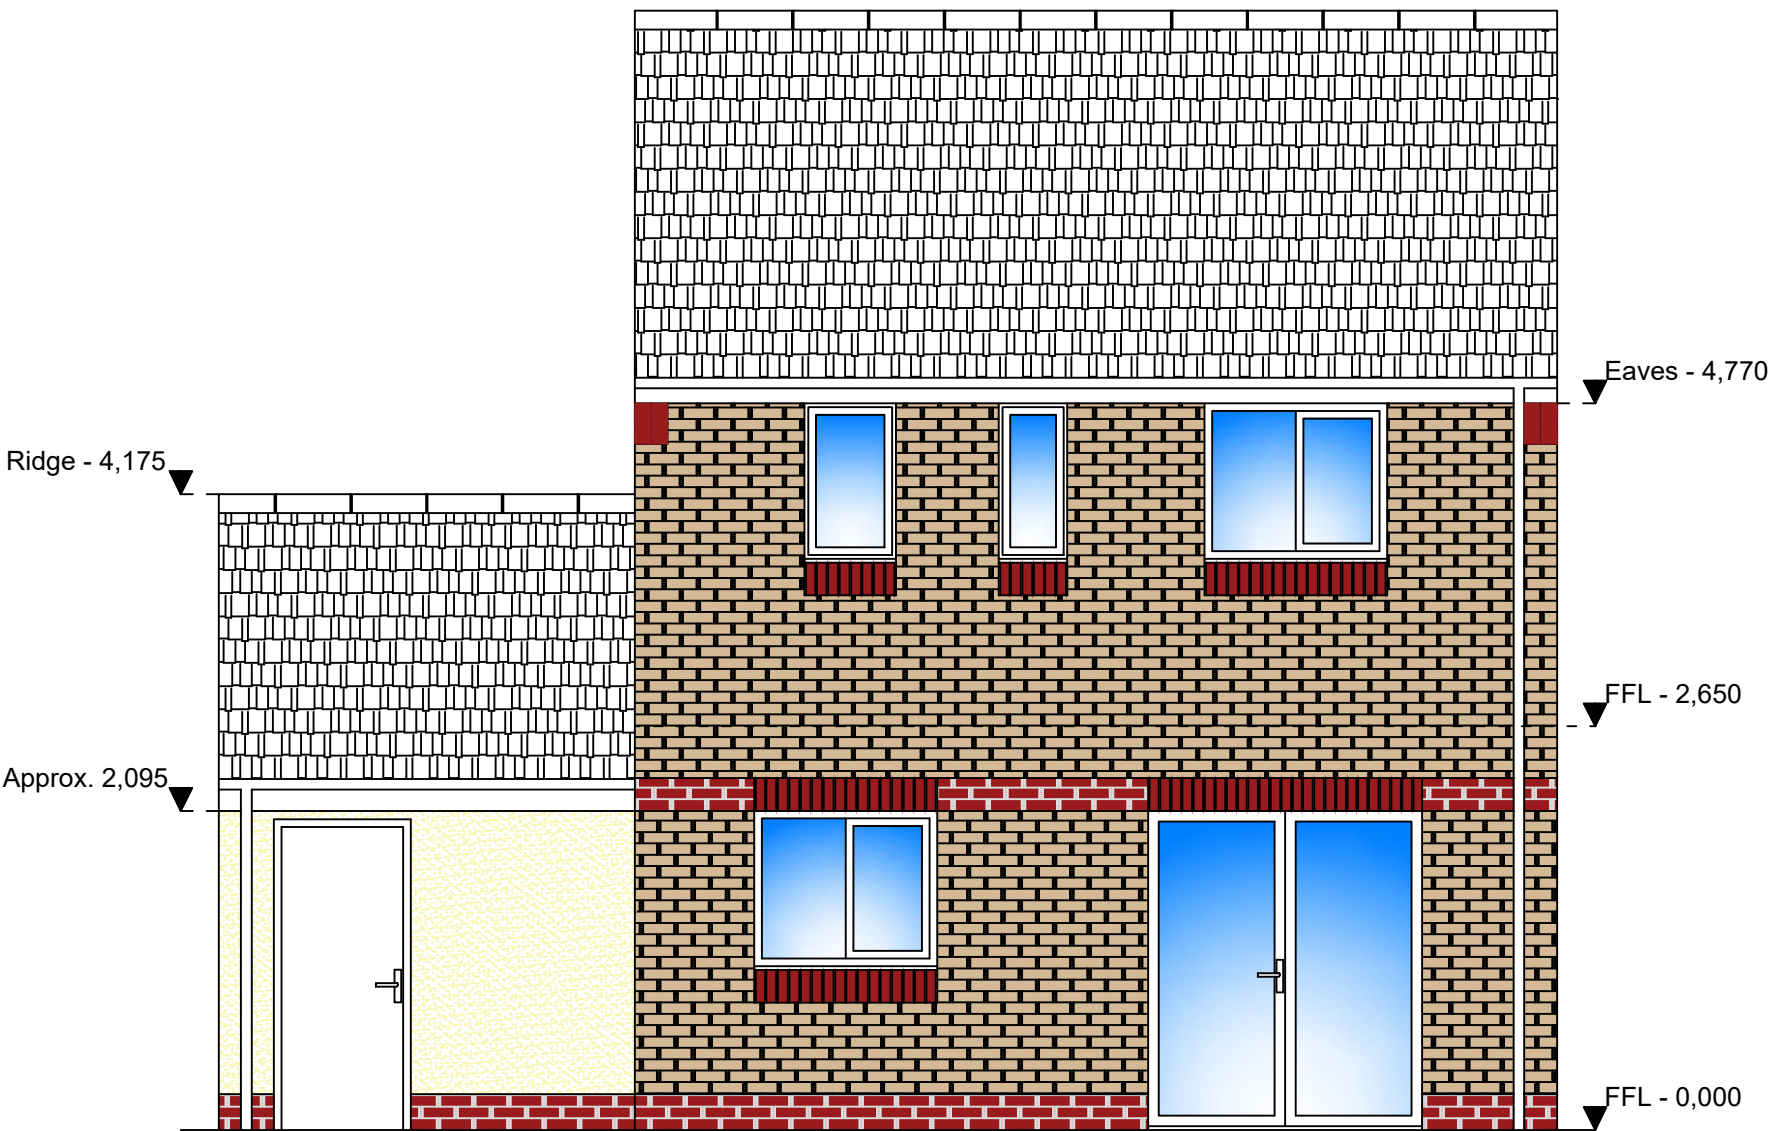

EXISTING REAR ELEVATION

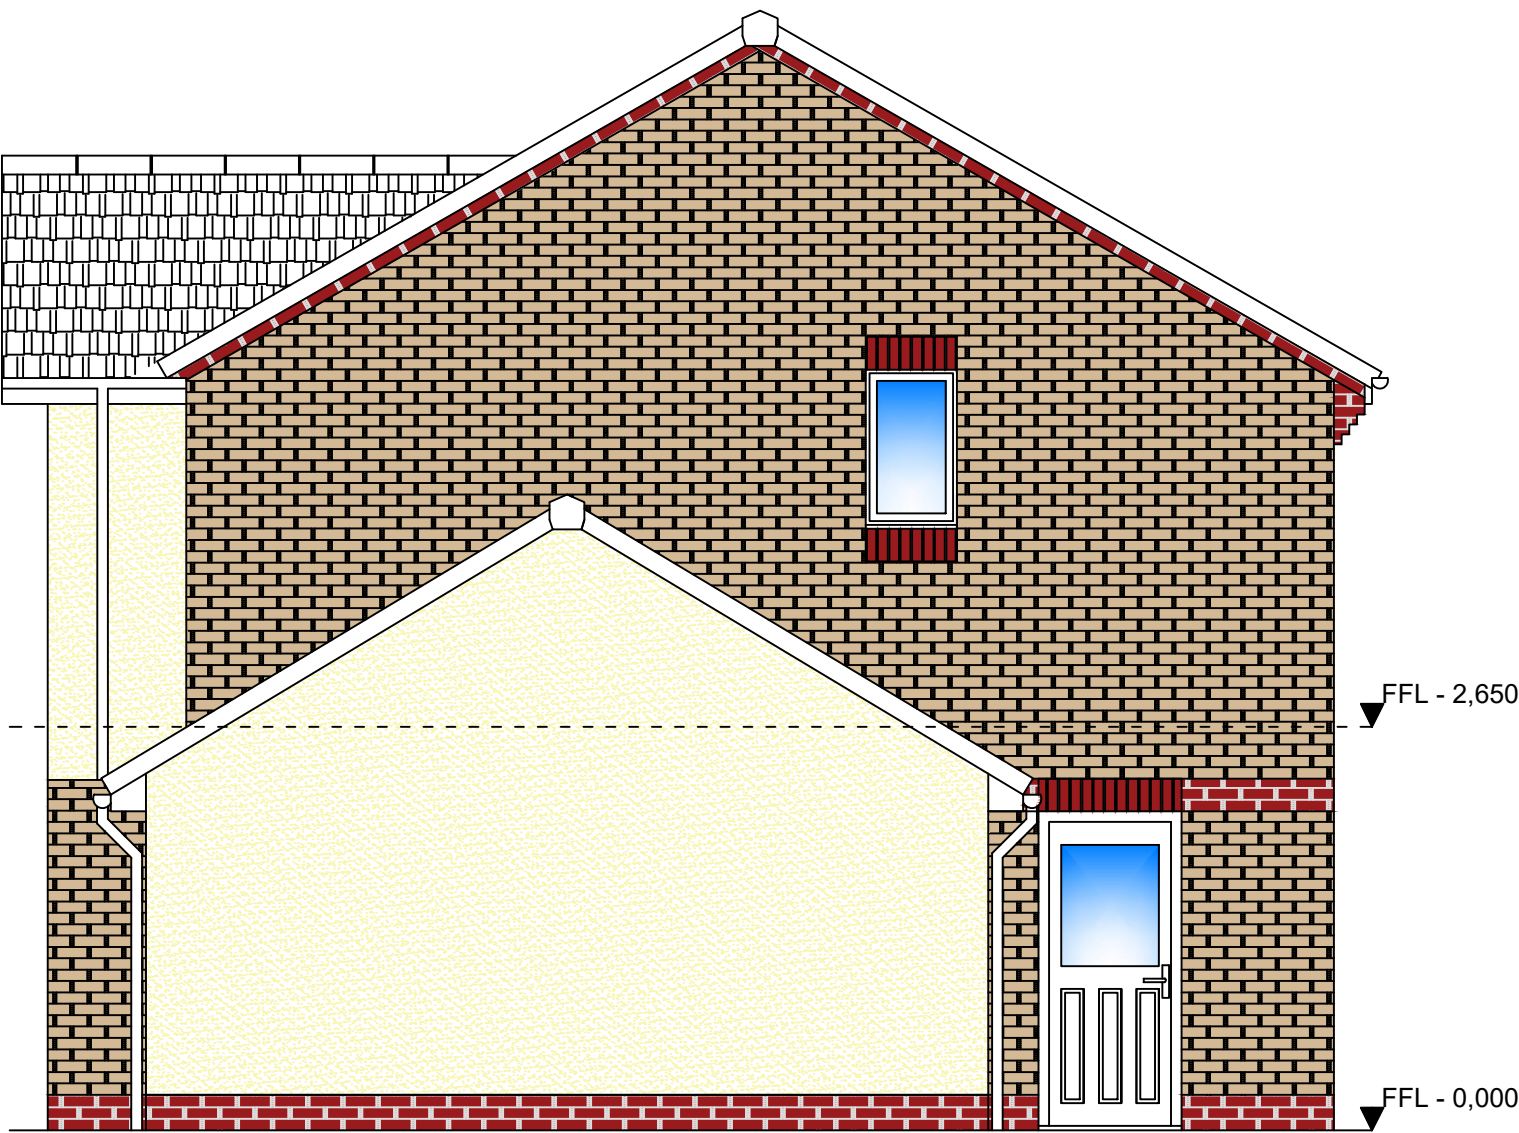

EXISTING SIDE ELEVATION

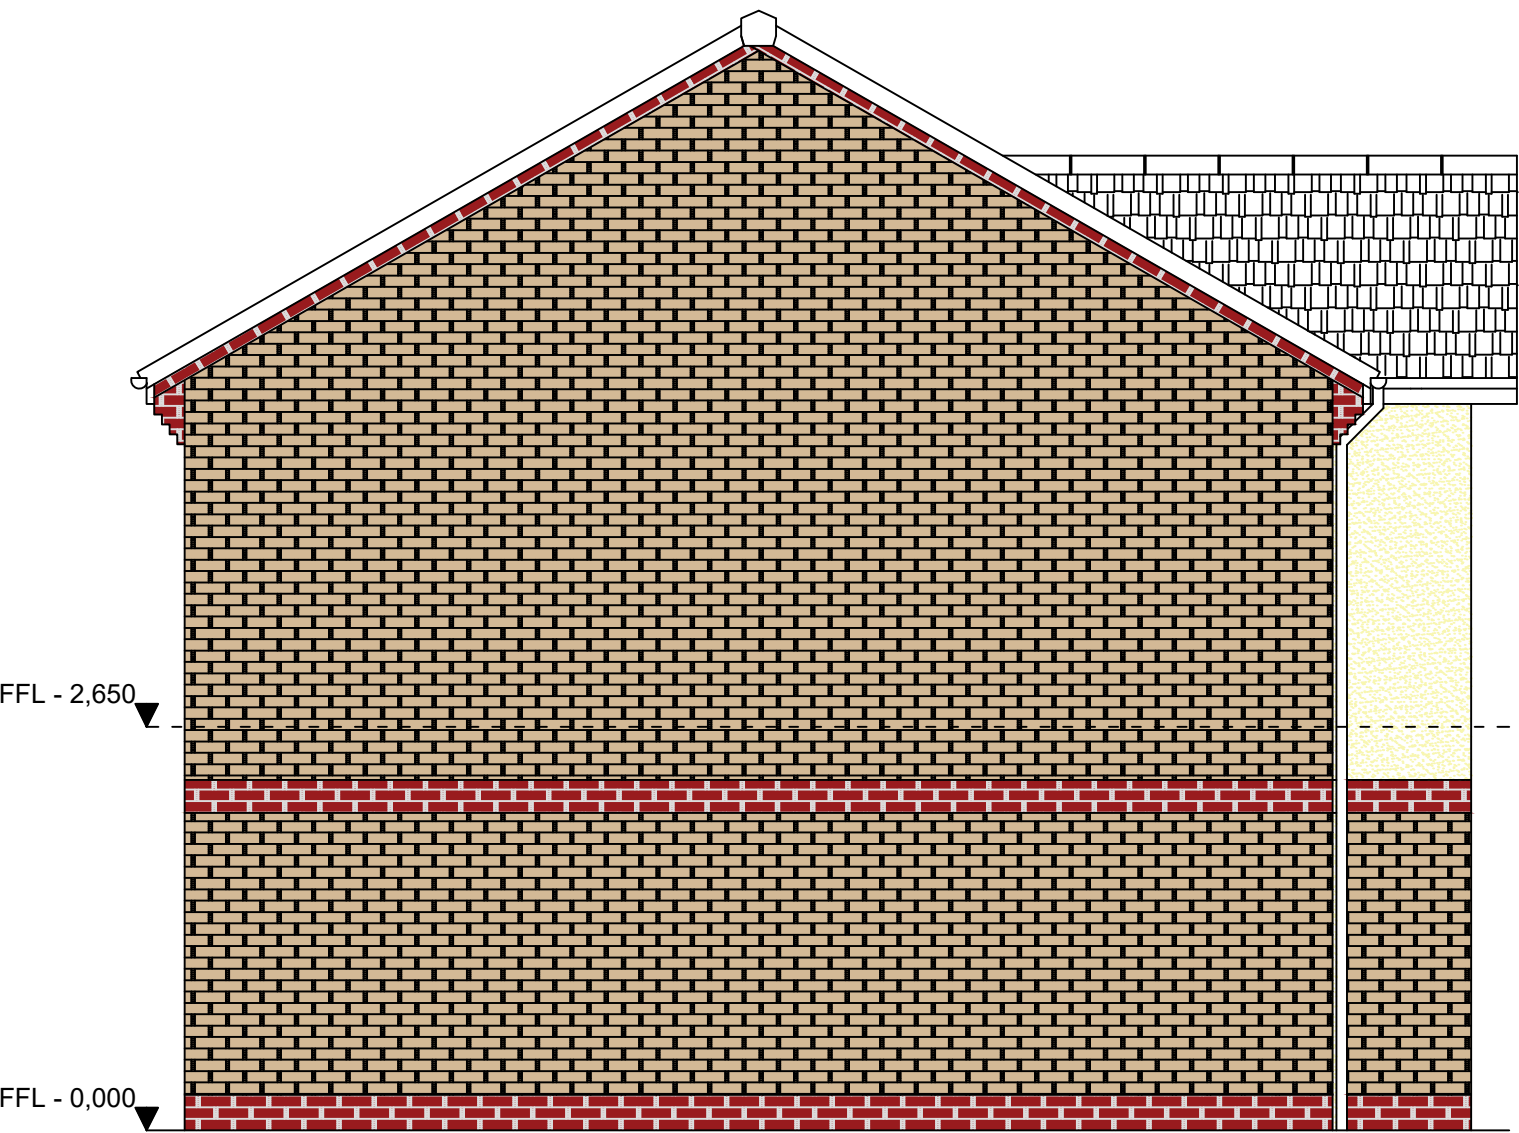

EXISTING SIDE ELEVATION

- Copyright Dunraven Design Studio Ltd
- Do not scale this drawing.
 - Measurements to be taken on-site.
 - Drainage routes are all unchecked and unknown. These must be identified by the contractor prior to start of work. All new connections connected accordingly subject to building a control approval.
 - All services must be identified by contractor prior to start of works .
 - All the dimensions are for information and may very due to wall finishes.

Rev	Date	Comments
-----	------	----------



Dunraven Design Studio Ltd
c/o Suit 81 Homes House
253 Cowbridge Road West
Cardiff
CF5 5TF

CLIENT

Mr T. Reynolds

JOB TITLE
46 Ynysy Y Gored
Port Talbot
SA13 2EB

DRAWING TITLE
Existing Elevations

SCALE	1:50	Setup Size	A2
DRAWN	DG		
DATE	April 2025		
DRAWING NUMBER	Existing Elevations - 02	Rev	